




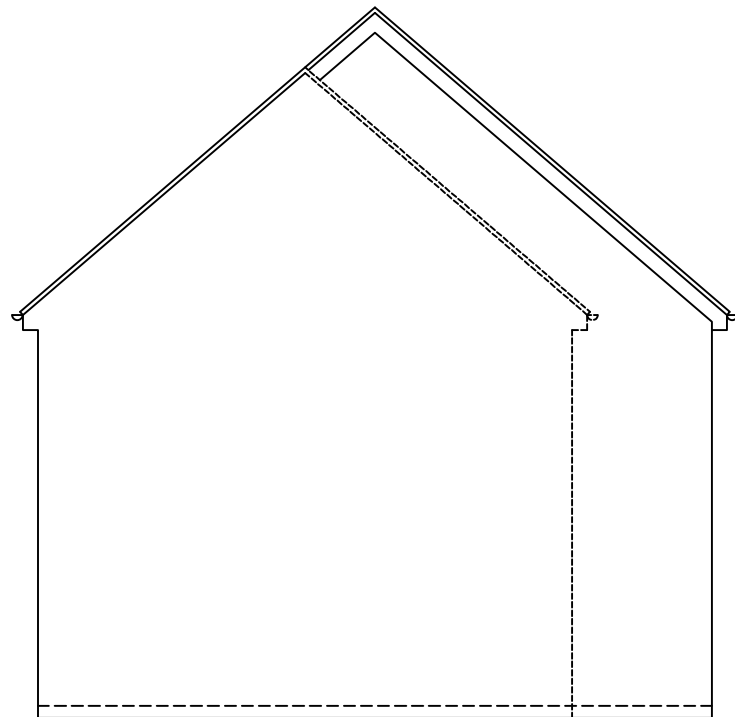


SOUTH ELEVATION

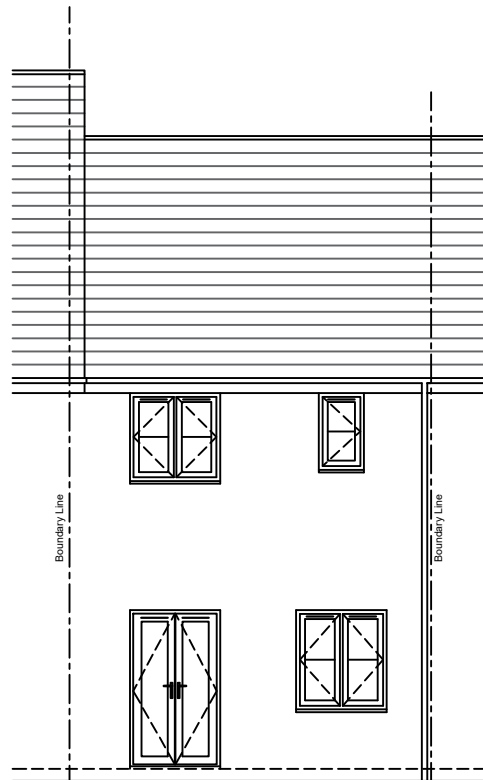


EAST ELEVATION

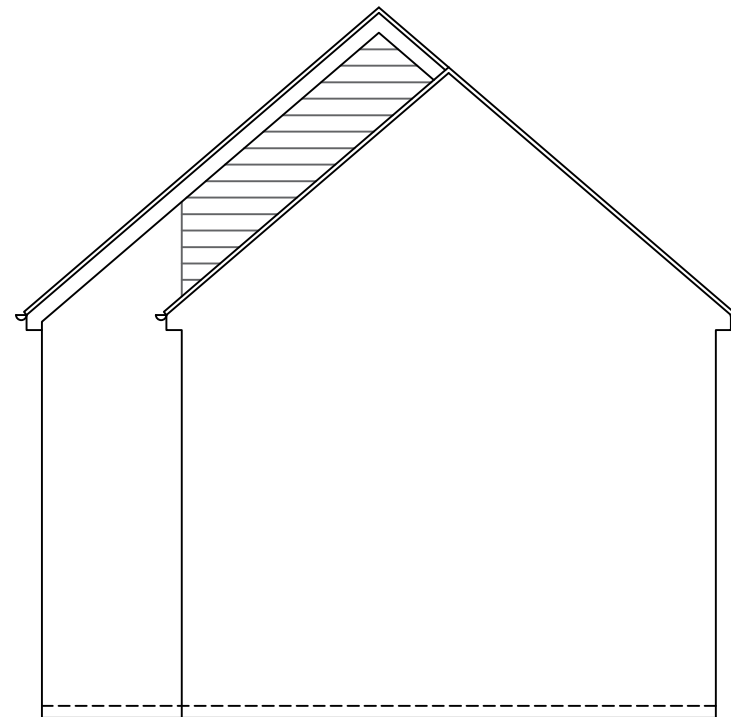

NORTH ELEVATION

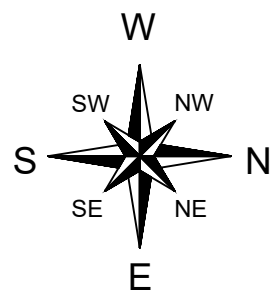


PLAN

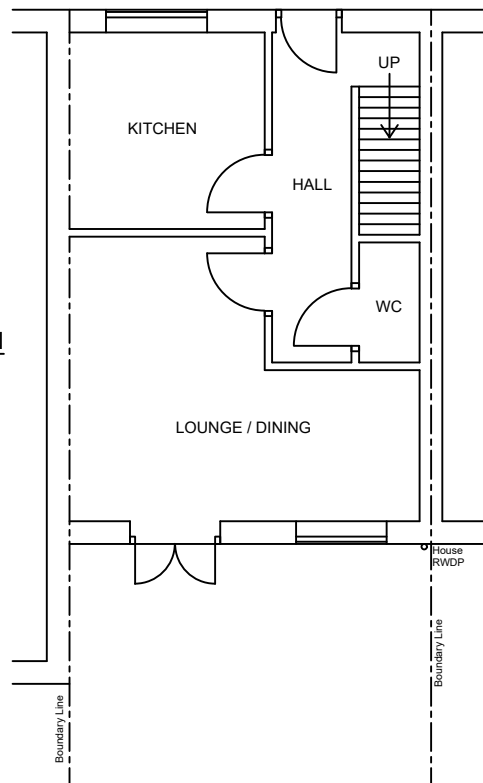

Notes:
These drawings are the property of Anglian Home Improvements and must not be used, distributed, loaned or copied without the express permission of Anglian Home Improvements.
All dimensions are in millimetres (mm) unless noted otherwise.
Do not use for base laying purposes

Produced on A3 paper

 

Rev.	Date	Description	Initials



V04 September 2024

Drawing title:

Existing Plan and Elevations

CONTRACT No. :

90017718

Page 1 of 2

Proposed:

at:

PVCu Conservatory

5 BARGE CLOSE

YAPTON

ARUNDEL, WEST SUSSEX

BN18 0FX

Drawers initials:

Scale :

Date:

DJP

1:100

16-12-25