




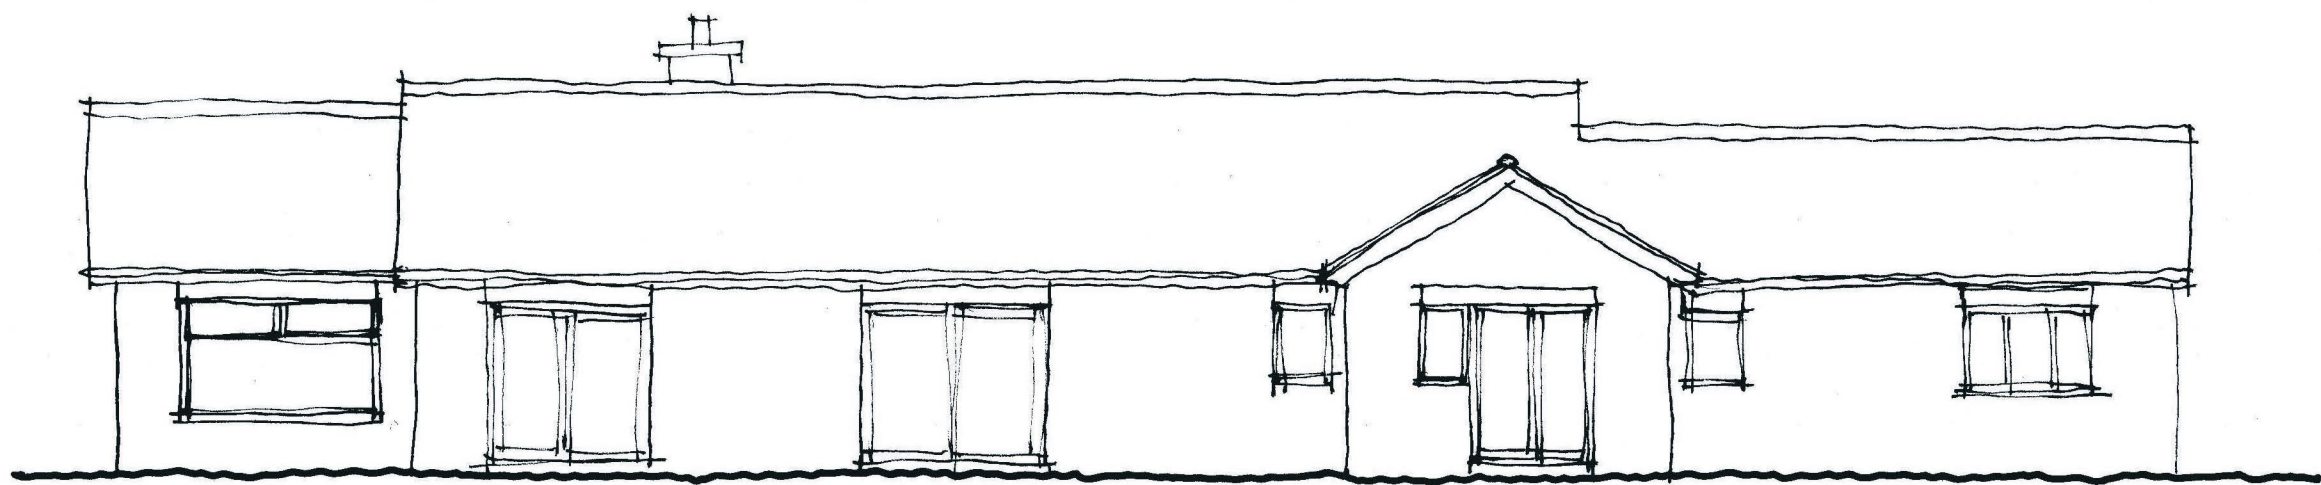


EAST ELEVATION

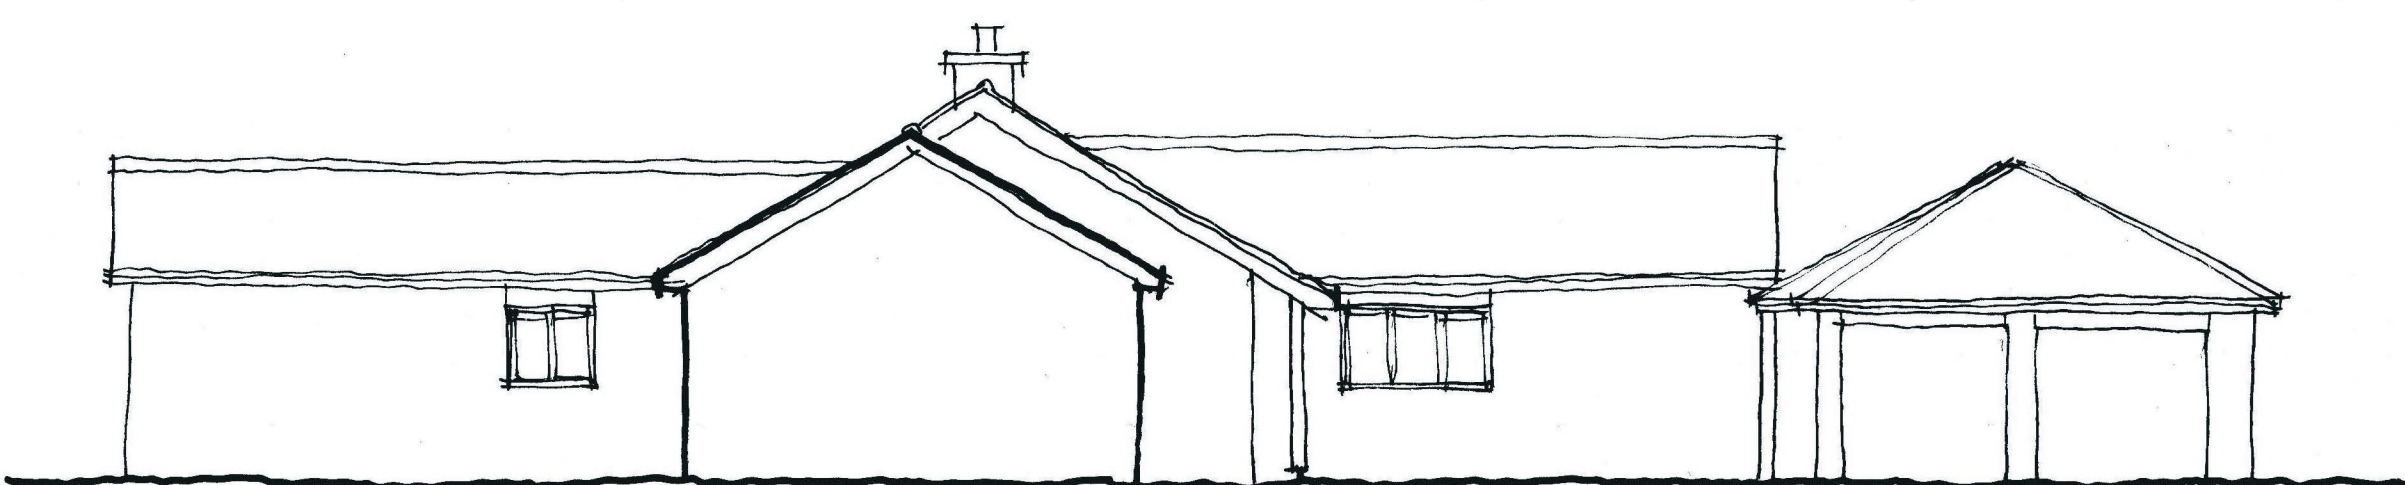

SOUTH ELEVATION

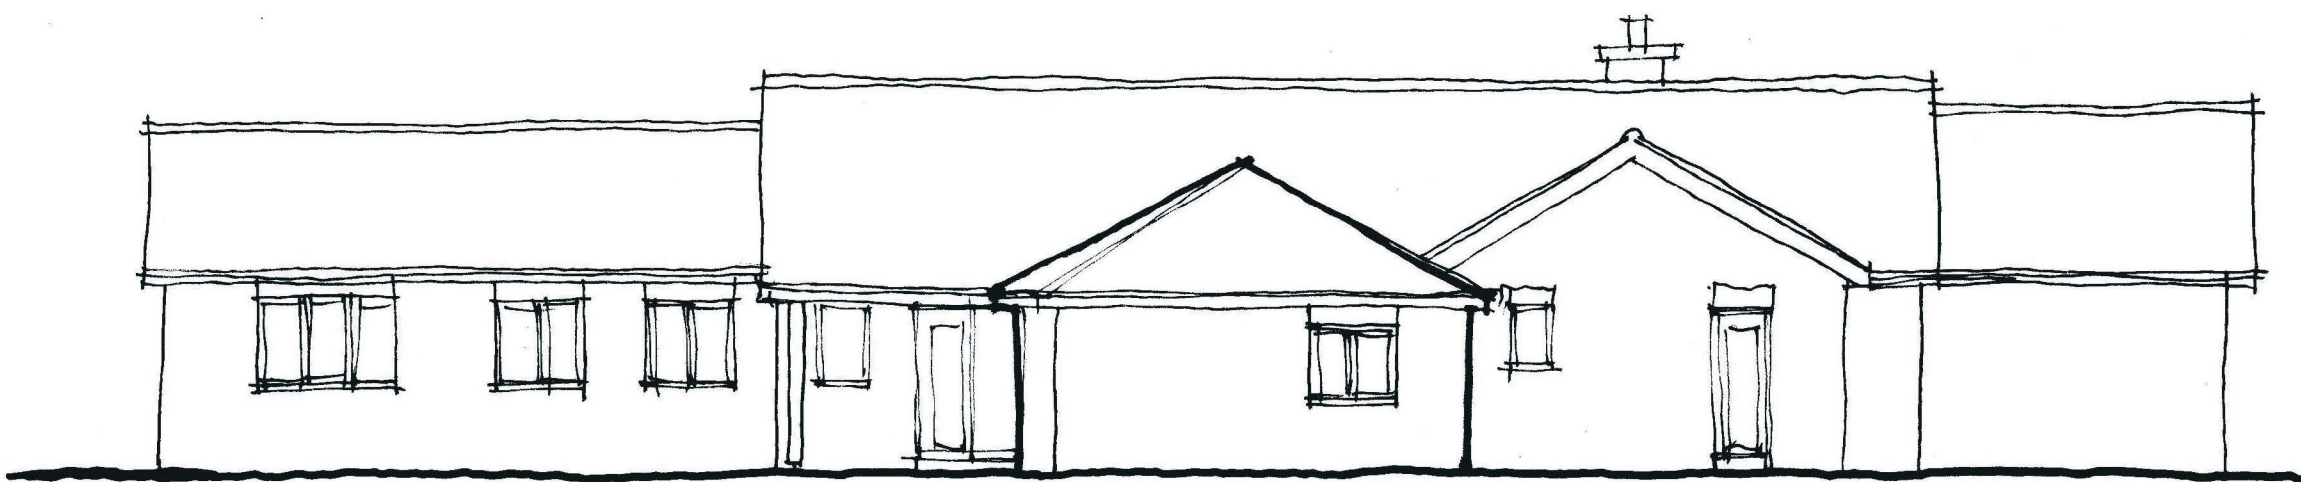

NORTH ELEVATION

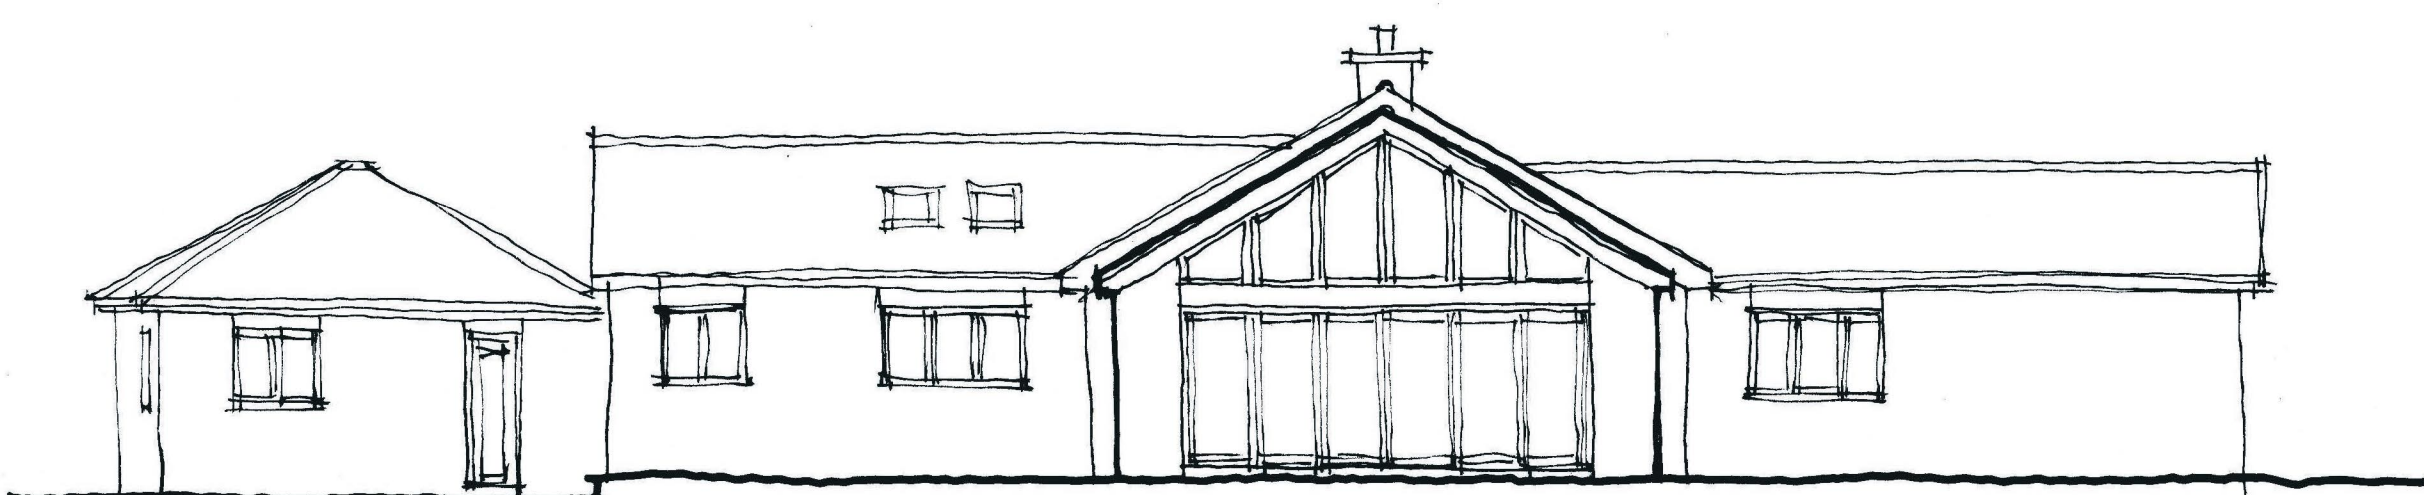

WEST ELEVATION



Romsey T: 01794 367703
Portishead T: 01275 407000
London T: 01794 367703

www.thrivearchitects.co.uk

This drawing is the copyright of Thrive Architects Ltd ©. All rights reserved. Ordnance Survey Data © Crown Copyright. All rights reserved. Licence No. 100007359. Permission is granted to scale from this drawing for the purposes of Local Authority Planning Applications only. For all other purposes DO NOT scale from this drawing. Contractors, Sub-Contractors and suppliers are to check all relevant dimensions and levels of the site and building before commencing any shop drawings or building work. Any discrepancies should be recorded to the Architect. Where applicable this drawing is to be read in conjunction with the Consultants' drawings / Clients' Construction Specification.

Rev	Description
A	Planning

Date	Au	Ch
16.06.26	IW/HP	--/--

Project	Burndell Road, Yapton		
Drawing	Existing Elevations, Paynters Croft		
Client	EDGE BP		Date
Job no.	EDGE240620	Rev.	16.06.26
Dwg no.	E-PC-01		A
Author	IW/HP	Checked	-/-
Status	PLANNING	Scale	1:100@A1
		Office	Romsey
Client ref.	-		

