

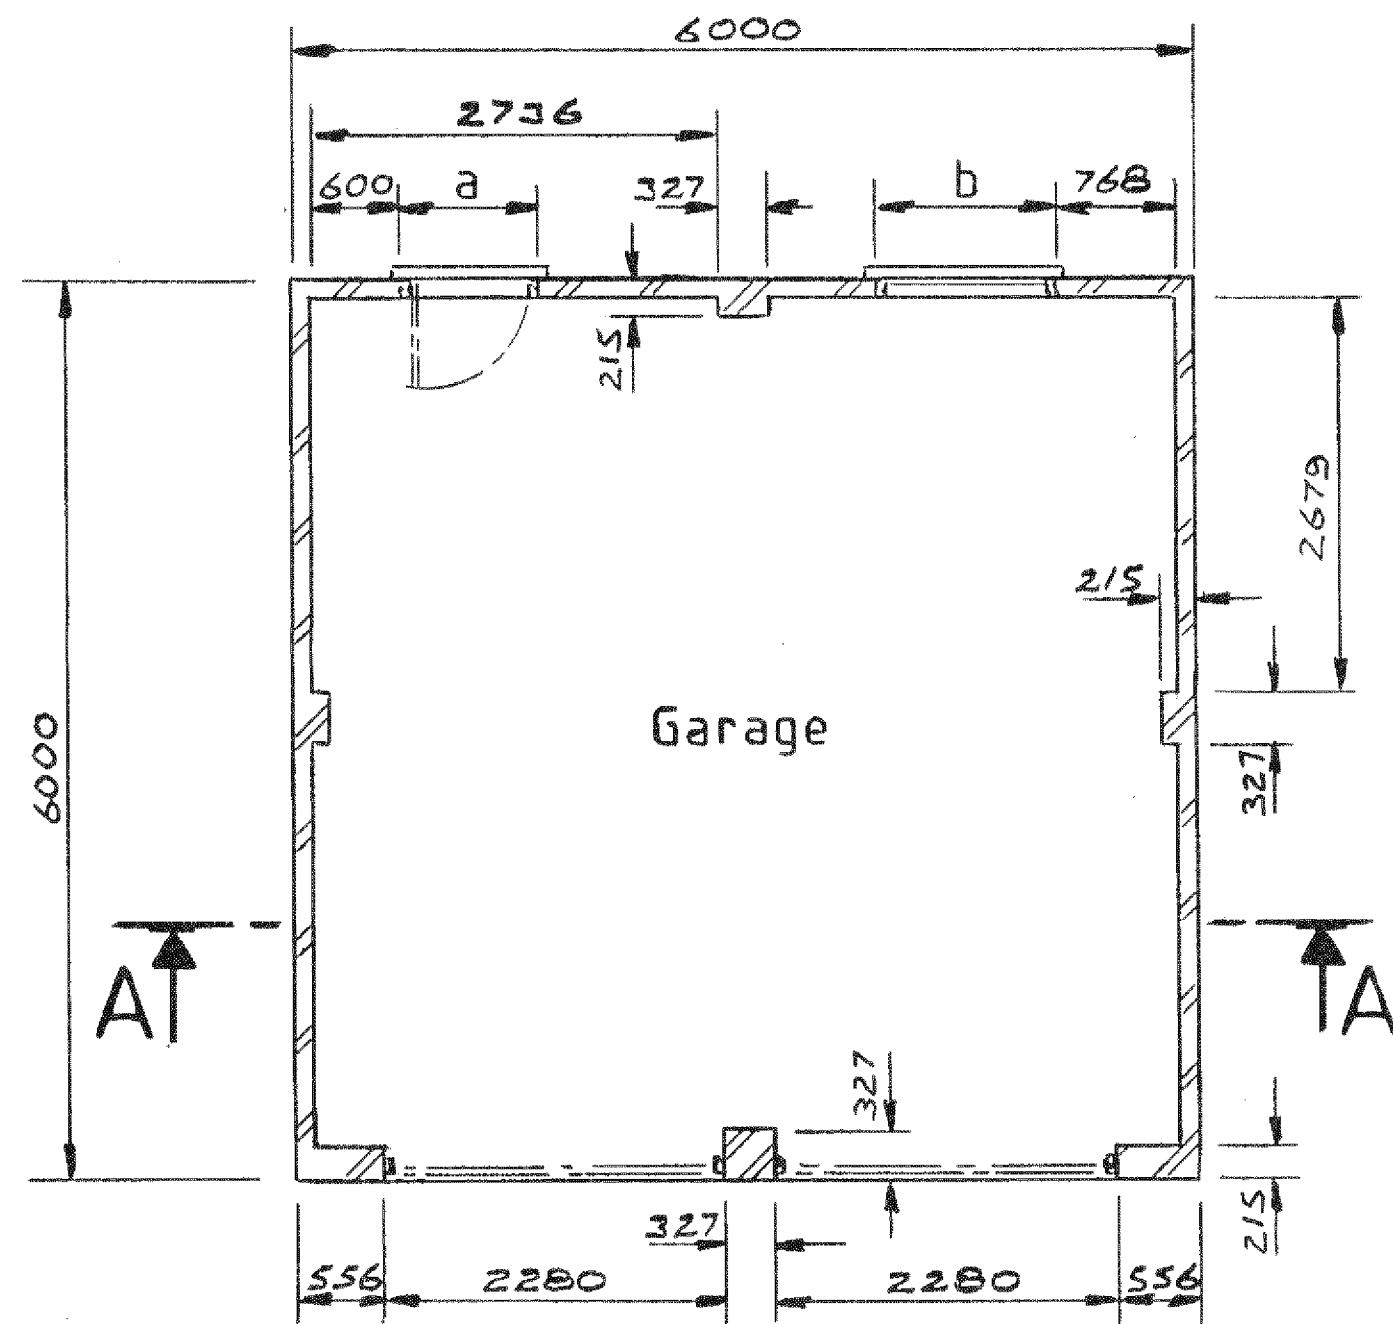


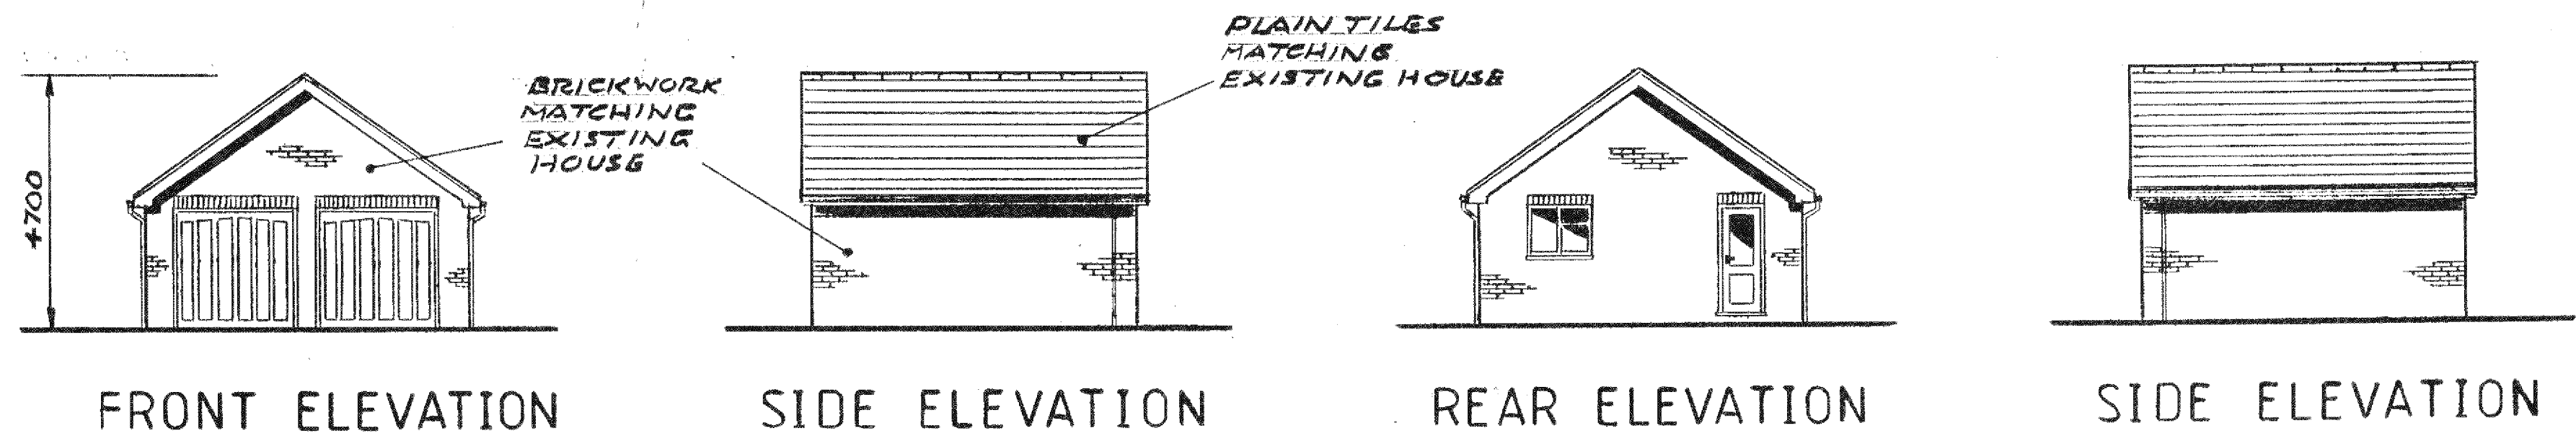


GROUND FLOOR PLAN

FACTORY MADE
TIMBER ROOF
TRUSSES
(SEE NOTE '1')

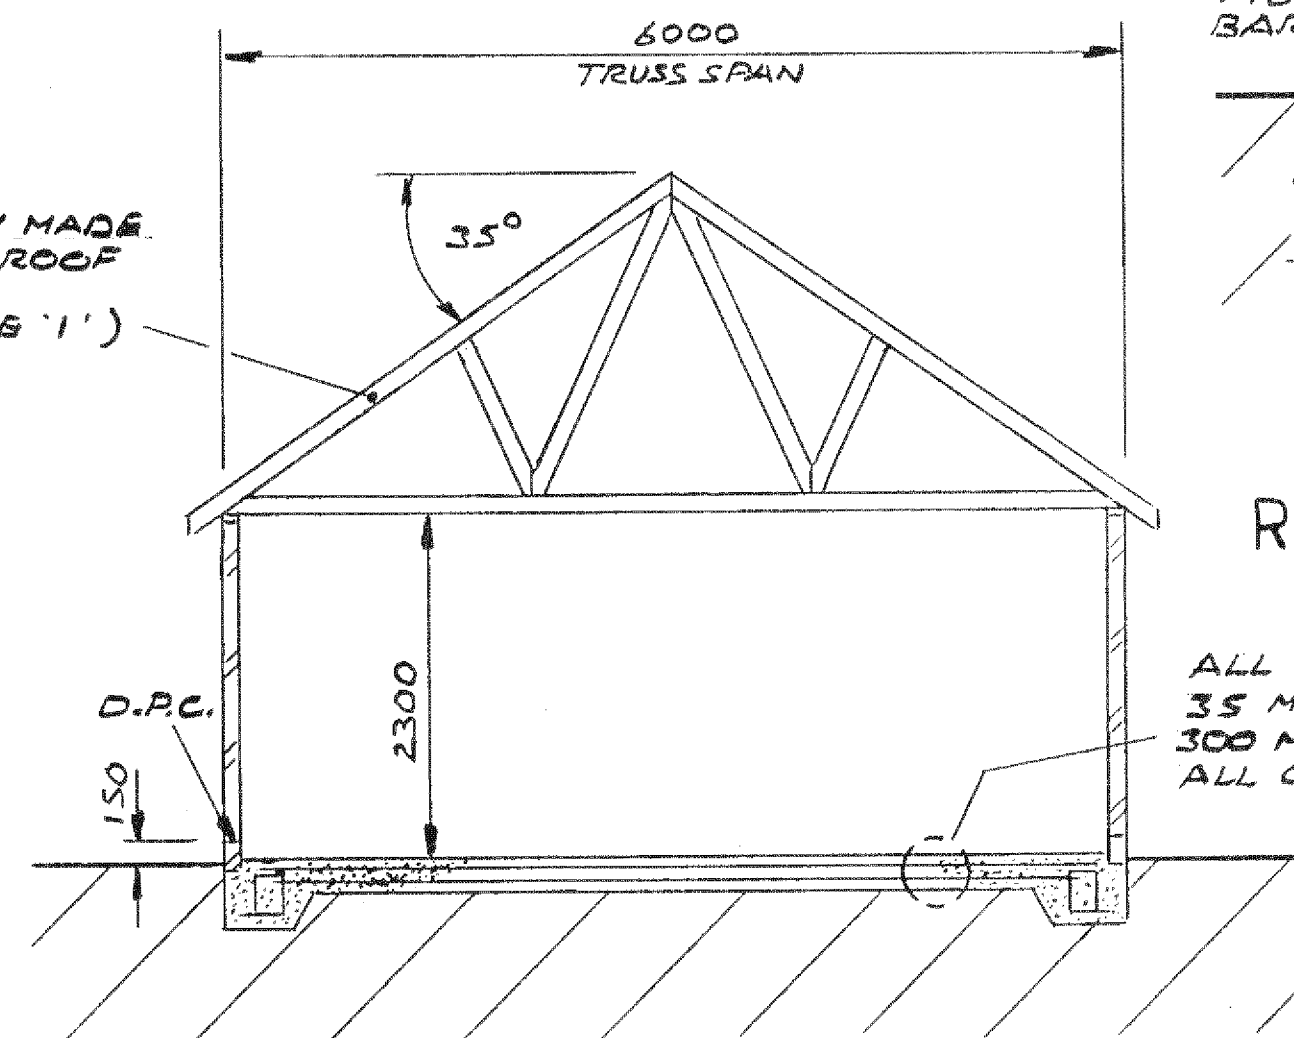

SECTION A-A

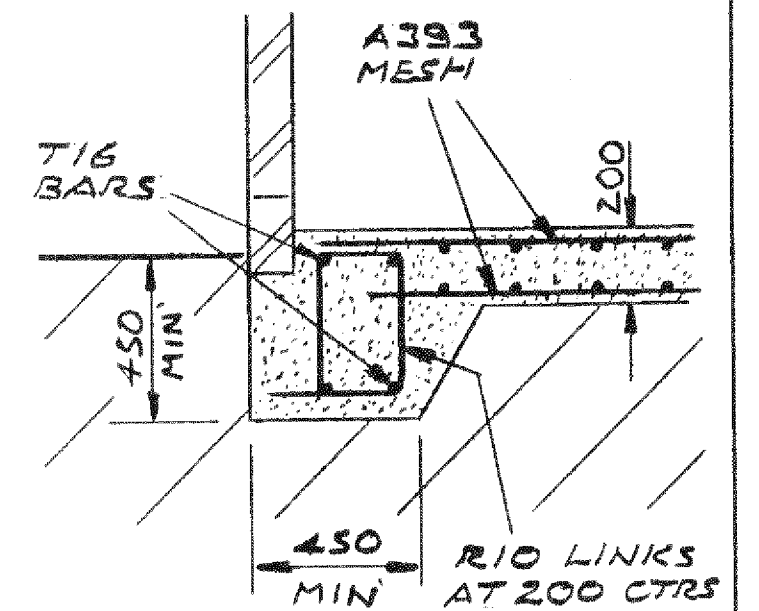

RAFT FOUNDATION

ALL CONCRETE GRADE RC 35
35 MIN. COVER TO REINFORCEMENT
300 MIN. LAP TO T16 BARS
ALL CONCRETE TO BE COMPACT

Projection =	Copyright ©	- DENRA DESIGN Ltd -	Tel: 01403 269861 / 07973 911 870 denrichards.associate@btinternet.com
ALL DIMENSIONS MUST BE CHECKED ON SITE DO NOT SCALE EXCEPT FOR PLANNING PURPOSES	Scale 1:20-1:50-1:100	Drawn	Title PROPOSED DETACHED GARAGE AT STATION HOUSE, FORD ROAD, FORD, ARUNDEL, WEST SUSSEX.
Reference (S)01/1738 - CONSTRUCTION NOTES & TECHNICAL SPECIFICATION. SITE LAYOUT PLAN 1:500 LOCATION PLAN 1:1250	Date JAN 2015	Rev.	Drg No. DENRA/1738/3
			Rev.