



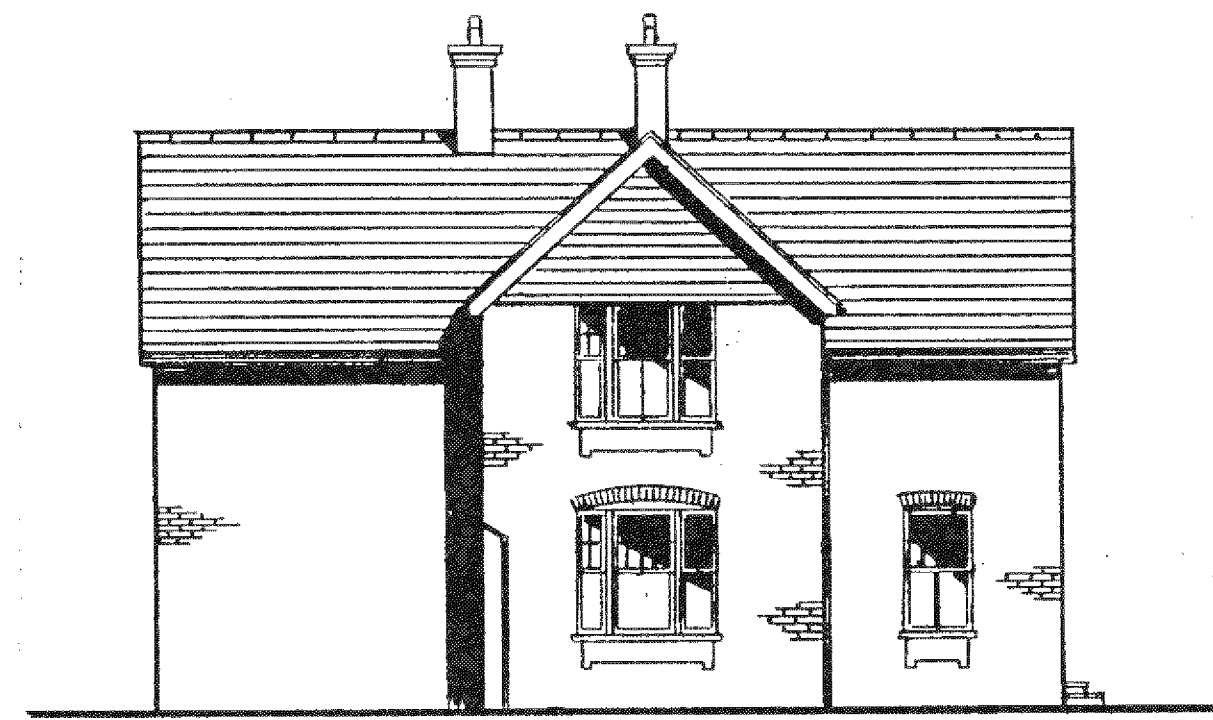


FRONT ELEVATION
(EXISTING)

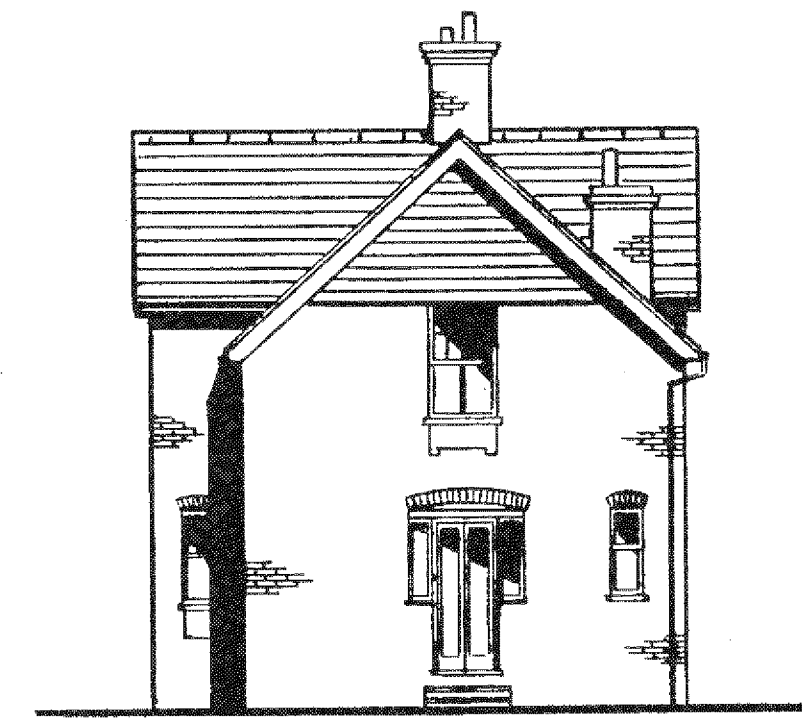


SIDE ELEVATION
(EXISTING)




REAR ELEVATION
(EXISTING)

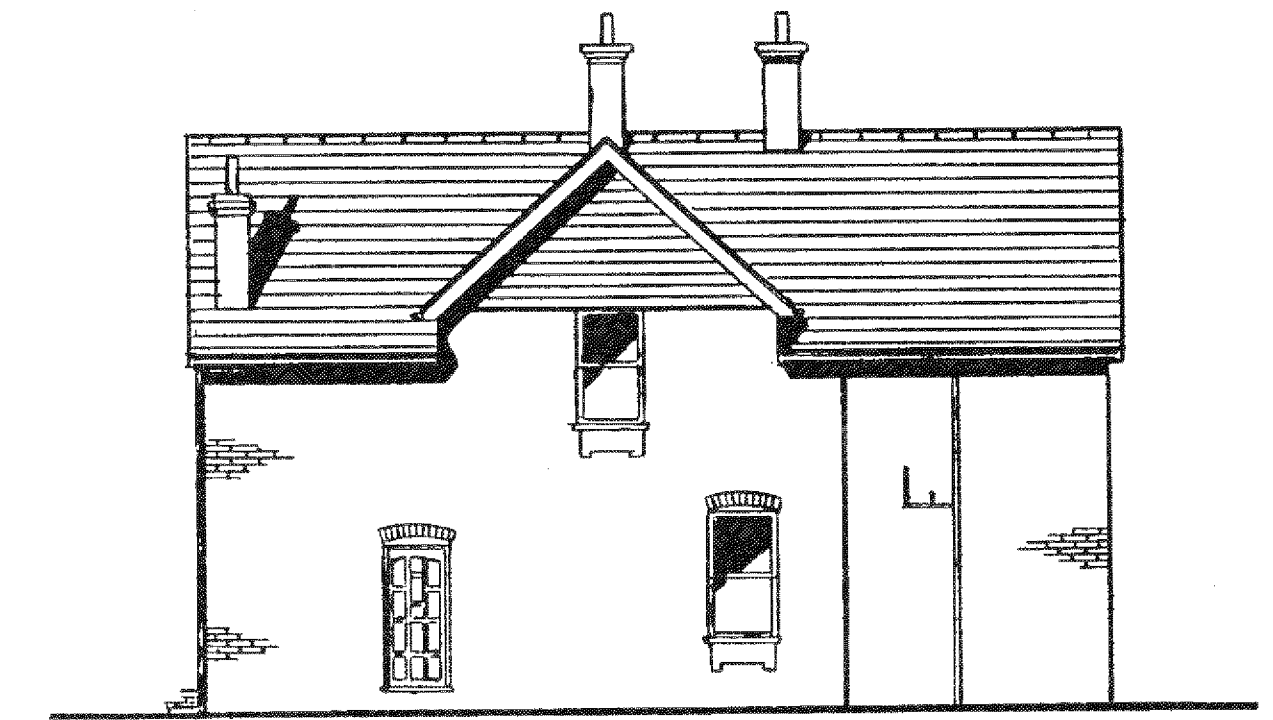

SIDE ELEVATION
(EXISTING)

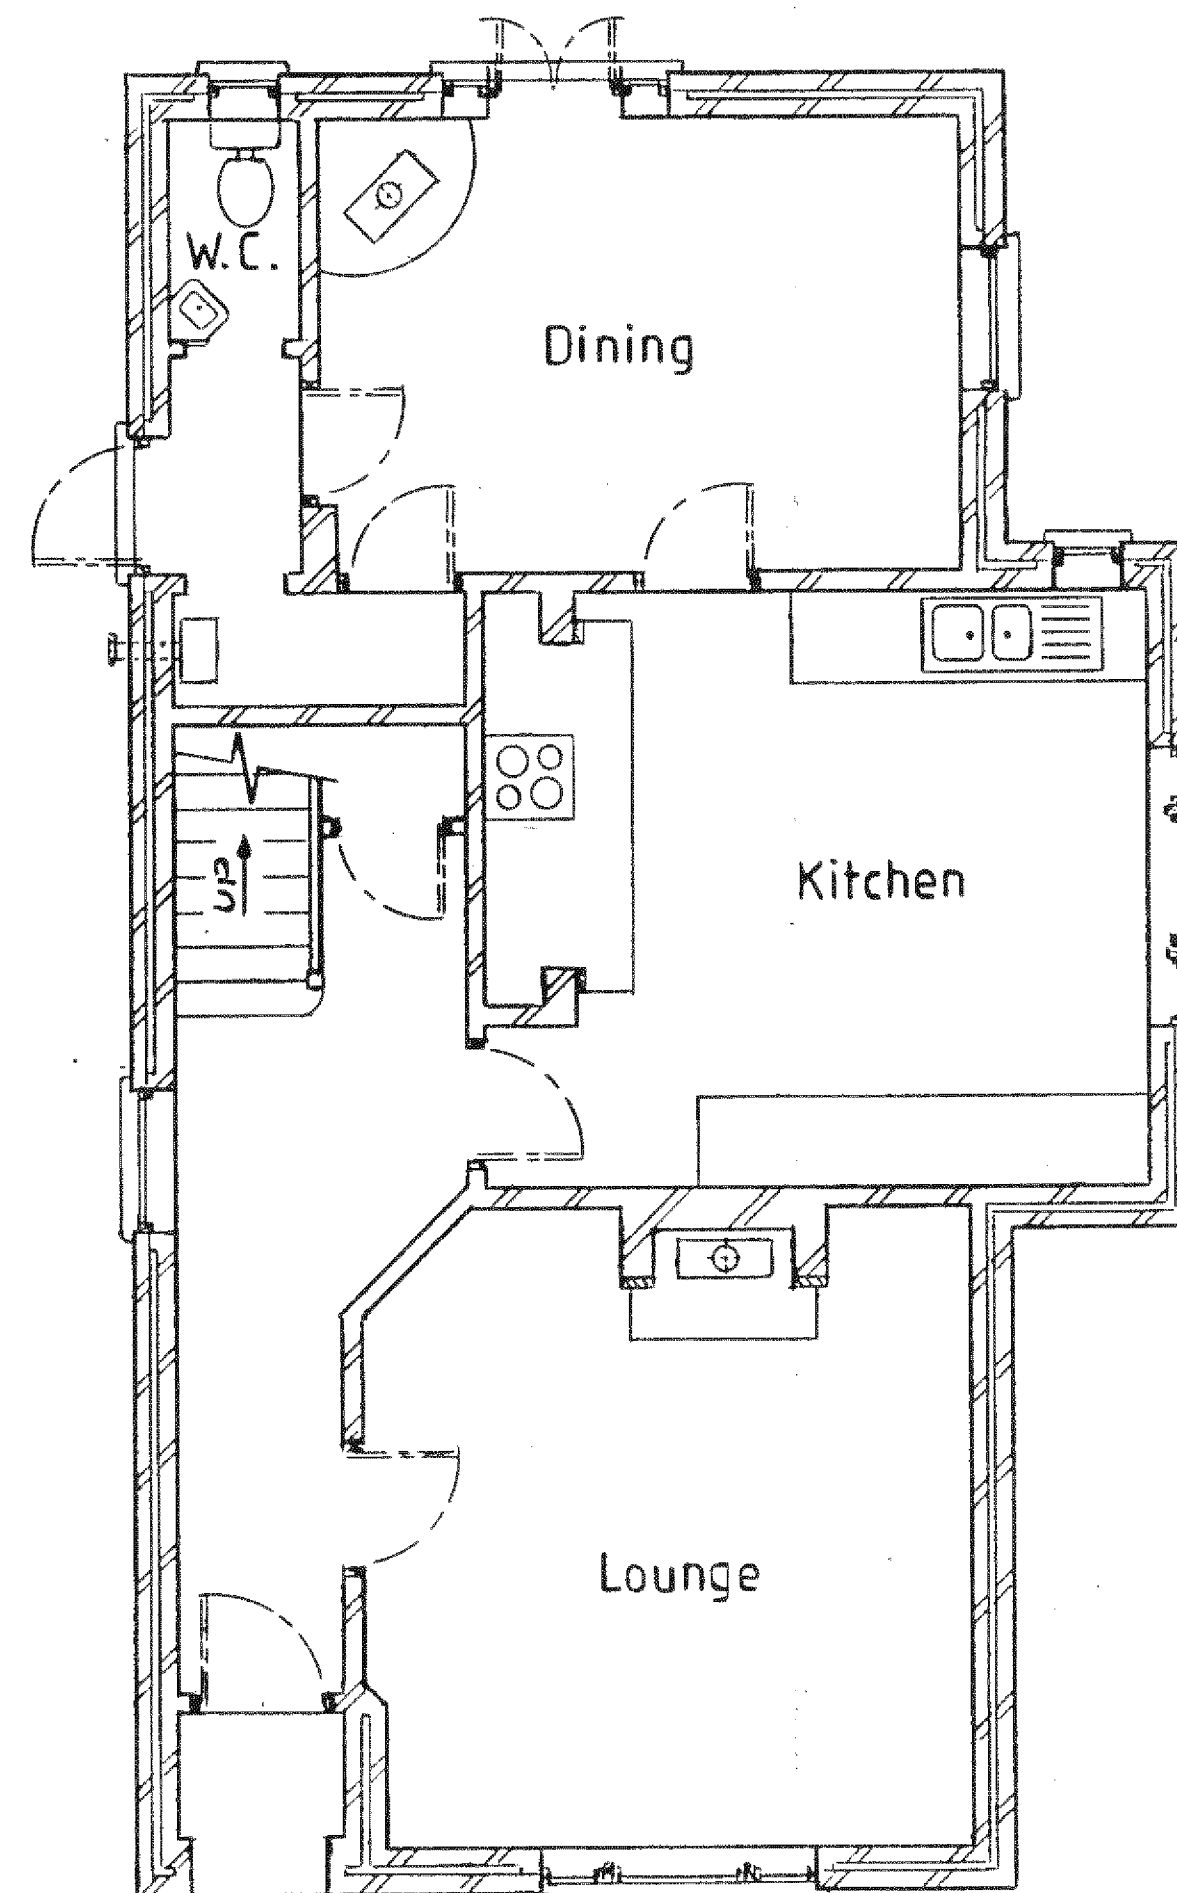

GROUND FLOOR PLAN
(EXISTING)

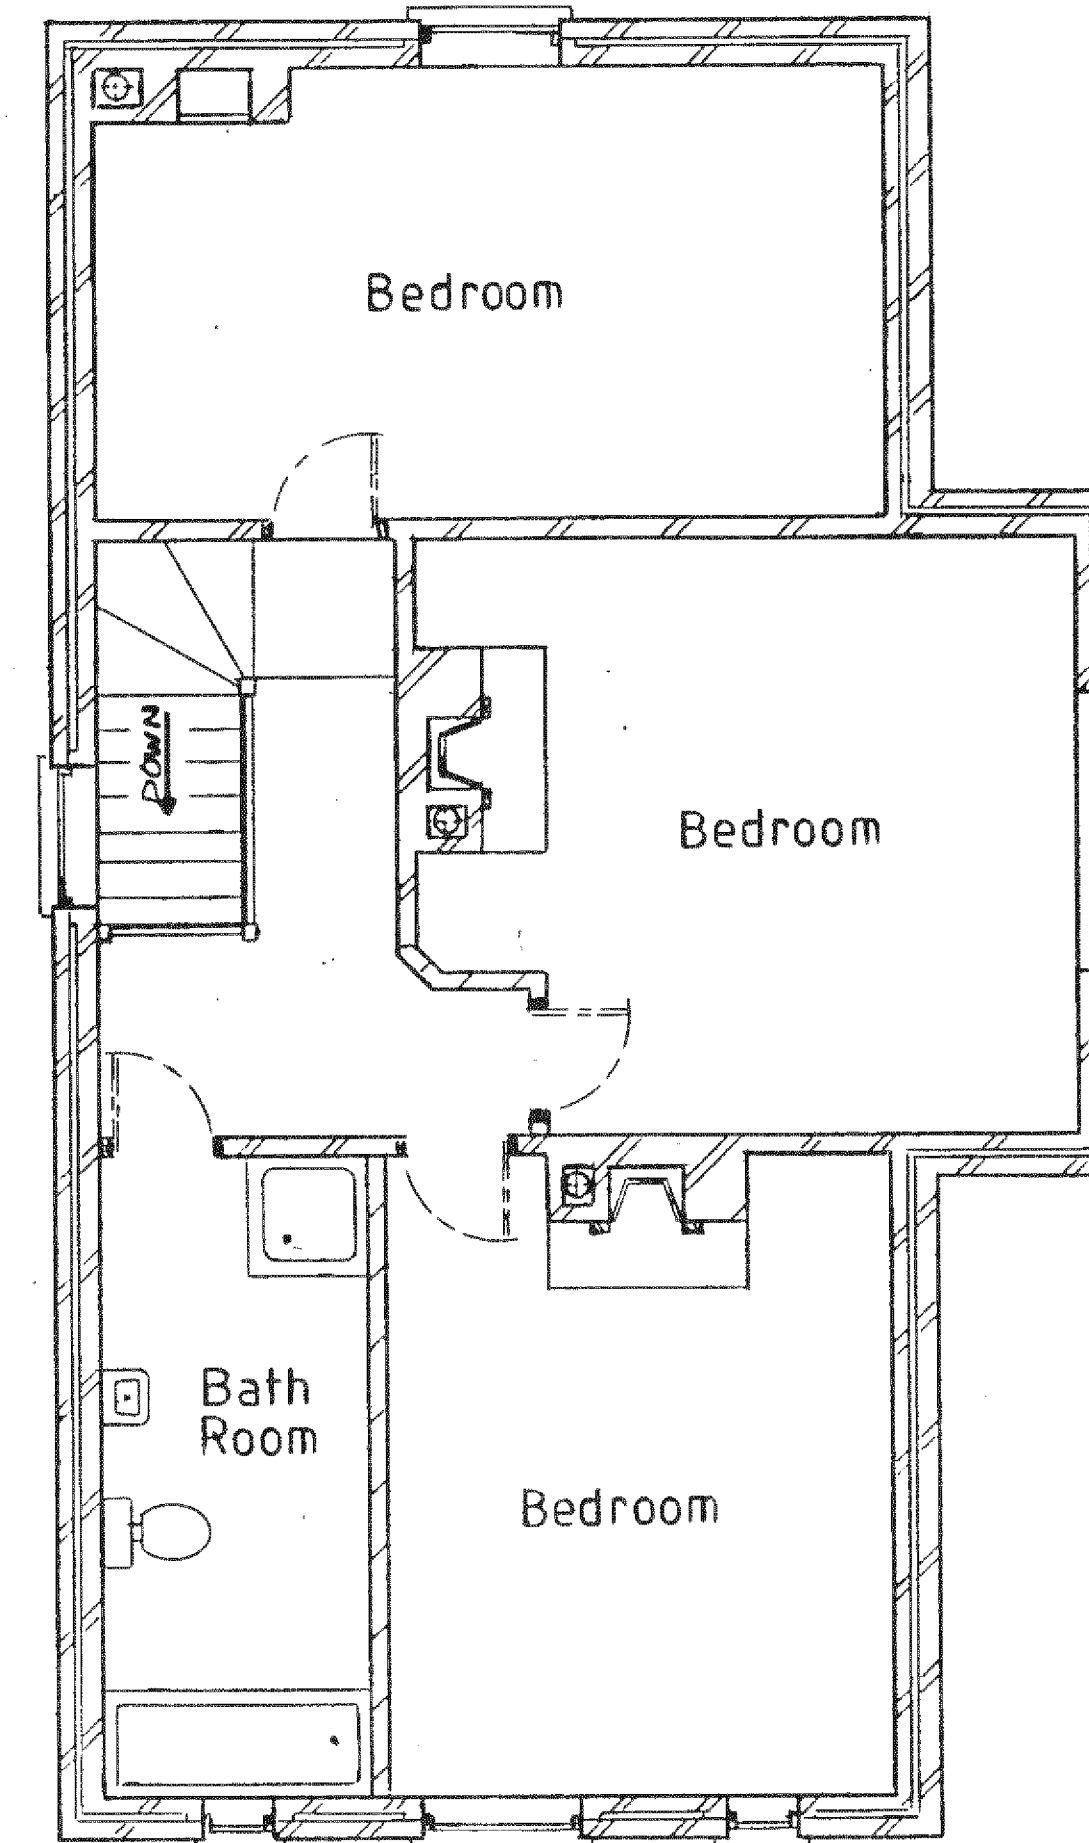

FIRST FLOOR PLAN
(EXISTING)

(EXISTING)		(EXISTING)								
Projection = 		Reference		Copyright ©		- DENRA DESIGN Ltd -		Tel: 01403 269861 / 07973 911 870 denrichards.associates@btinternet.com		
ALL DIMENSIONS MUST BE CHECKED ON SITE DO NOT SCALE EXCEPT FOR PLANNING PURPOSES		DENRA/1738/1 - PROPOSED FLOOR PLANS AND ELEVATIONS.		Scale	1:50 & 1:100					
				Drawn		Title EXISTING FLOOR PLANS AND ELEVATIONS AT STATION HOUSE, FORD ROAD, FORD, ARUNDEL, WEST SUSSEX.				
				Date	JAN' 2015					
Rev.		Rev.		Rev.				Drg No. DENRA/1738/2		Rev.