



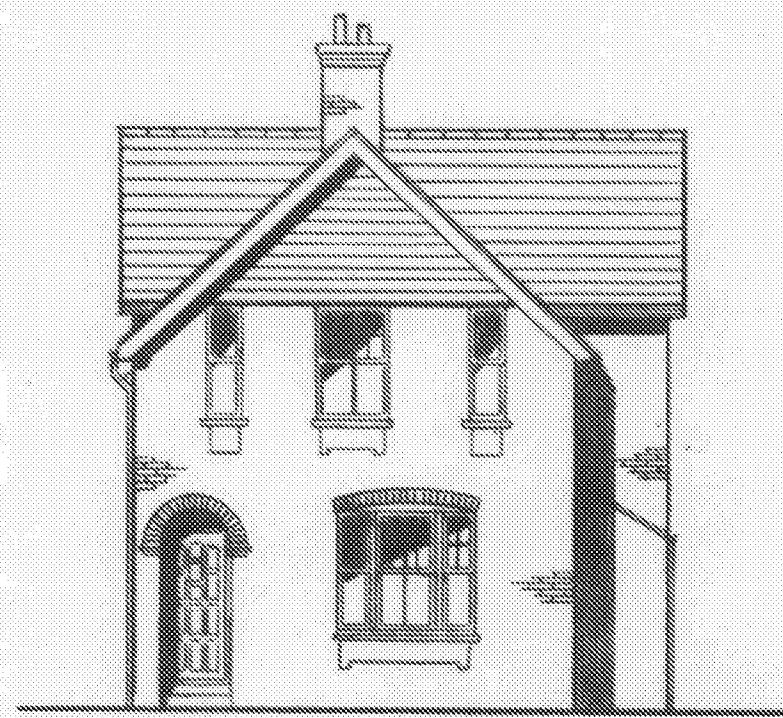


FRONT ELEVATION




SIDE ELEVATION

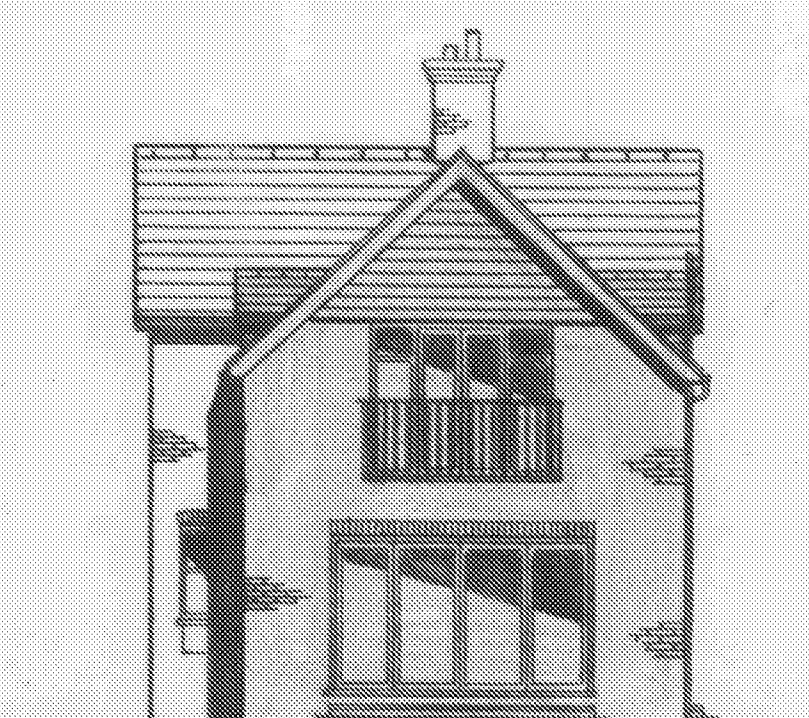


REAR ELEVATION

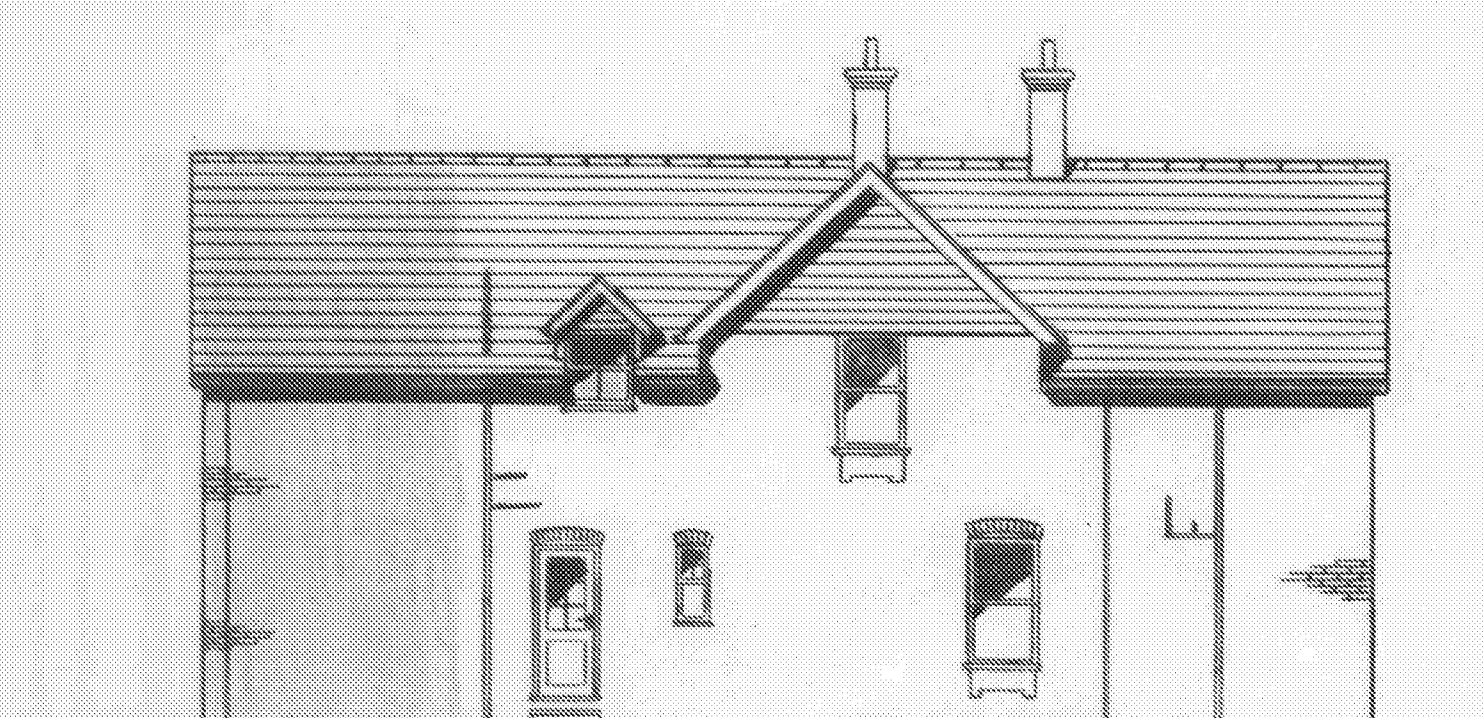


SIDE ELEVATION

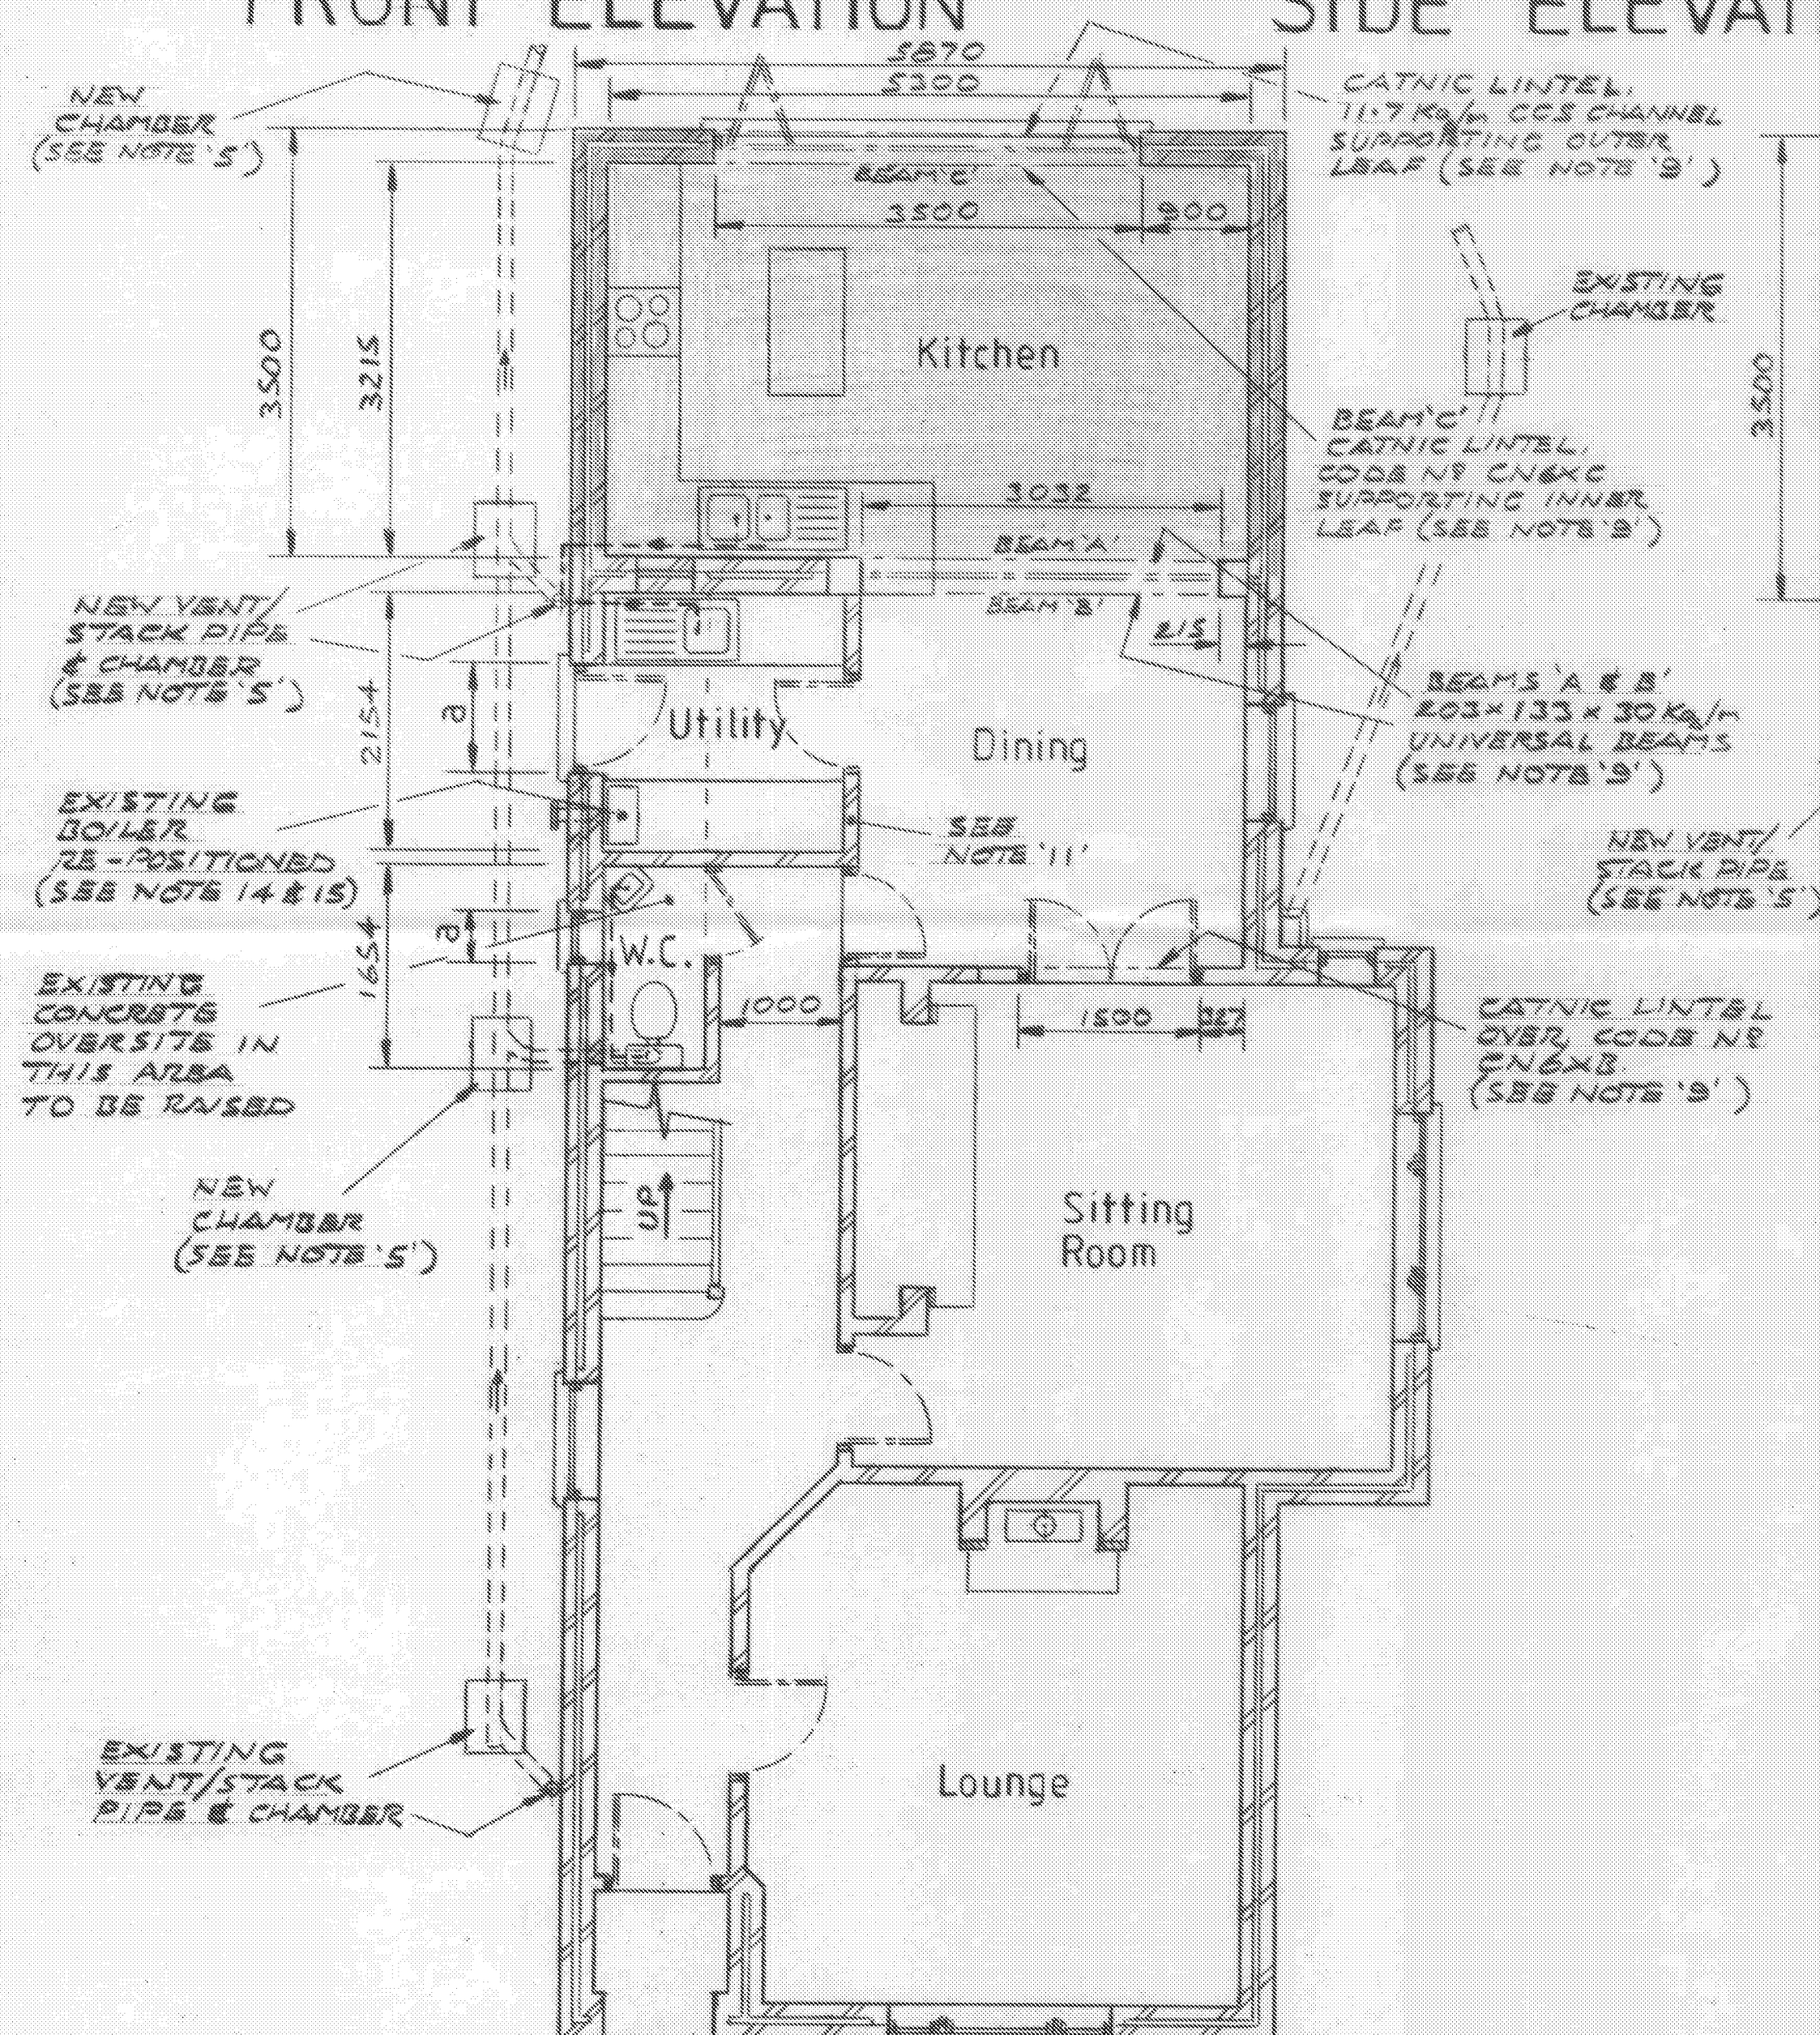

GROUND FLOOR PLAN

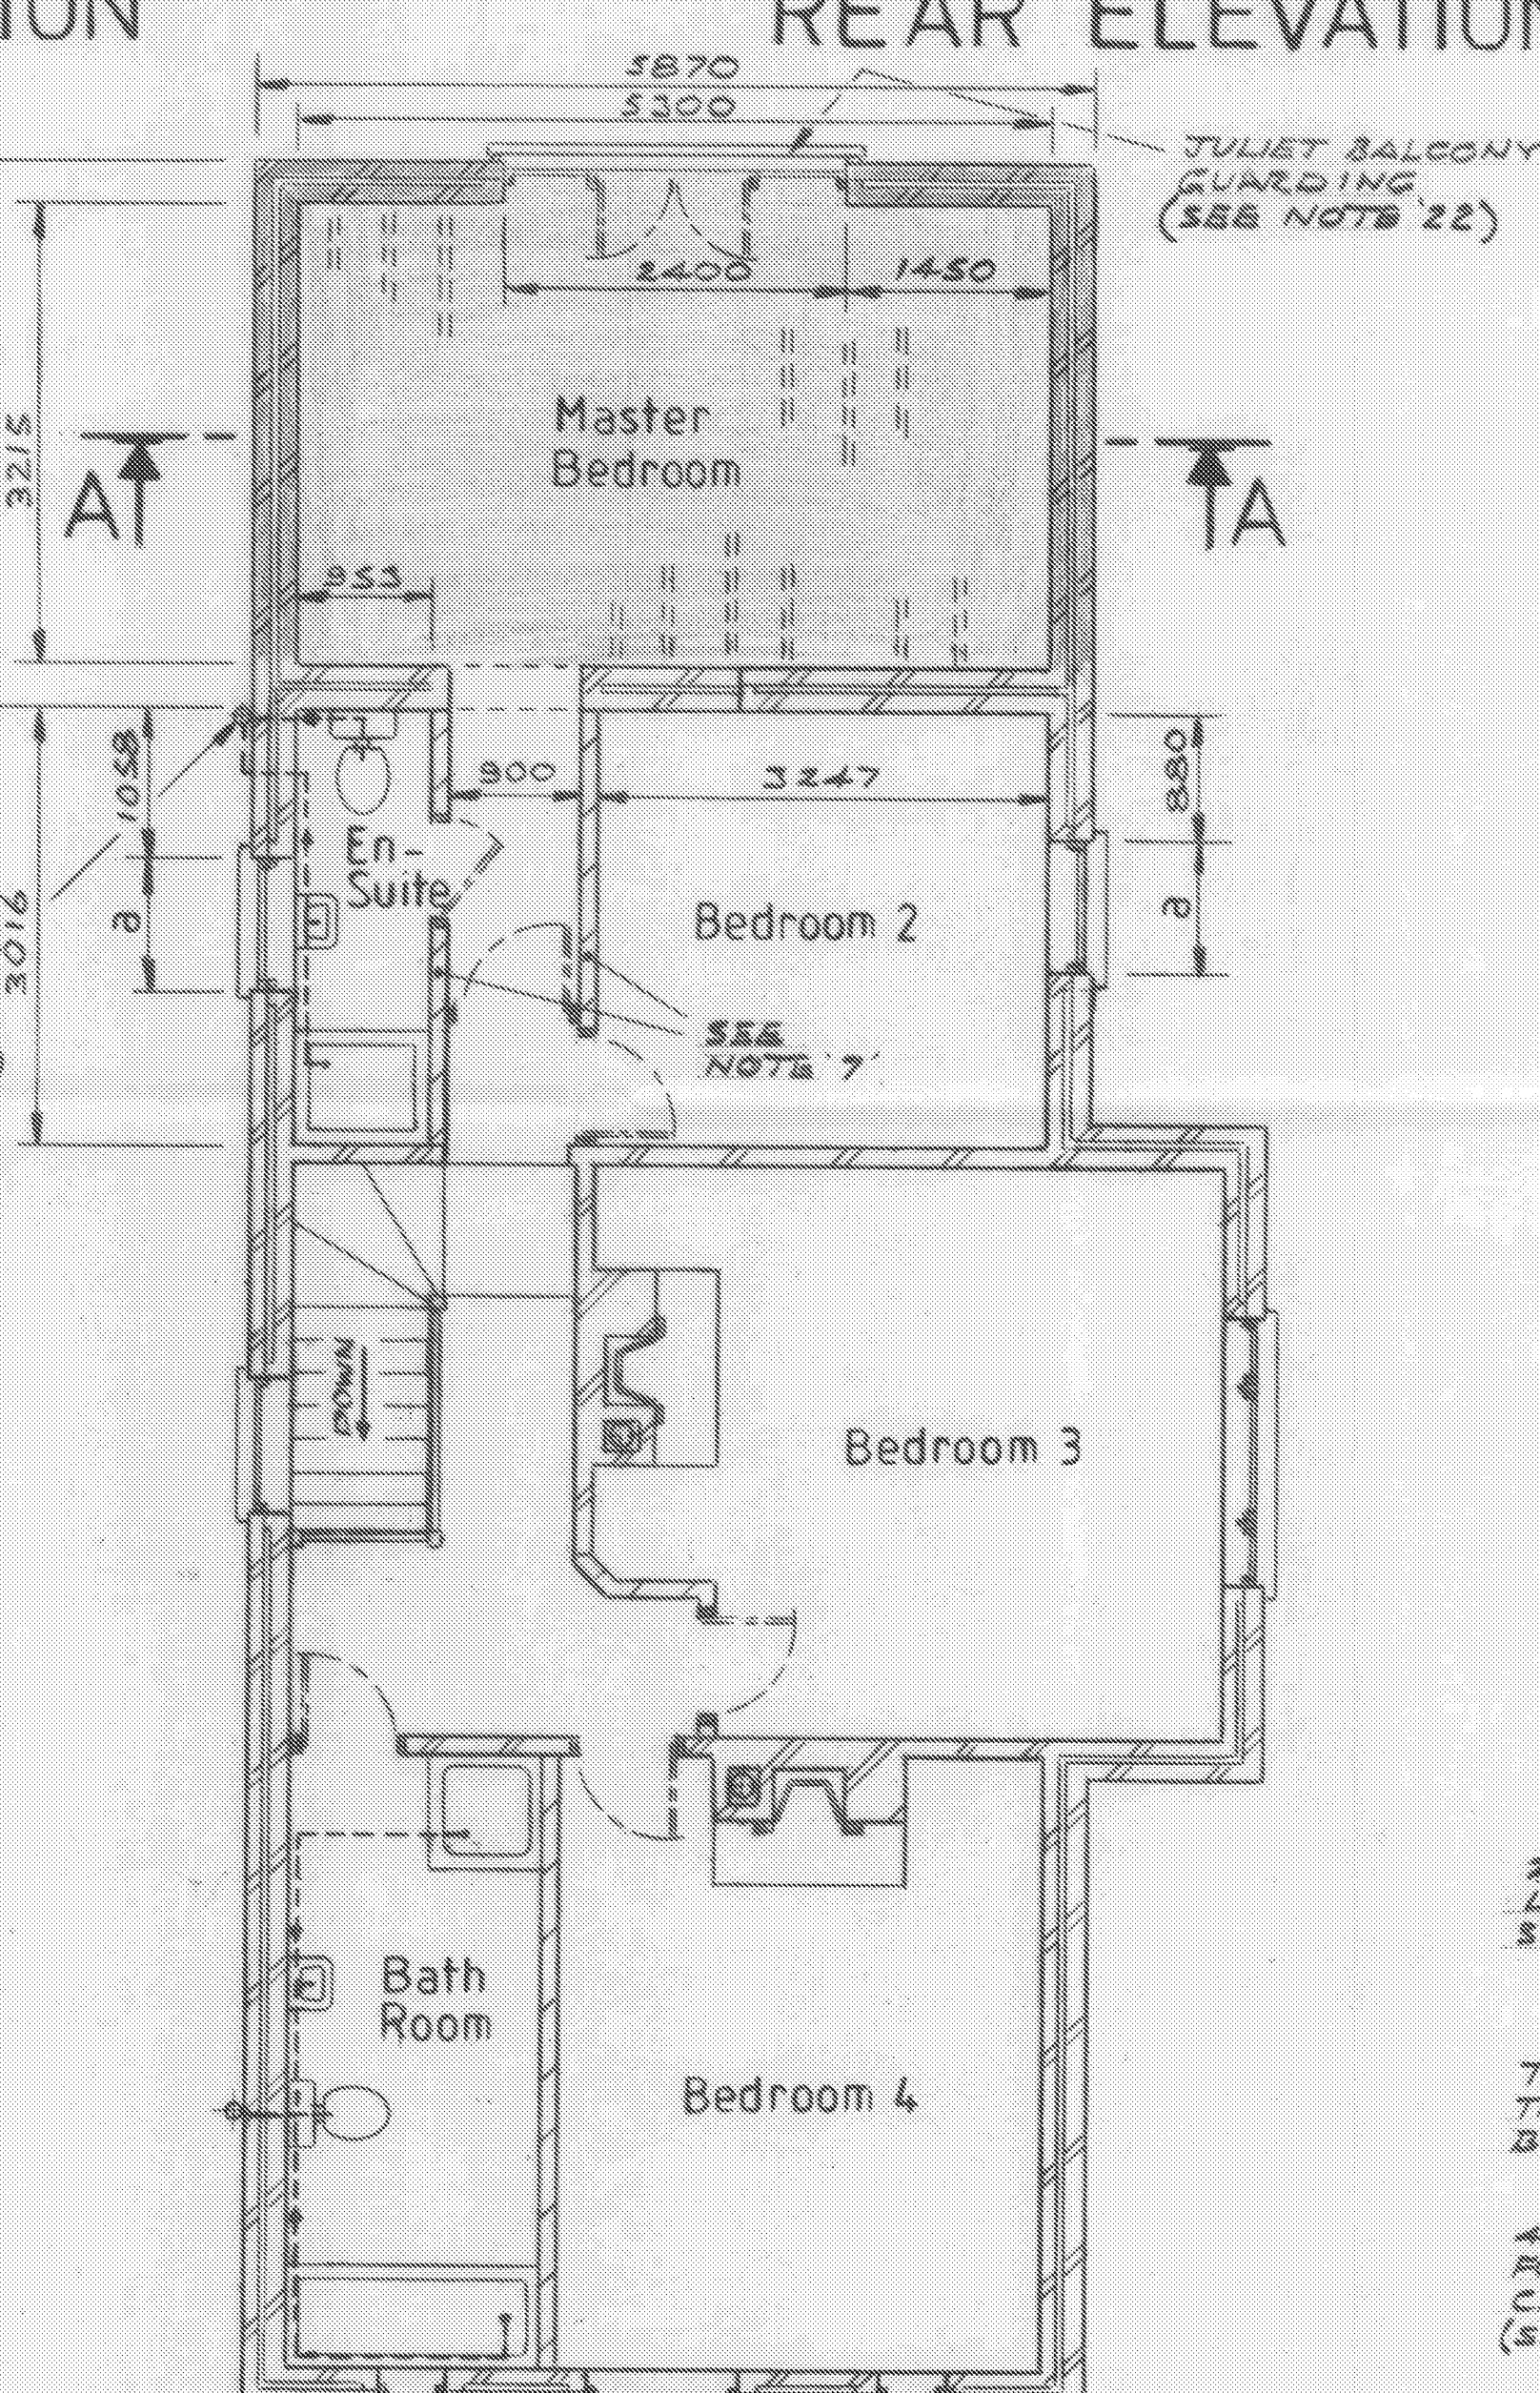

FIRST FLOOR PLAN

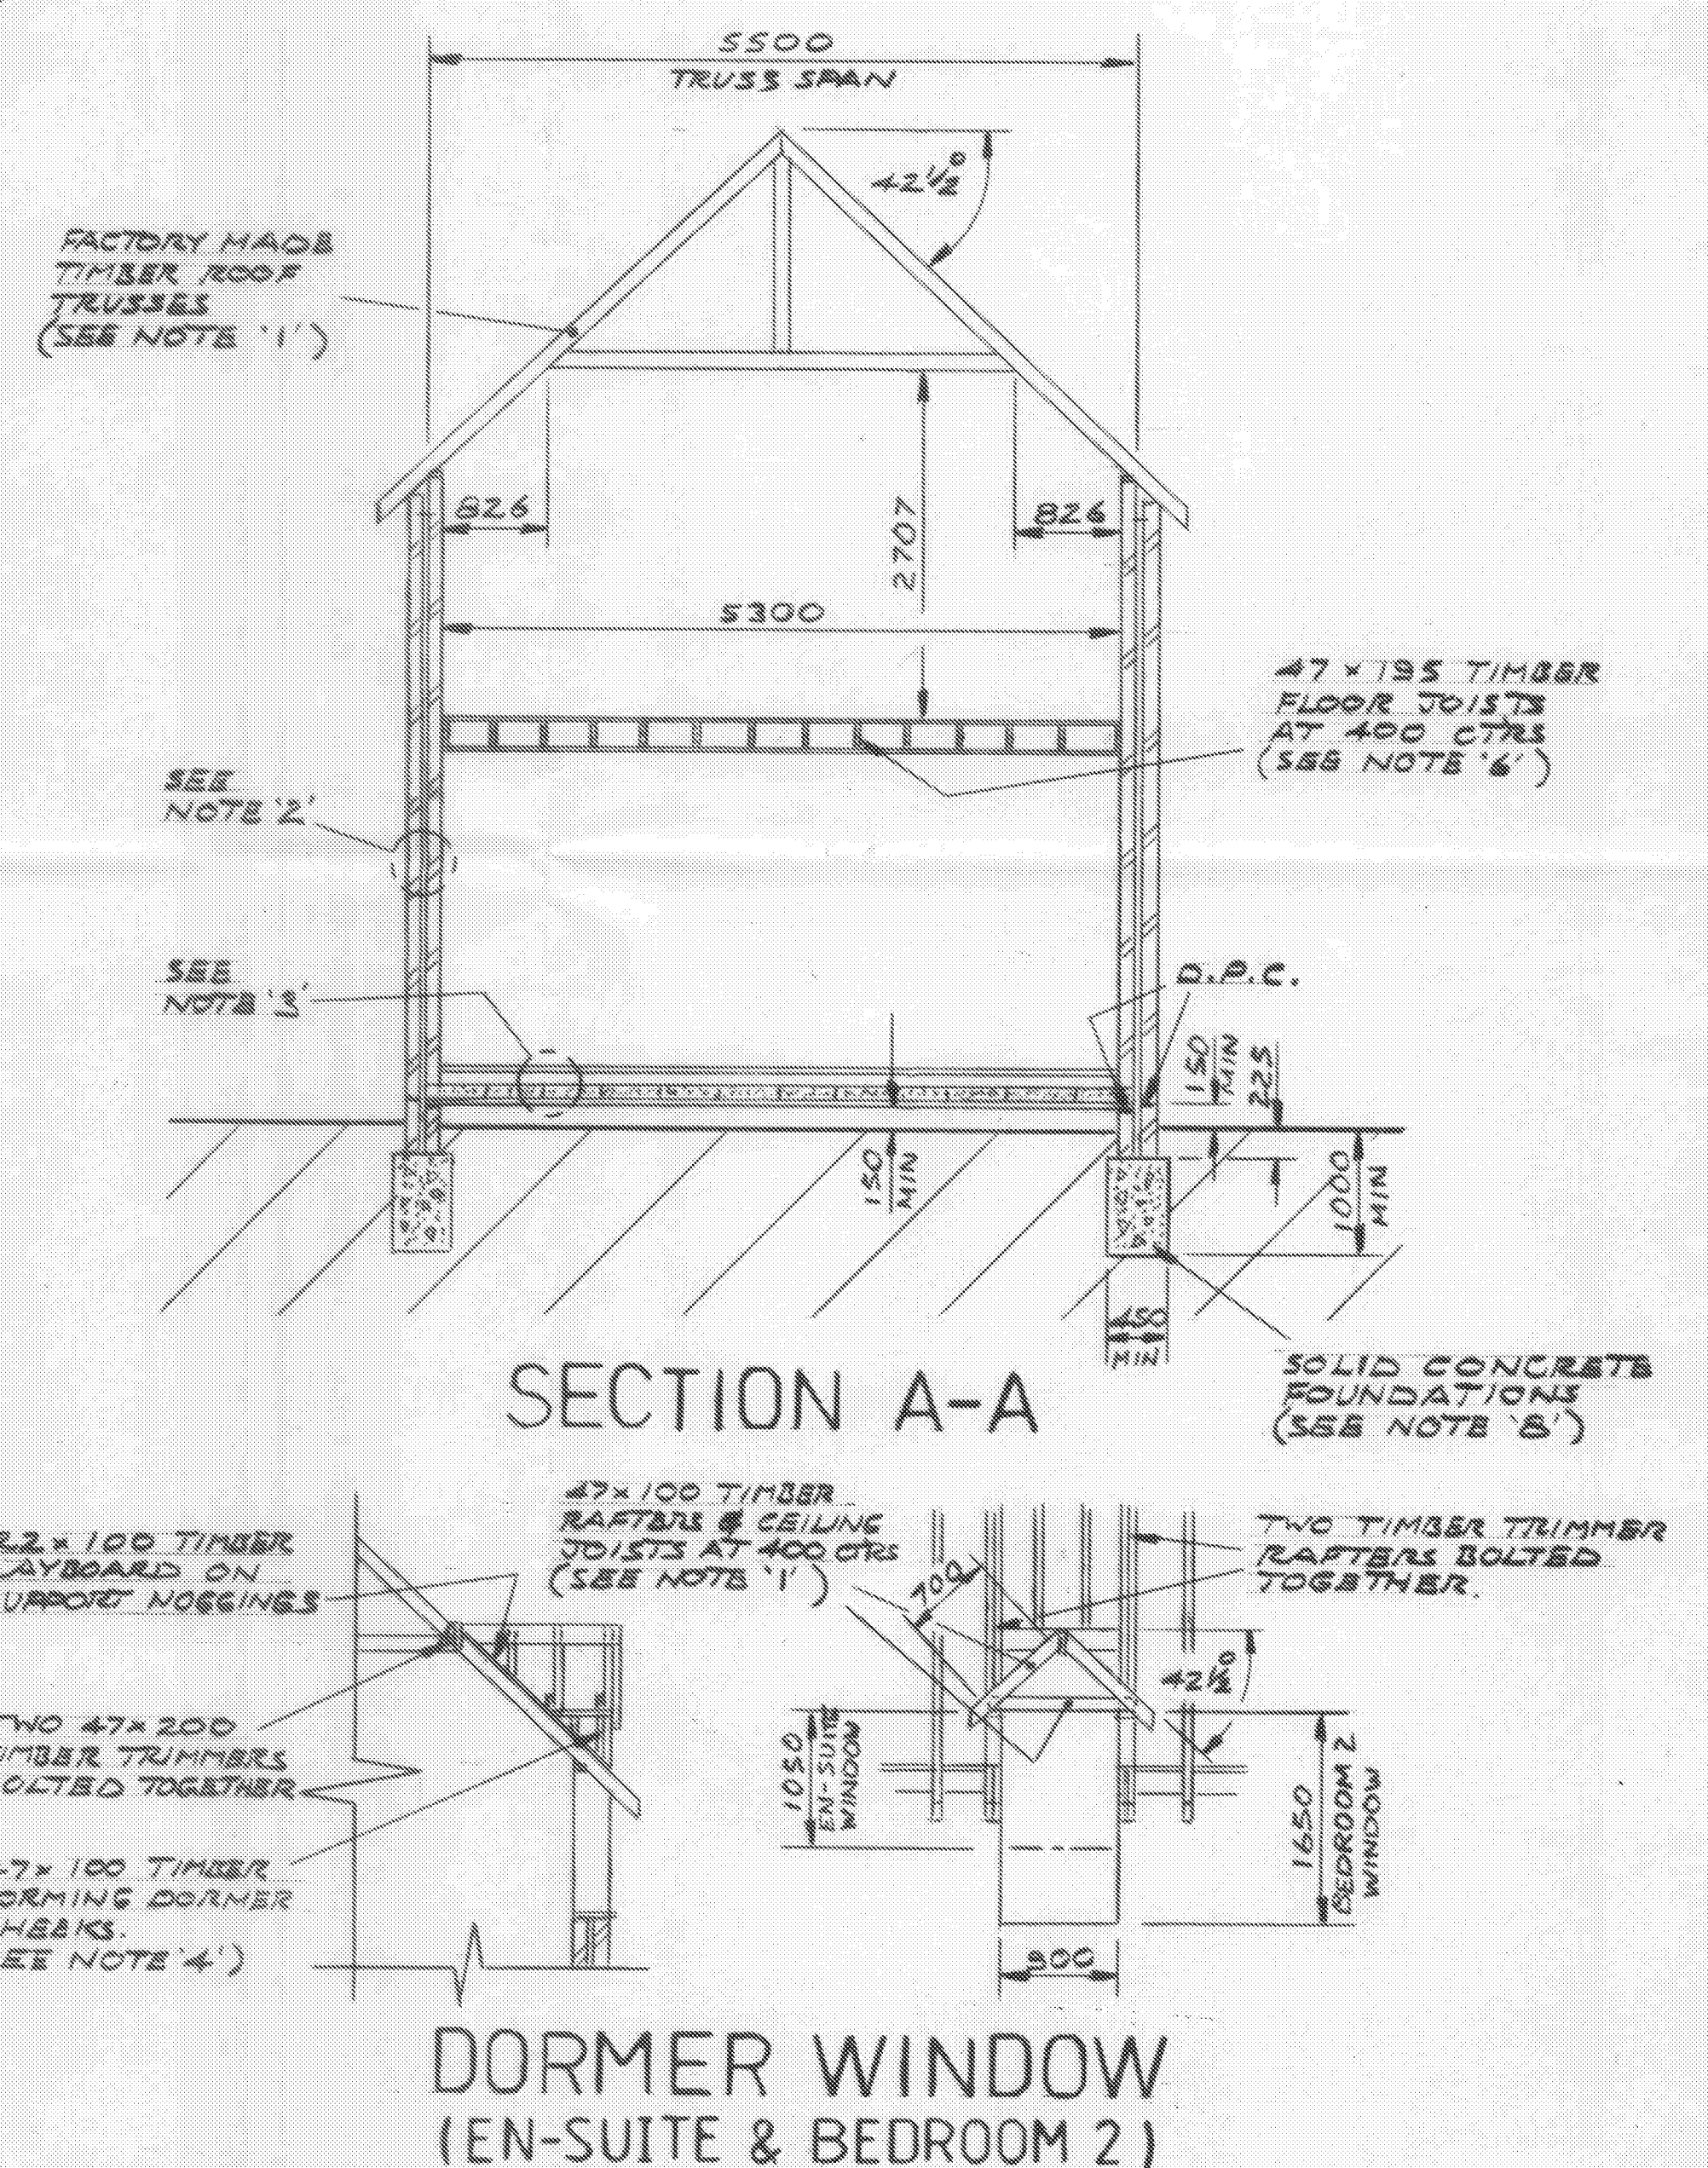

Projection =

ALL DIMENSIONS MUST BE CHECKED ON SITE
DO NOT SCALE EXCEPT FOR PLANNING PURPOSES

Reference

(S)01/1738 - CONSTRUCTION NOTES & TECHNICAL SPECIFICATION.
DENRA/1738/2 - EXISTING FLOOR PLANS & ELEVATIONS.
SITE LAYOUT PLAN 1:500
LOCATION PLAN 1:1250

Copyright ©

Scale 1:50 & 1:100

Drawn

Date JAN '2015

Rev.

- DENRA DESIGN Ltd -

Title
PROPOSED TWO STOREY REAR EXTENSION AND INTERNAL ALTERATIONS
TO EXISTING HOUSE AT STATION HOUSE, FORD ROAD, FORD, ARUNDEL,
WEST SUSSEX.

Tel: 01403 269861 / 07973 911 870
denrichards.associates@btinternet.com

Drg No. DENRA/1738/1

Rev.