



SIDE / NORTH EAST ELEVATION

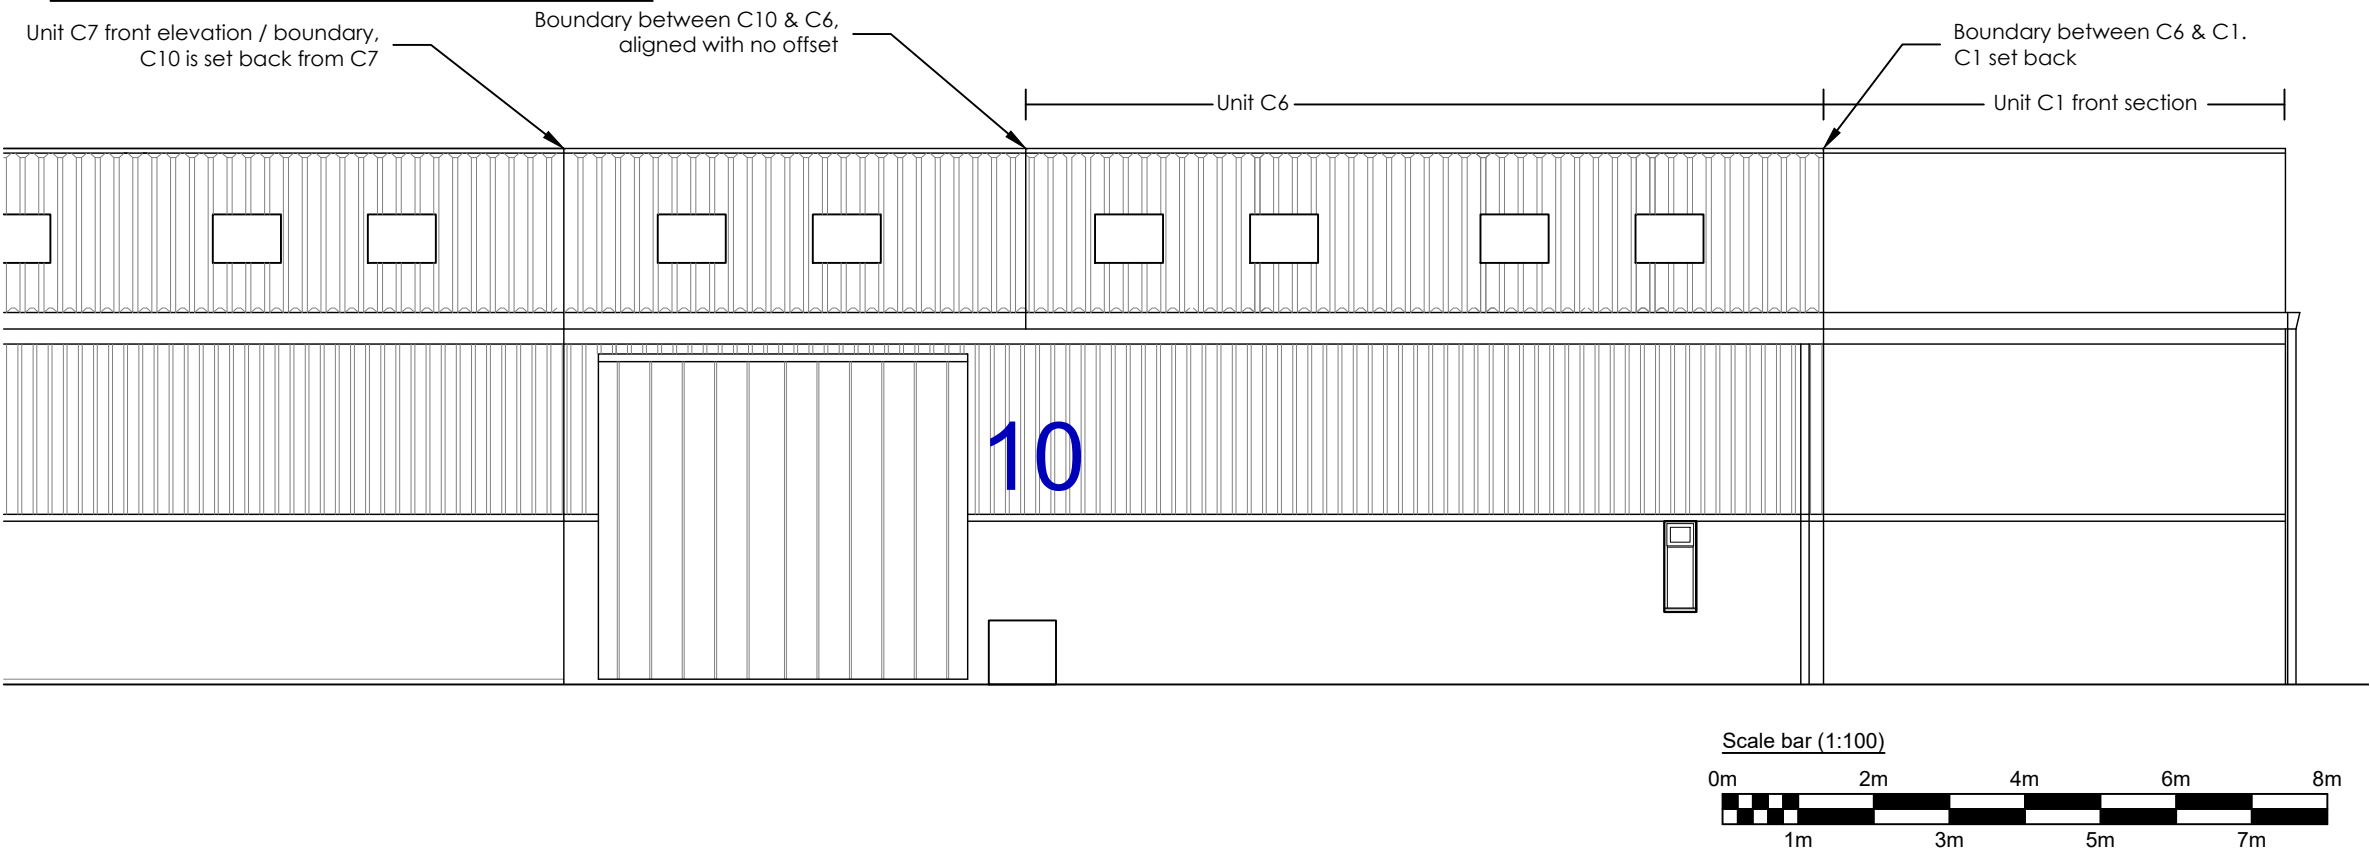

FRONT / NORTH WEST ELEVATION

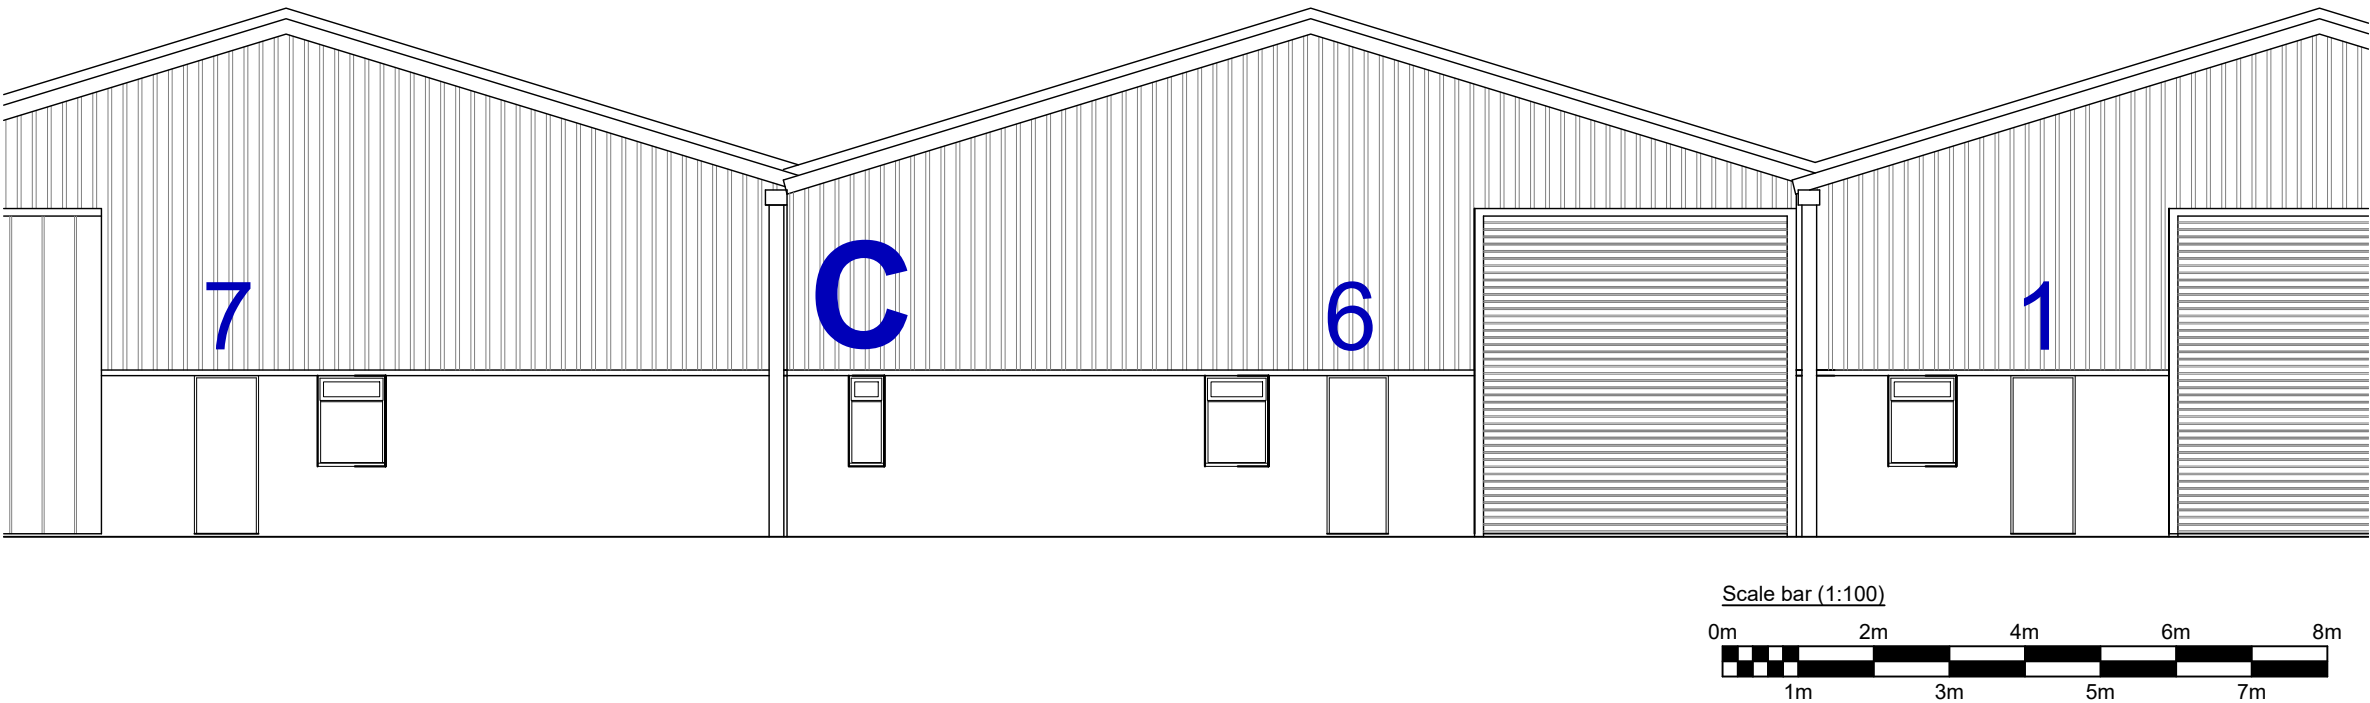

Notes:
Do not scale off of this drawing, except for planning purposes.
All dimensions to be confirmed on site.
This drawing is to be read in conjunction with other drawings in this series and all relevant consultants drawings and documentation where applicable.
This drawing has been produced for the specific client and project identified below and is not intended for use by any other person or for any other purpose other than indicated on this drawing.
Please report any discrepancy on this drawing to SHW for clarification.

Rev	Date	Description	Drm	Chk
Revision History:				

Site Address: Unit C6 Ford Airfield Industrial Estate
Ford Nr Arundel
West Sussex
BN18 0YH

Project Name: Certificate for Lawful Development
to confirm Planning Use Classes

Drawing Title: UNIT C6 ELEVATIONS

Client: Wagner Developments Ltd

Status:	PLANNING	Rev.	-
Scale: 1-100 @ A3	Project No. 001-016611	Dwg No.PL-	
Date: Sept26	Drawn By: MS	Chk. MS	