


NOTES

DO NOT SCALE OFF THIS DRAWING. [EXCEPT FOR PLANNING PURPOSES]
CHECK ALL DIMENSIONS ON SITE BEFORE ANY WORK IS
COMMENCED.
ALL GOODS, MATERIALS AND WORKMANSHIP MUST CONFORM
WITH CURRENT BUILDING REGULATIONS, BRITISH
STANDARDS AND CODES OF PRACTICE.
COPYRIGHT OF THIS DRAWING IS RETAINED BY THE
ARCHITECT AND IT MUST NOT BE REPRODUCED WITHOUT
WRITTEN CONSENT.

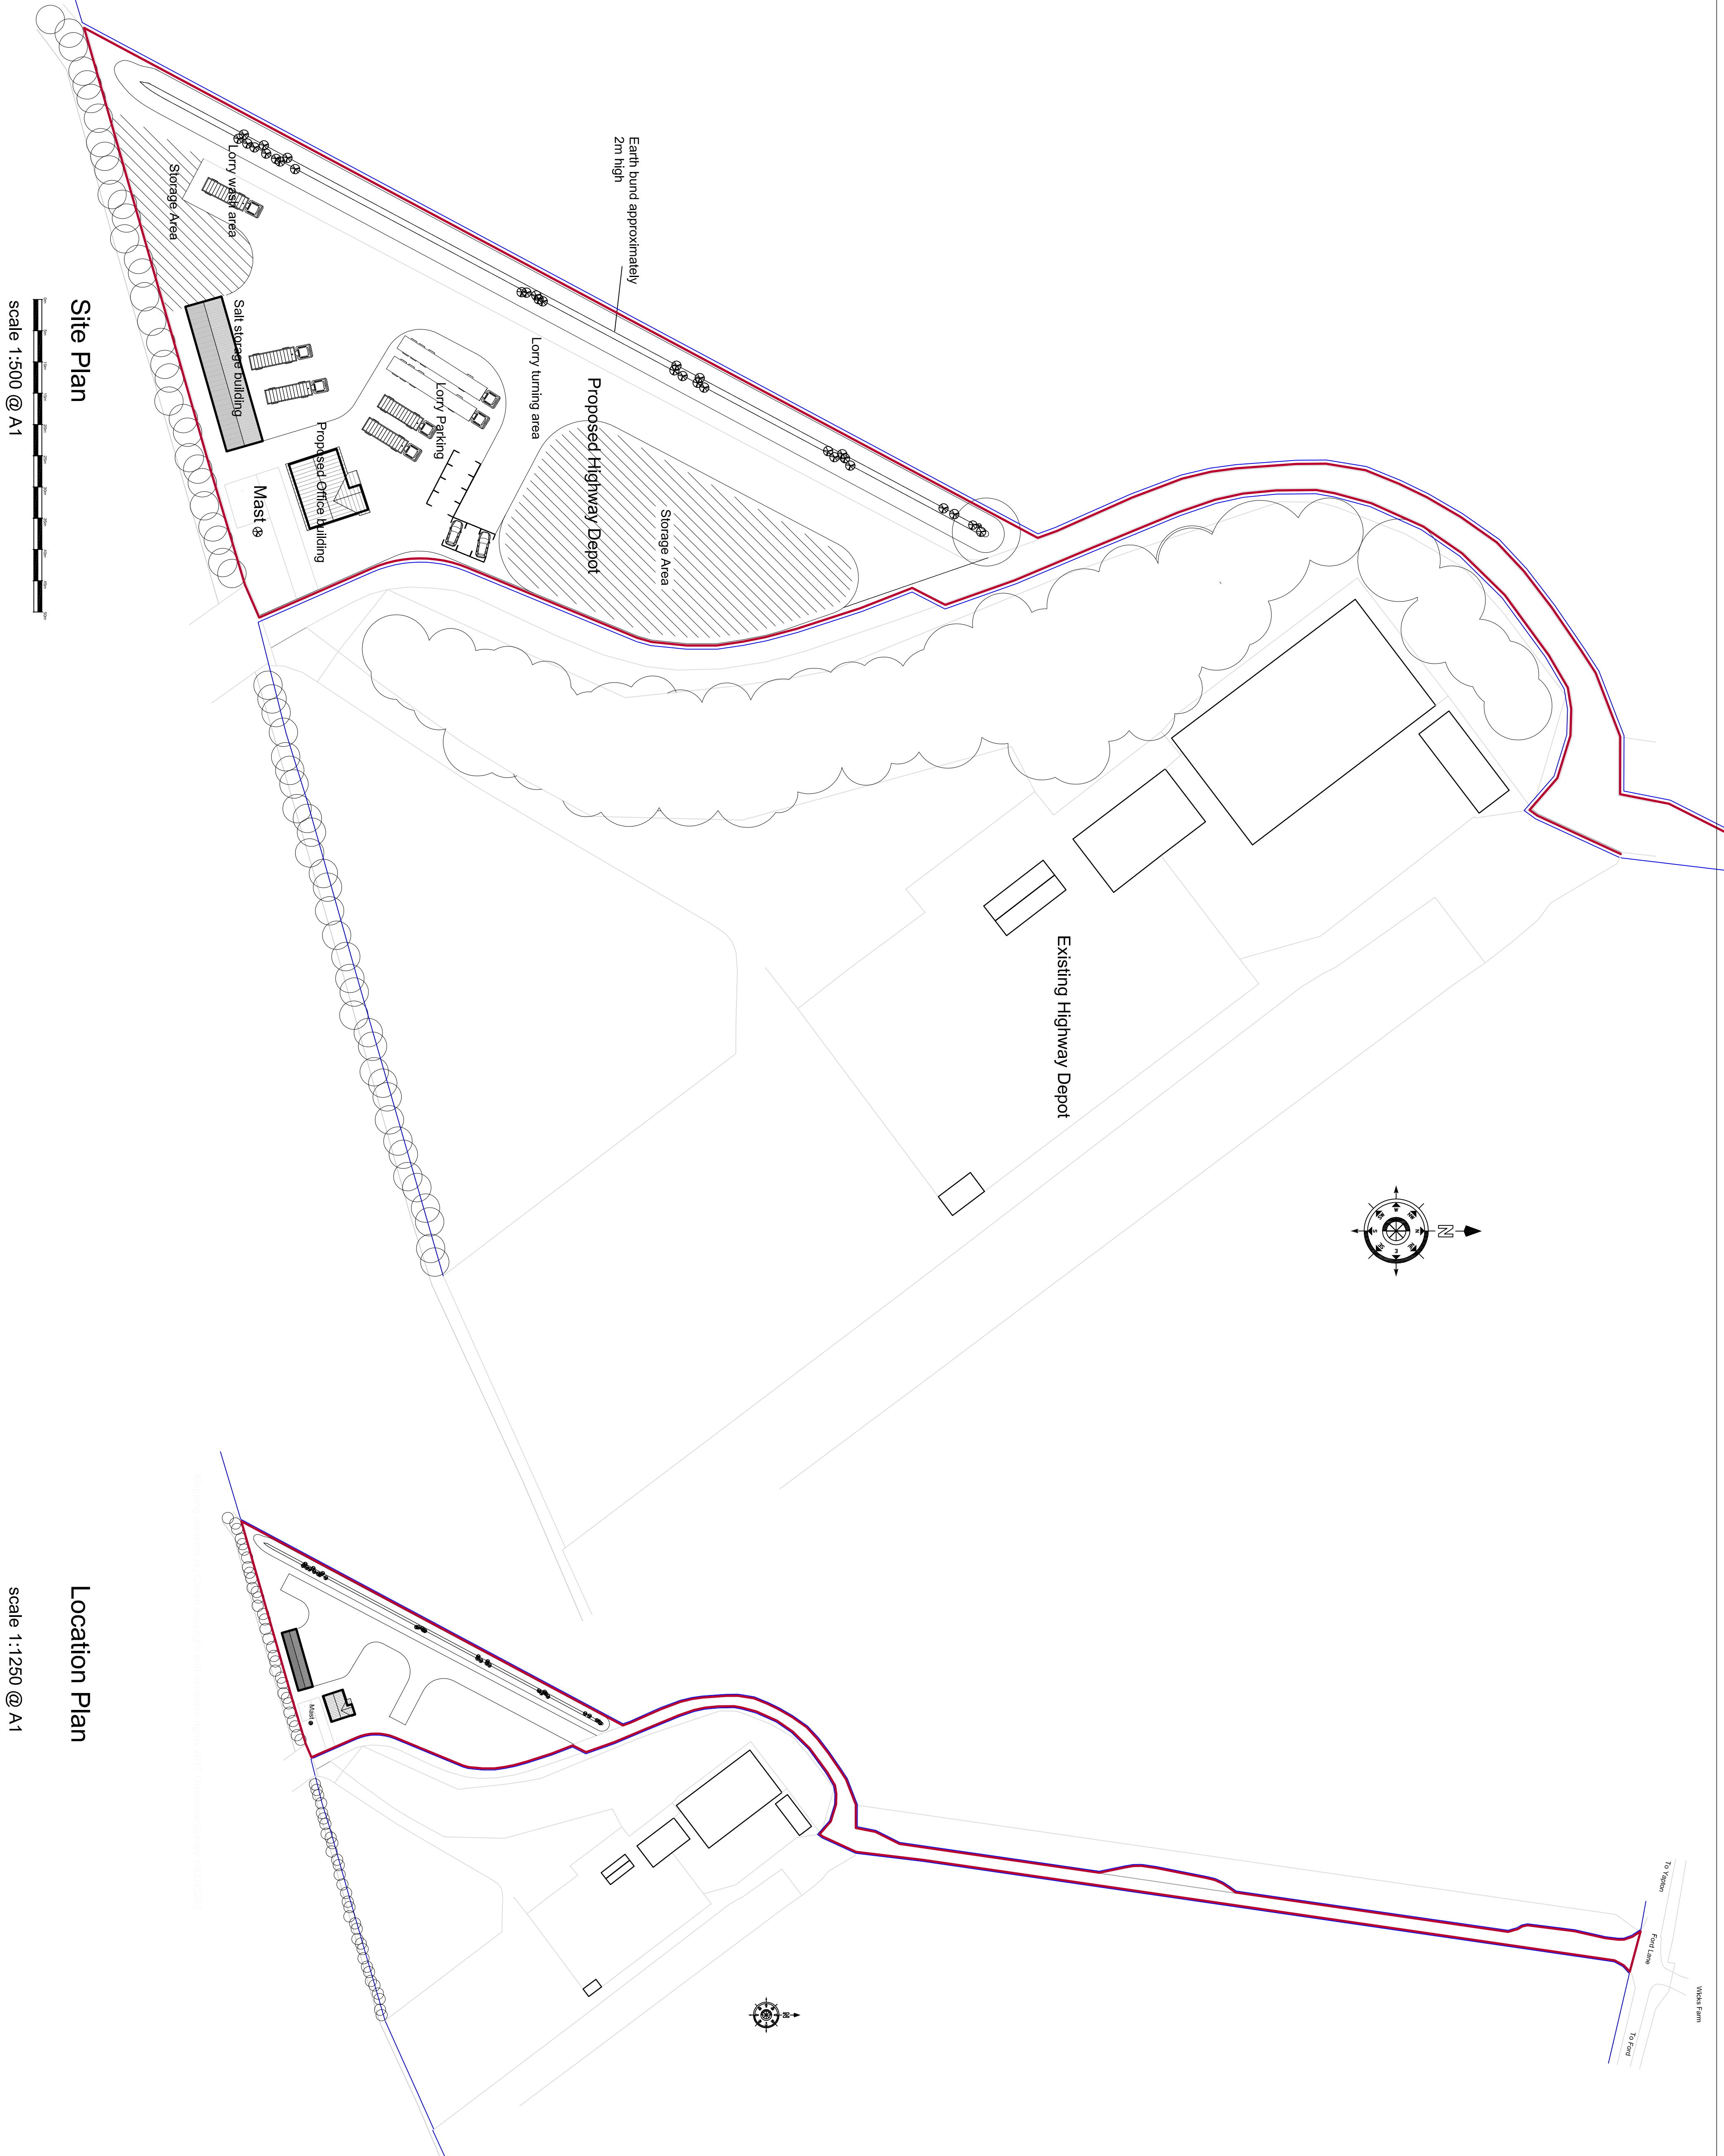

REV	DATE	BY	AMENDMENT


folkles architects
THE DESIGN FIRM
341 High Street
Beverly
Massachusetts 01915
978.681.2812
info@folklesarch.com

Mr K Langmead

Proposed new Highways Depot at Ford Airfield, Ford

DRAWING TITLE

Proposed Site Plan and Location Plan

DATE Dec 2017	SCALE	DRAWN BY GIM
		CHECKED BY
JOB NO. 17074	DRAWING NO. 2.01	REVISION