

NOTES

DO NOT SCALE OFF THIS DRAWING EXCEPT FOR PLANNING PURPOSES
CHECK ALL DIMENSIONS ON SITE BEFORE ANY WORK IS COMMENCED
ALL GOODS MATERIALS AND WORKMANSHIP MUST CONFORM WITH CURRENT BUILDING REGULATIONS, BRITISH STANDARDS AND CODES OF PRACTICE
COPYRIGHT OF THIS DRAWING IS RETAINED BY THE ARCHITECT AND IT MUST NOT BE REPRODUCED WITHOUT WRITTEN CONSENT


External Materials

Roof

Roof clad with plastic coated steel profiled or raised seam sheeting in light grey

Walls

Walls clad with plastic coated steel profiled sheeting in light green

 

scale 1:100 @ A2

--	--	--	--

--	--	--	--

REV	DATE	BY	AMENDMENT
-----	------	----	-----------



folkes architects

THE DESIGN STUDIO
34-36 Stanning
West Sussex
BN14 3PD
t. 01903 89829
f. 01903 81646
info@folkesarchitects.co.uk

CLIENT
Mr K Langmead


JOB TITLE
New Highways depot
at Ford Airfield, Ford

DRAWING TITLE


Proposed new office building
Plan and Elevations

DATE	SCALE	DRAWN BY	GIM
Dec 2017		CHECKED BY	


JOB NO.	DRAWING NO.	REVISION
17074	2.02	

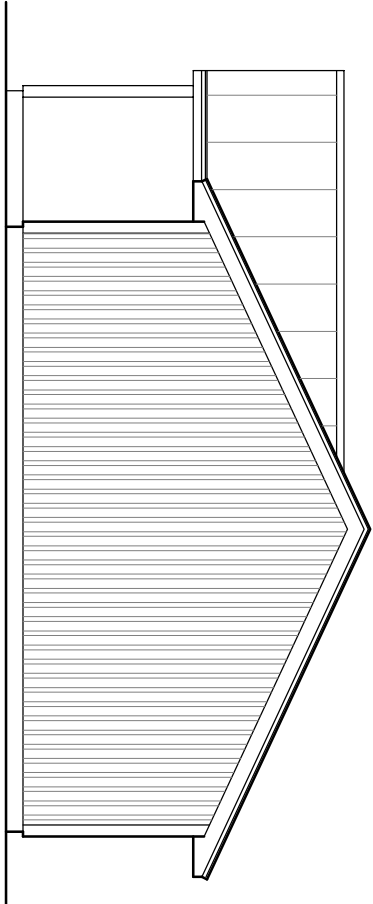


West Elevations

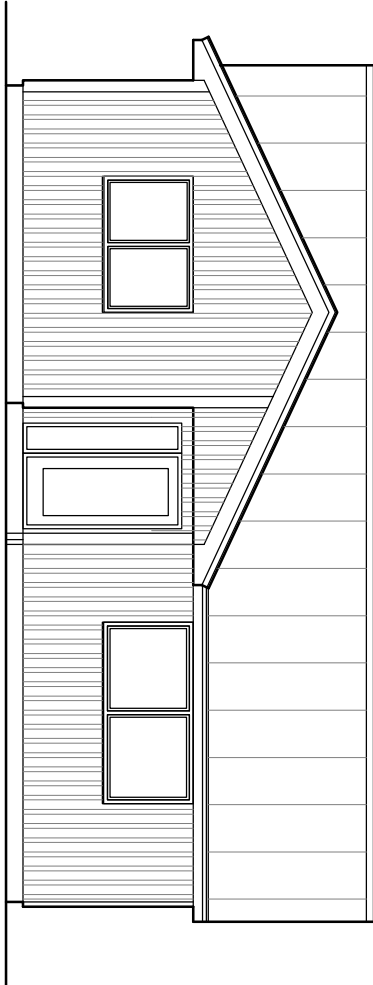


North Elevations

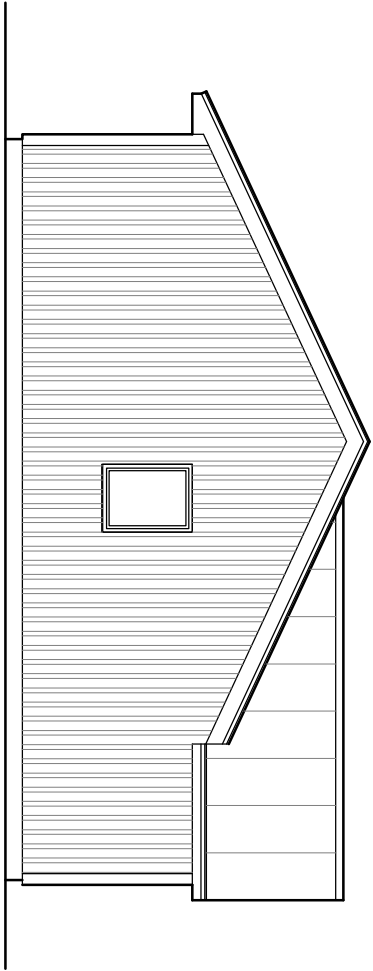


East Elevation

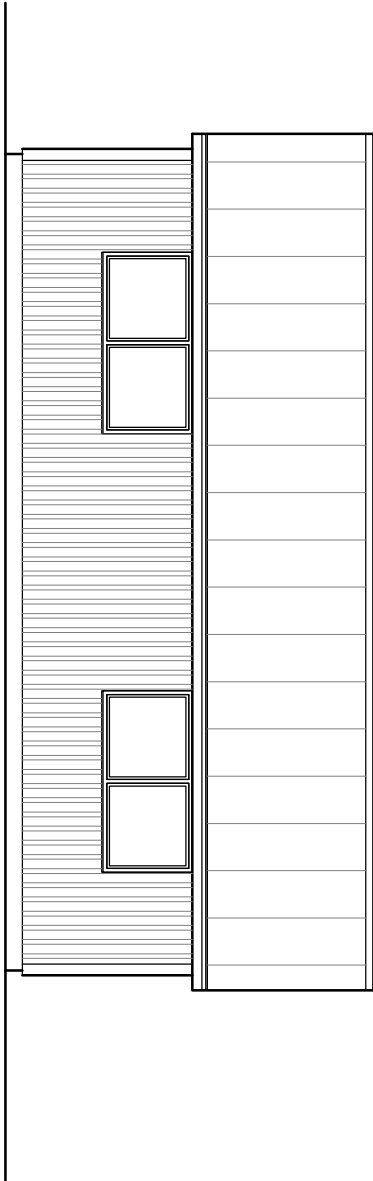

South Elevation

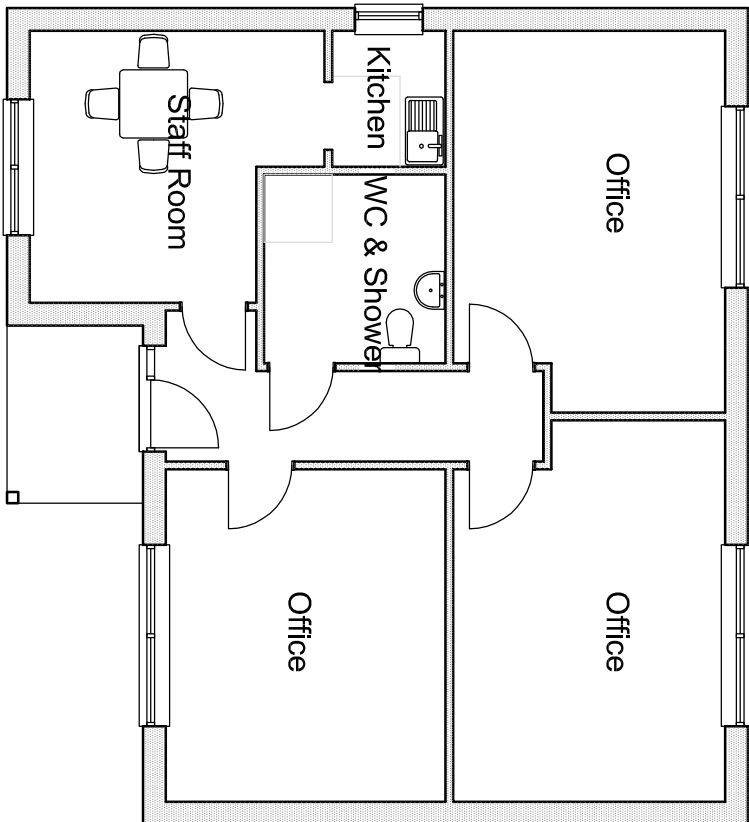

Floor Plan

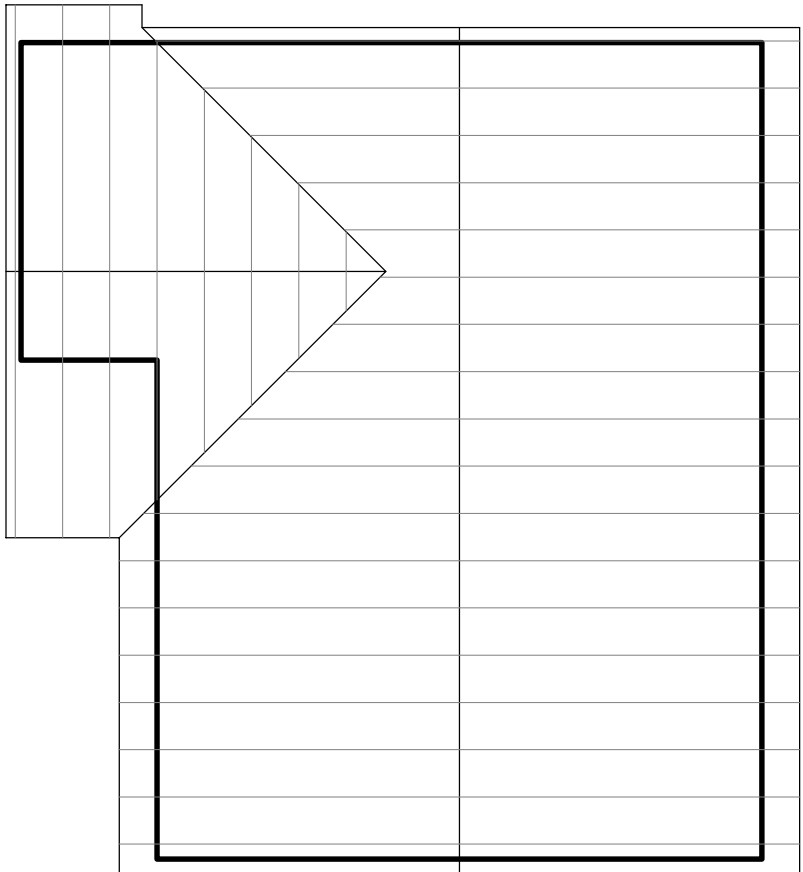

Roof Plan