

NOTES

DO NOT SCALE OFF THIS DRAWING [EXCEPT FOR PLANNING PURPOSES]
CHECK ALL DIMENSIONS ON SITE BEFORE ANY WORK IS COMMENCED
ALL GOODS, MATERIALS AND WORKMANSHIP MUST CONFORM WITH CURRENT BUILDING REGULATIONS, BRITISH STANDARDS AND CODES OF PRACTICE
COPYRIGHT OF THIS DRAWING IS RETAINED BY THE ARCHITECT AND IT MUST NOT BE REPRODUCED WITHOUT WRITTEN CONSENT


External Materials

Roof

Roof clad with fibre cement
profiled sheeting in light grey


Walls

Walls clad with fibre cement
profiled sheeting in green

 


scale 1:100 @ A2


North Elevations

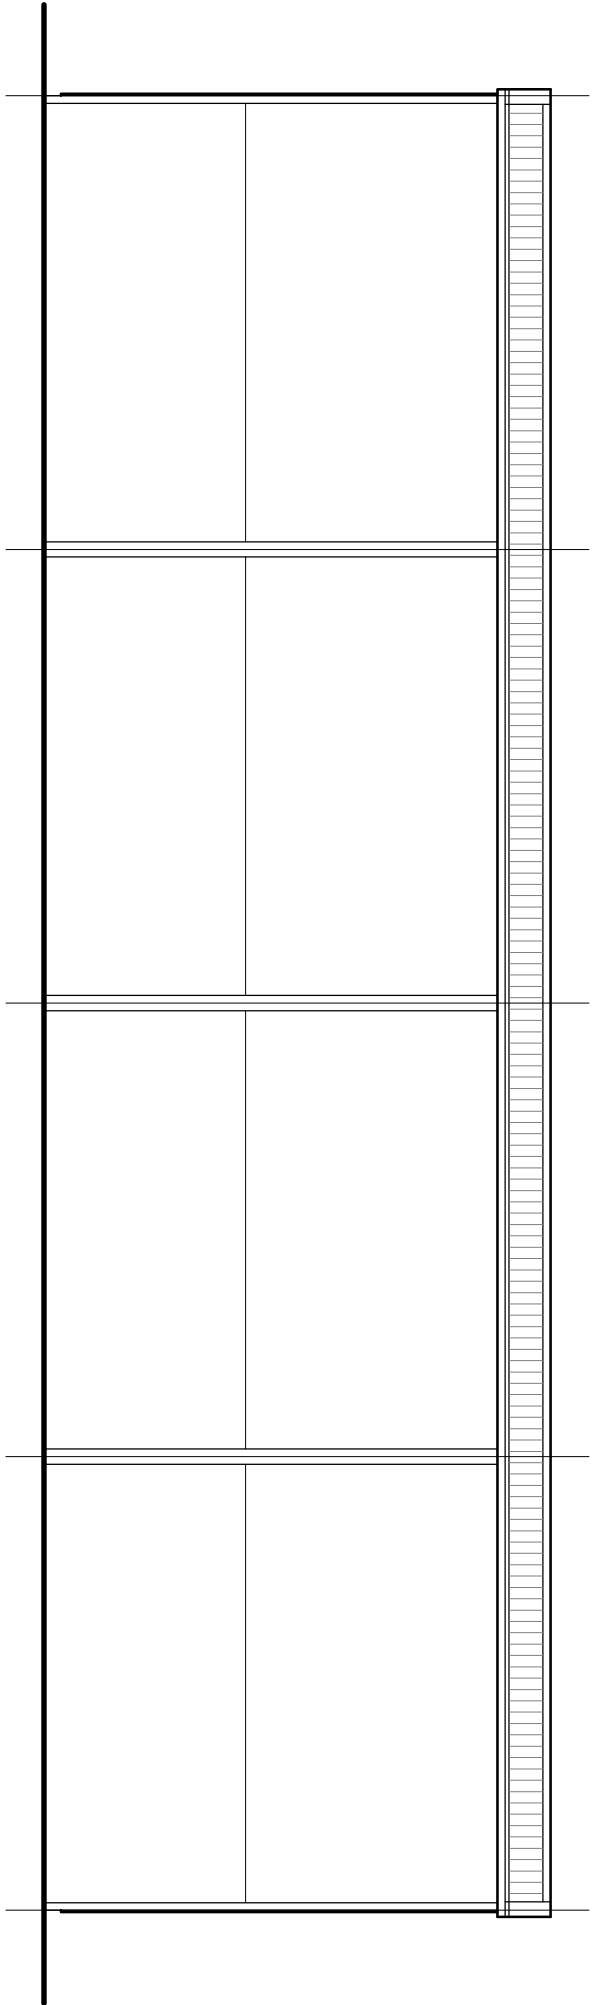



East Elevation

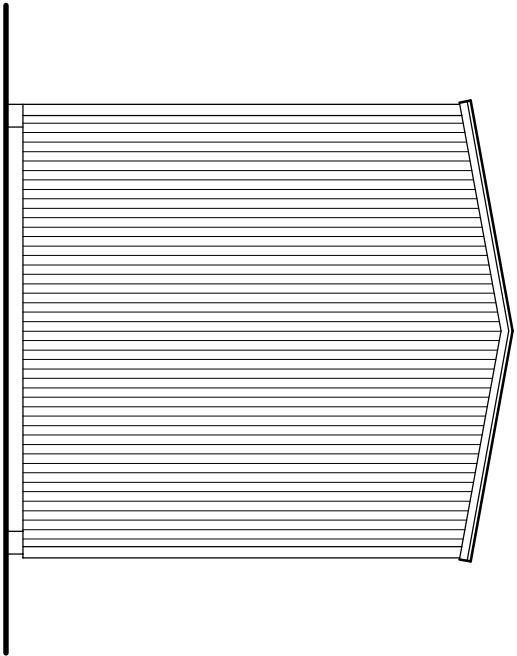


South Elevation

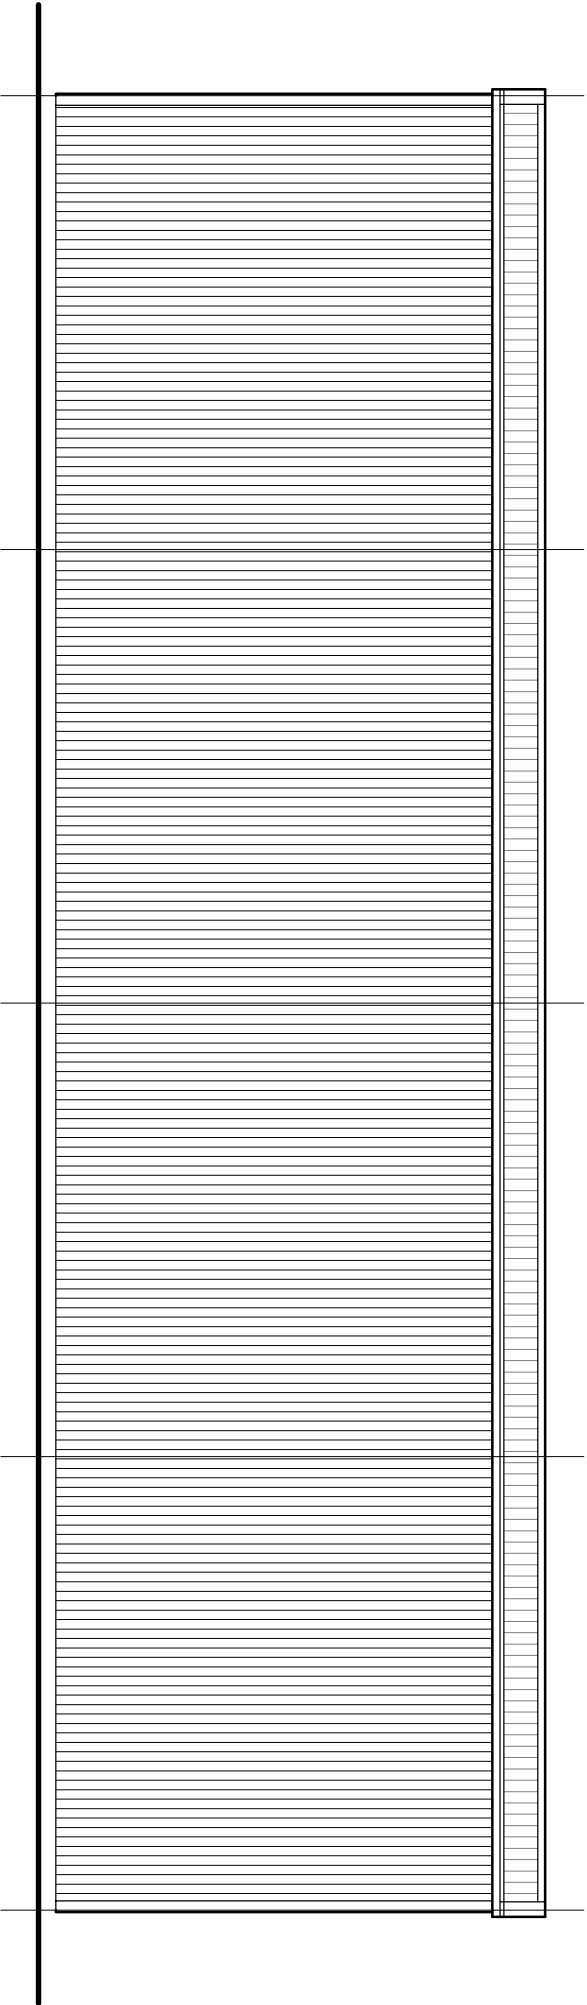

West Elevations

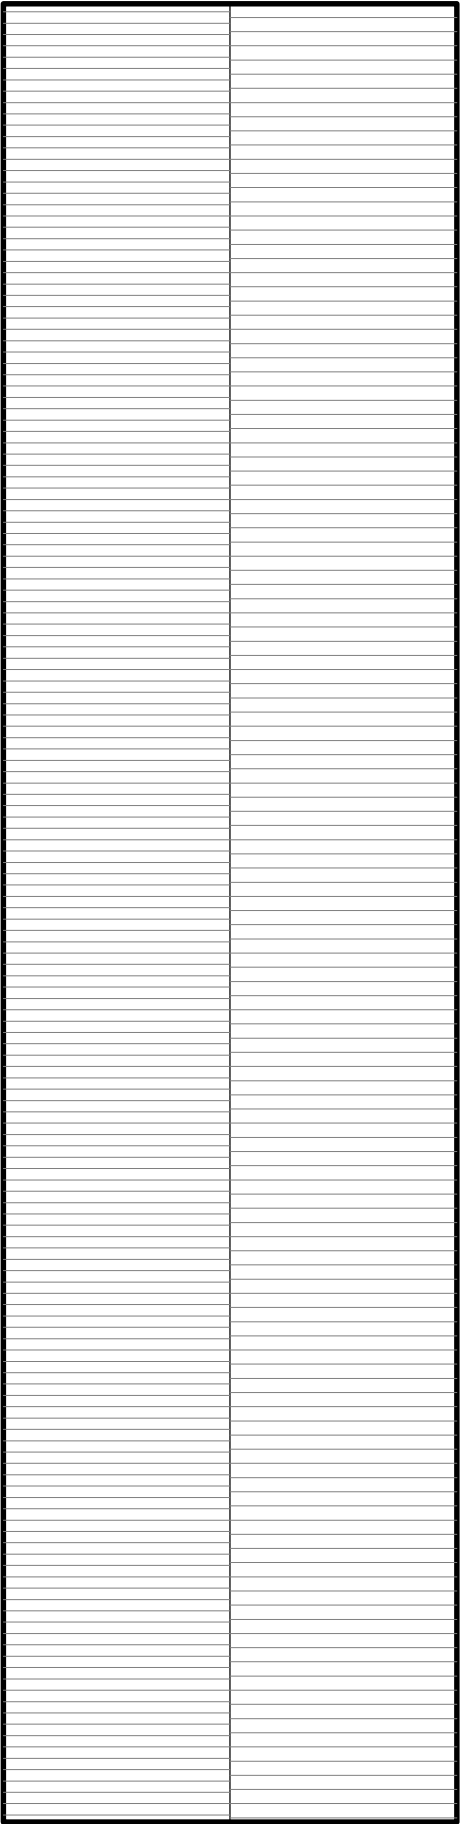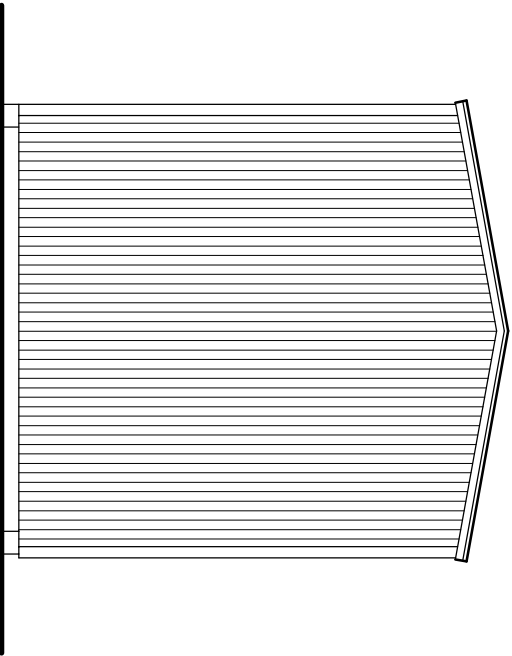


Roof Plan

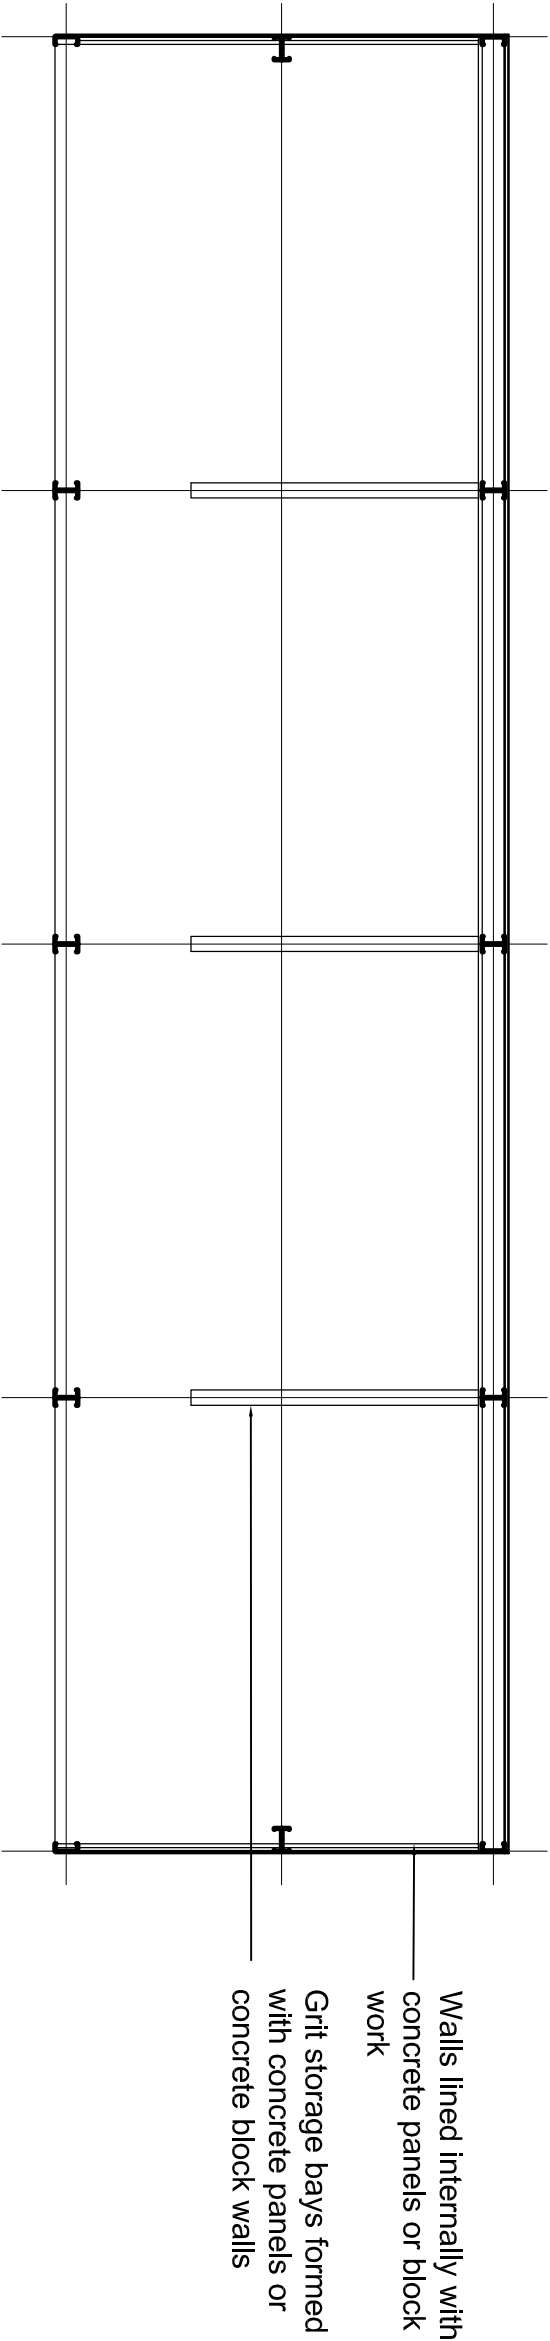

Floor Plan

Cross Section

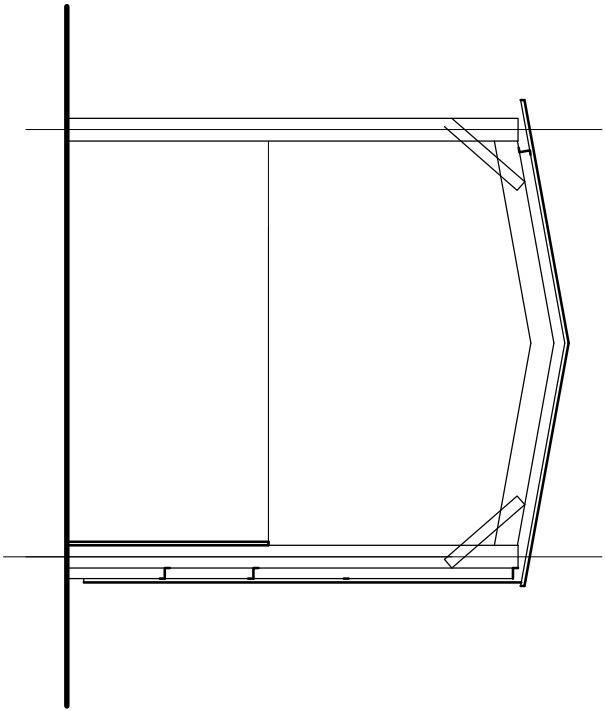

folkes architects

THE DESIGN STUDIO
64 High Street
Sitting
West Sussex
BN14 2ED
T: 01903 886020
F: 01903 816606
info@folkesarchitects.co.uk

CLIENT

Mr K Langmead

JOB TITLE

New Highways depot
at Ford Airfield, Ford

DRAWING TITLE

Proposed salt storage building
Plan and Elevations

DATE

Dec 2017

SCALE

DRAWN BY
GIM

CHECKED BY

JOB NO.

17074

DRAWING NO.

2.03

REVISION