




NOTES:
Do not scale from these drawings except for planning purposes.
Use figured dimensions only.

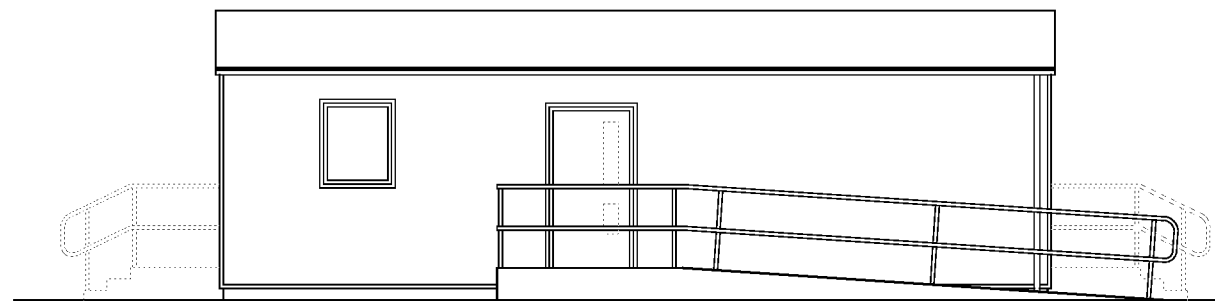


Prepared by
CURTIS LEEVES TECHNICAL LTD.

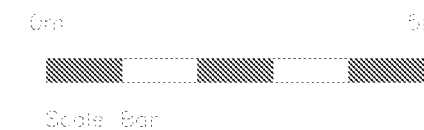


FRONT ELEVATION
(scale 1:100)

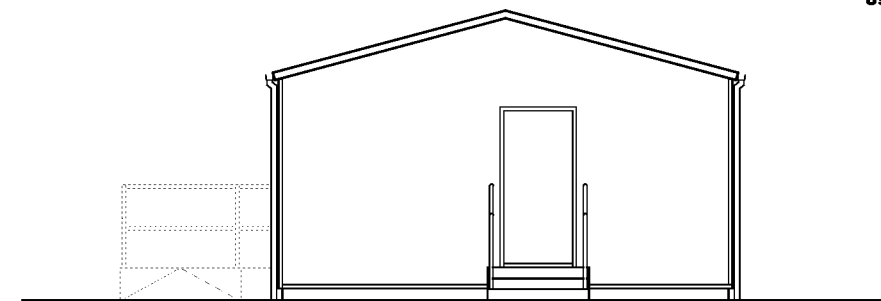


SIDE ELEVATION
(scale 1:100)

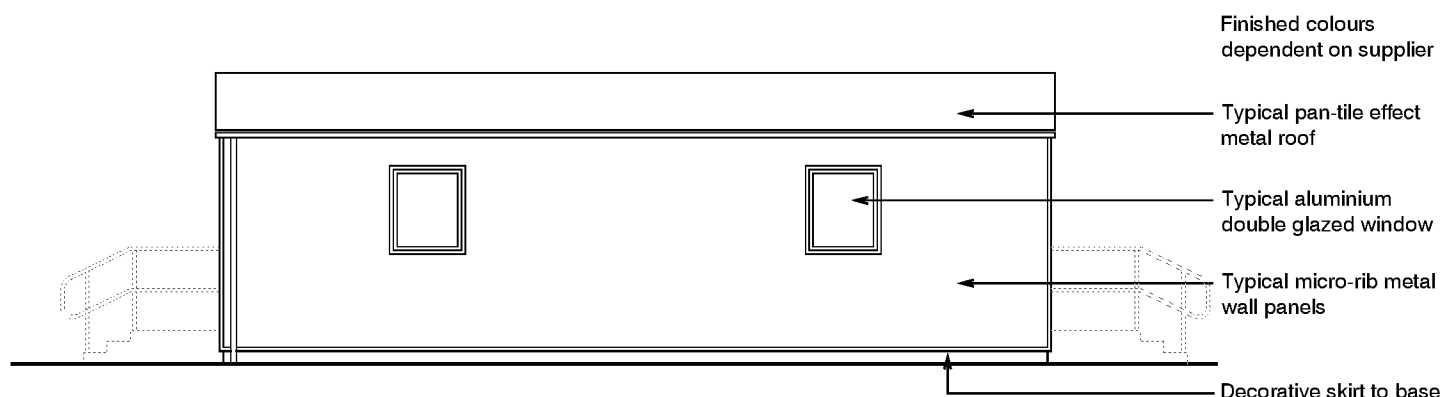

REAR ELEVATION
(scale 1:100)

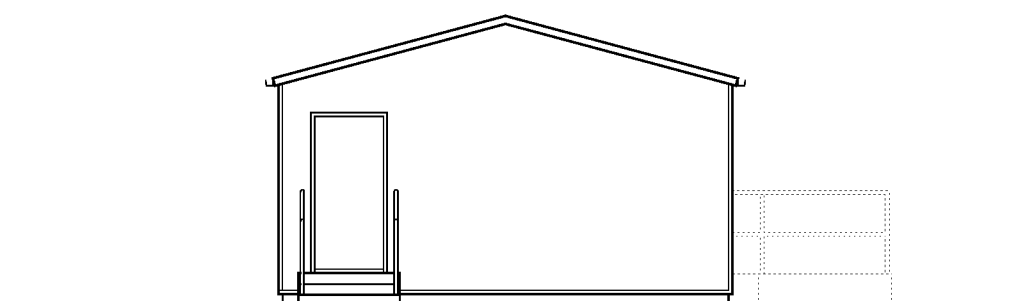

SIDE ELEVATION
(scale 1:100)

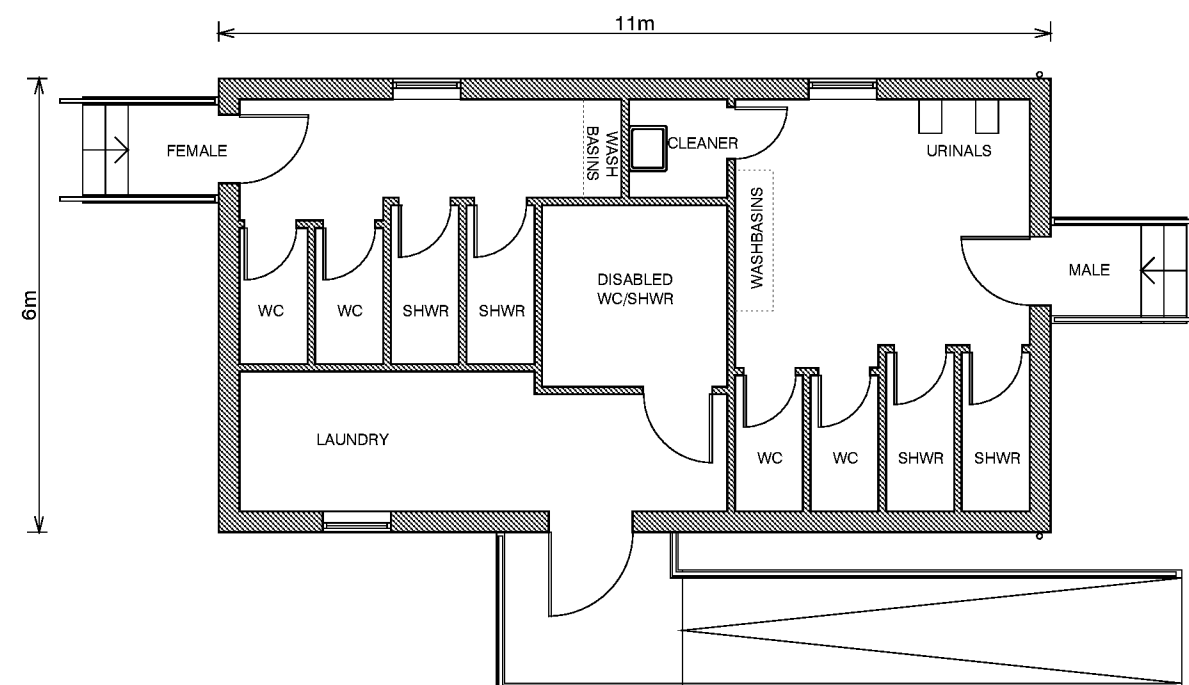

WELFARE UNIT

NOTE:

Unit shown based on typical 36' x 20' (2-part) mobile home unit.
Layout and window positions vary.

Project:
Drawing Title: Example Temporary Worker Welfare Unit

Scale: 1:100 @A3
Date: 09.12.2021

Drawing No. Welfare/001
Rev 01

PLANNING

John Hall Consulting Ltd
113 Limmer Lane, Felpham, West Sussex, PO22 7LR