


REVISIONS				
REV.	DESCRIPTION	DRAWN	CHKD.	DATE
A	Amended to clients comments	BC	==	27/02/18
B	Amended to clients comments	ML	==	05/02/18

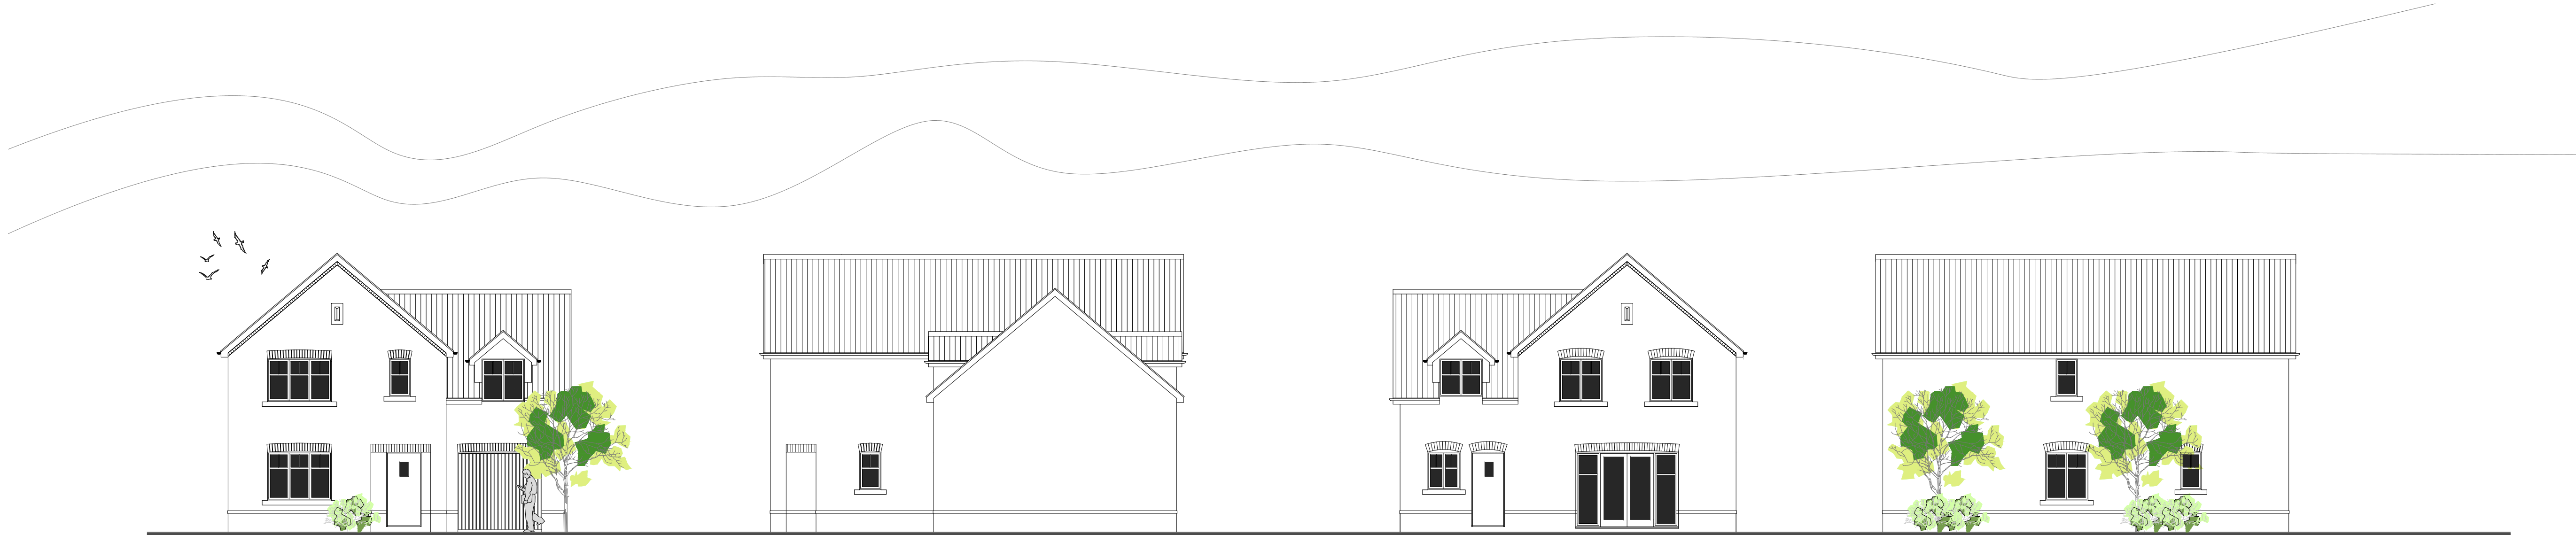


FRONT ELEVATION
Wall areas left clear to all elevations are in facing brickwork.


SIDE ELEVATION

REAR ELEVATION


SIDE ELEVATION

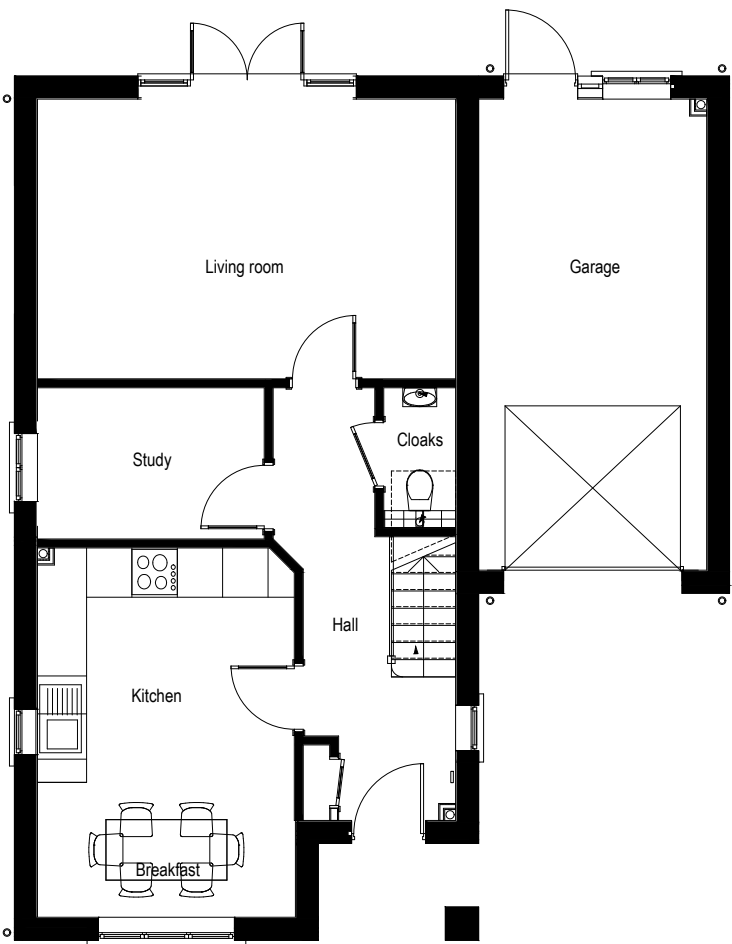

GROUND FLOOR PLAN
Type C
4 Bedroom 2 storey house.
138.65 sq.m. / 1492.4 sq.ft.
Plots 3

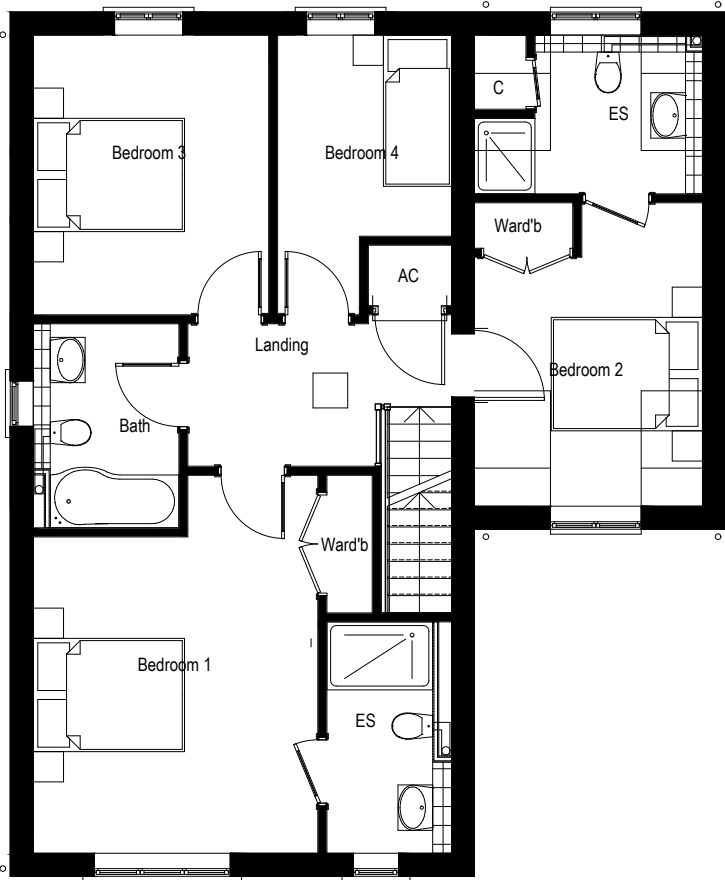

FIRST FLOOR PLAN

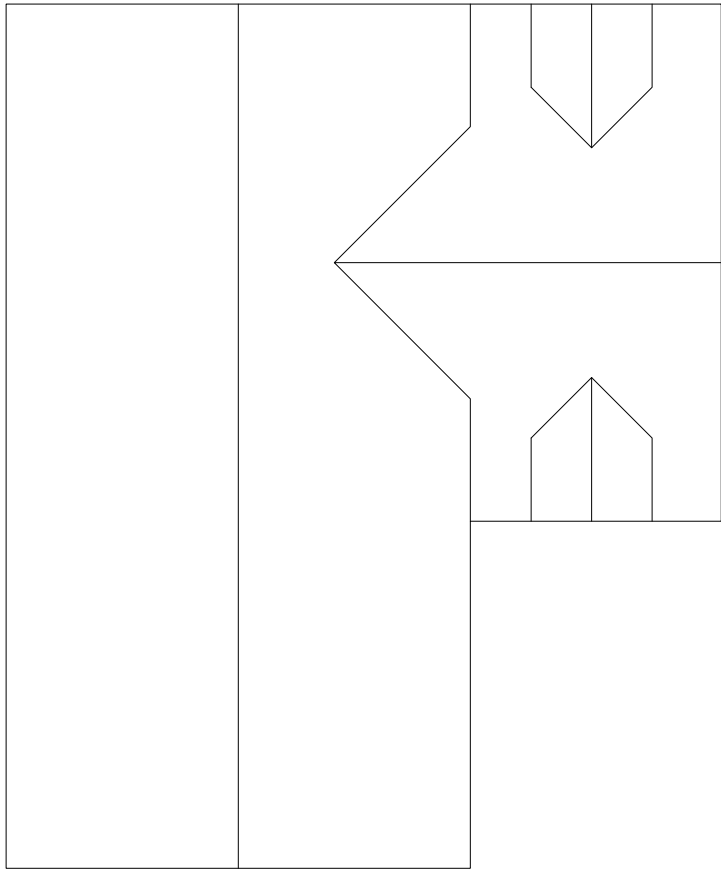

ROOF PLAN



The Studio , Unit 17, Vicarage Farm Business Park, Winchester Road,
Fair Oak, Hampshire, SO50 7HD
023 8069 7010
enquiries@urbanpulsedesign.co.uk www.urbanpulsedesign.co.uk

Land of Burndell Road
Yapton

Crayfern Homes

DRAWING TITLE
Plot 3 - Floor Plans &
Elevations

0	1	2	3	4	5	6	7	8	9
SCALE	SHEET SIZE	SHEET No.	DRAWN	CHKD.	DATE	CAD FILE			
1:100	A1	of			05/03/2018				

Detail Planning

18-1012-022-B