


REVISIONS				
REV.	DESCRIPTION	DRAWN	CHKD.	DATE
A	Amended to clients comments	BC	==	27/02/18
B	Amended to clients comments	BM	==	05/03/18

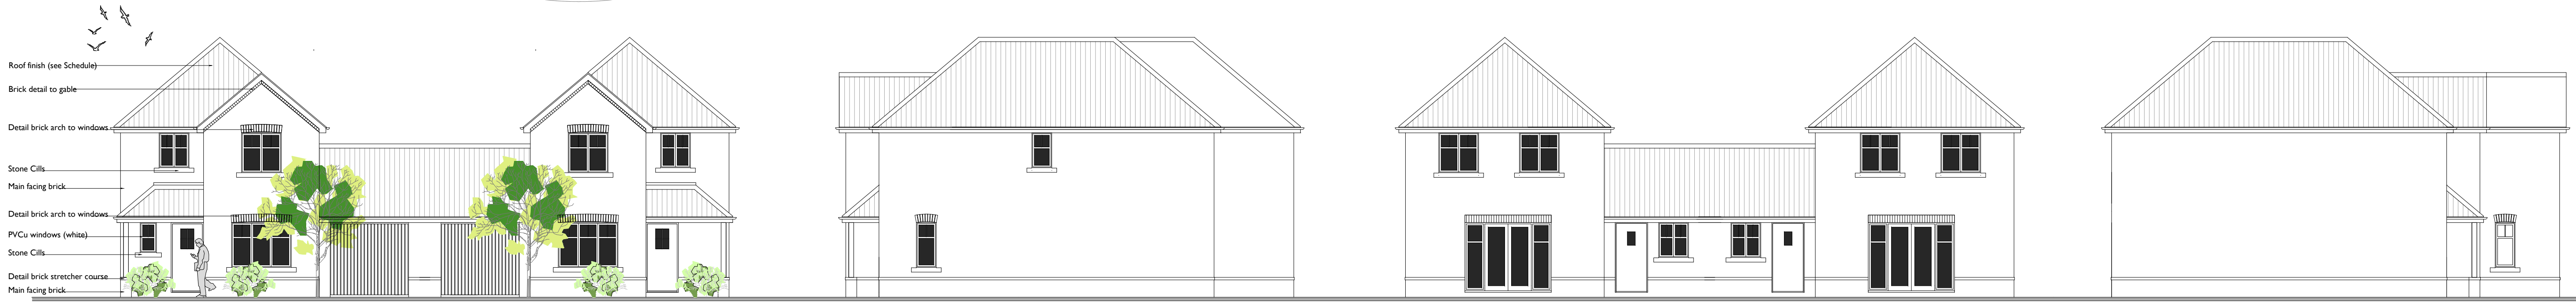


FRONT ELEVATION

Wall areas left clear to all elevations are in facing brickwork.

SIDE ELEVATION

REAR ELEVATION


SIDE ELEVATION

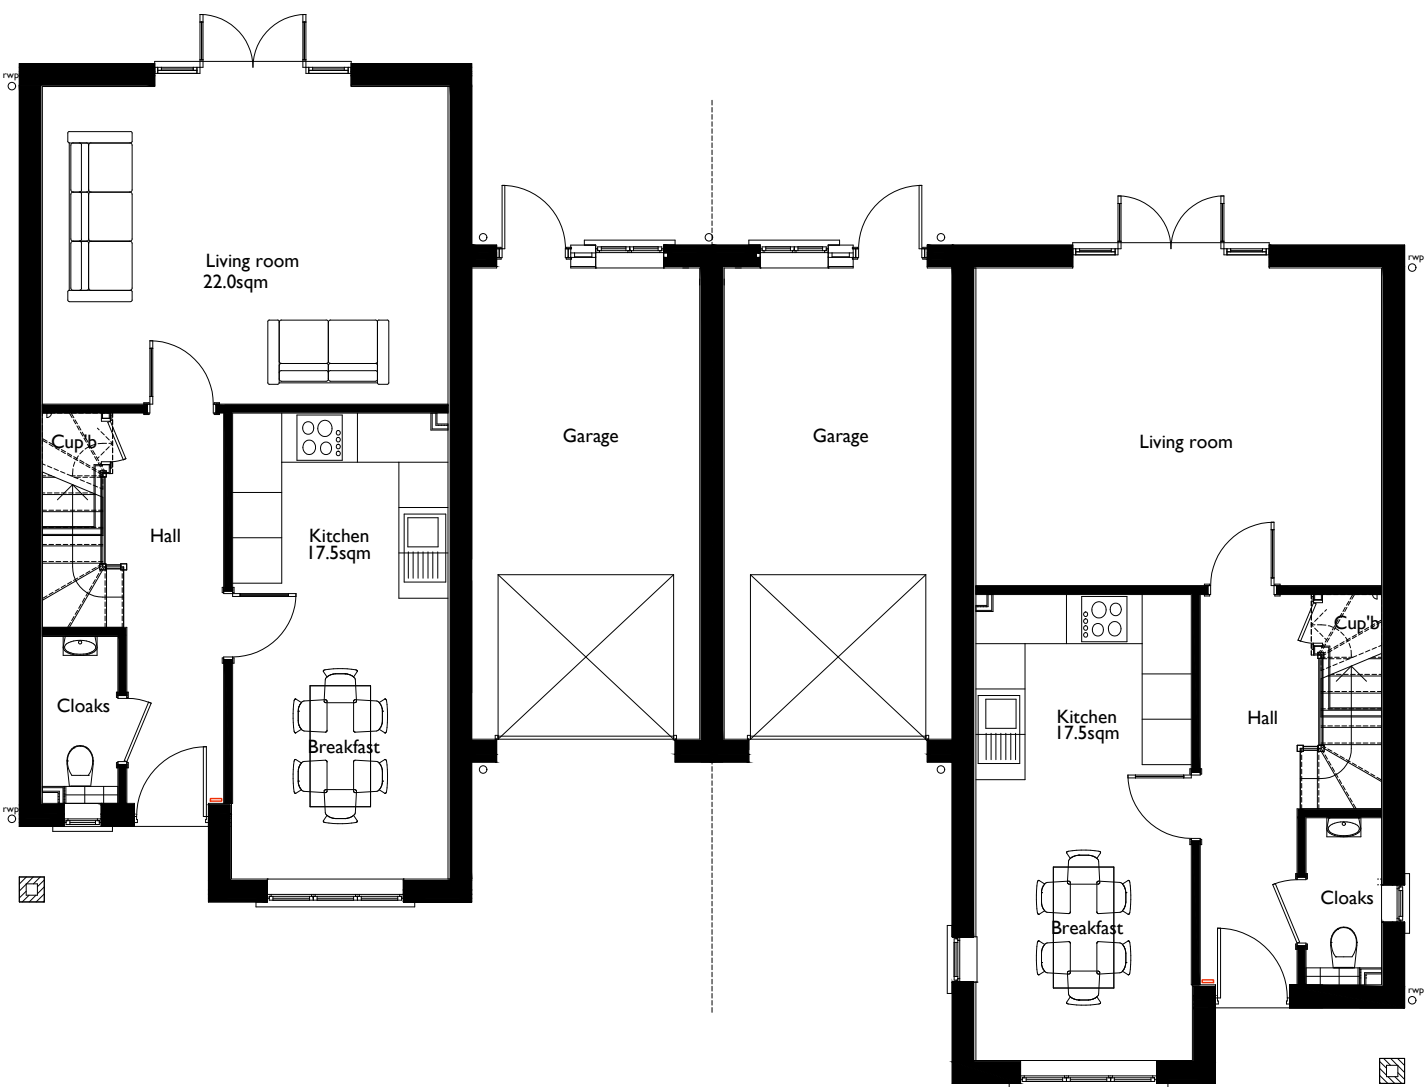

GROUND FLOOR PLAN
Type H1
3 Bedroom 2 Storey House.
108.92sq.m. / 1172.41 sq.ft.
Plots 4 & 5



FIRST FLOOR PLAN

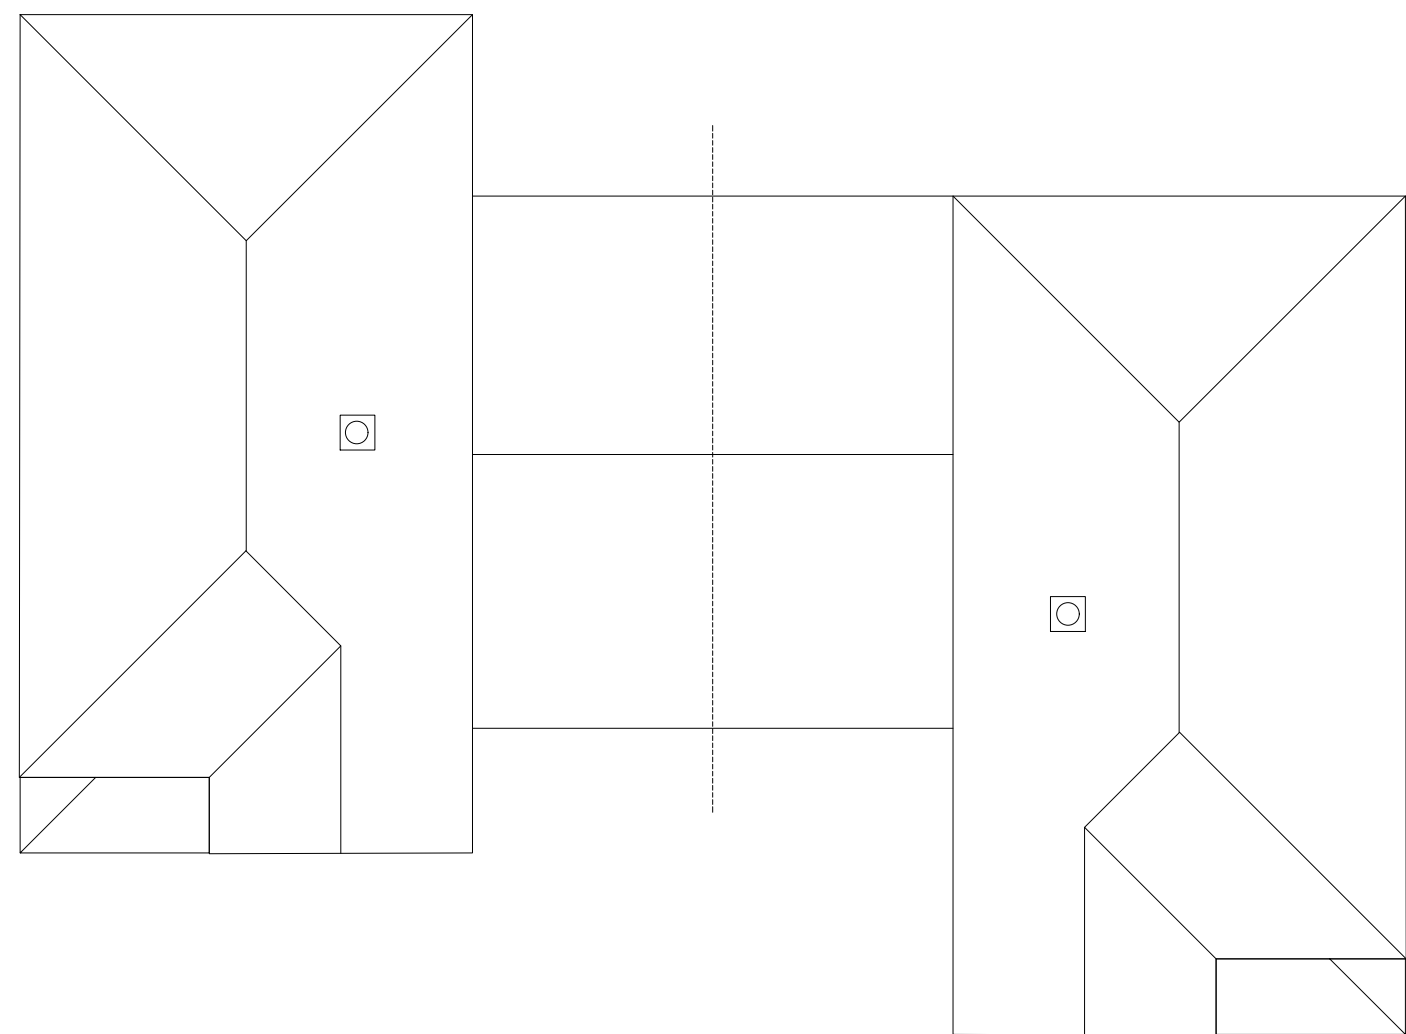

ROOF PLAN



The Studio, Unit 17, Vicarage Farm Business Park, Winchester Road,
Fair Oak, Hampshire, SO50 7HD
023 8069 7010
enquiries@urbanpulsedesign.co.uk www.urbanpulsedesign.co.uk

Land of Burndell Road
Yapton

Crayfern Homes

DRAWING TITLE
Plots 4 & 5 - Floor Plans
& Elevations

SCALE	SHEET SIZE	SHEET No. of	DRAWN BM	CHKD.	DATE 05/03/2018	CAD FILE
-------	------------	-----------------	-------------	-------	--------------------	----------

Detail Planning

18-1012-023-B