


| REVISIONS |                             |       |       |          |
|-----------|-----------------------------|-------|-------|----------|
| REV.      | DESCRIPTION                 | DRAWN | CHKD. | DATE     |
| A         | Amended to clients comments | BC    | ==    | 27/02/18 |
| B         | Amended to clients comments | ML    | ==    | 05/02/18 |

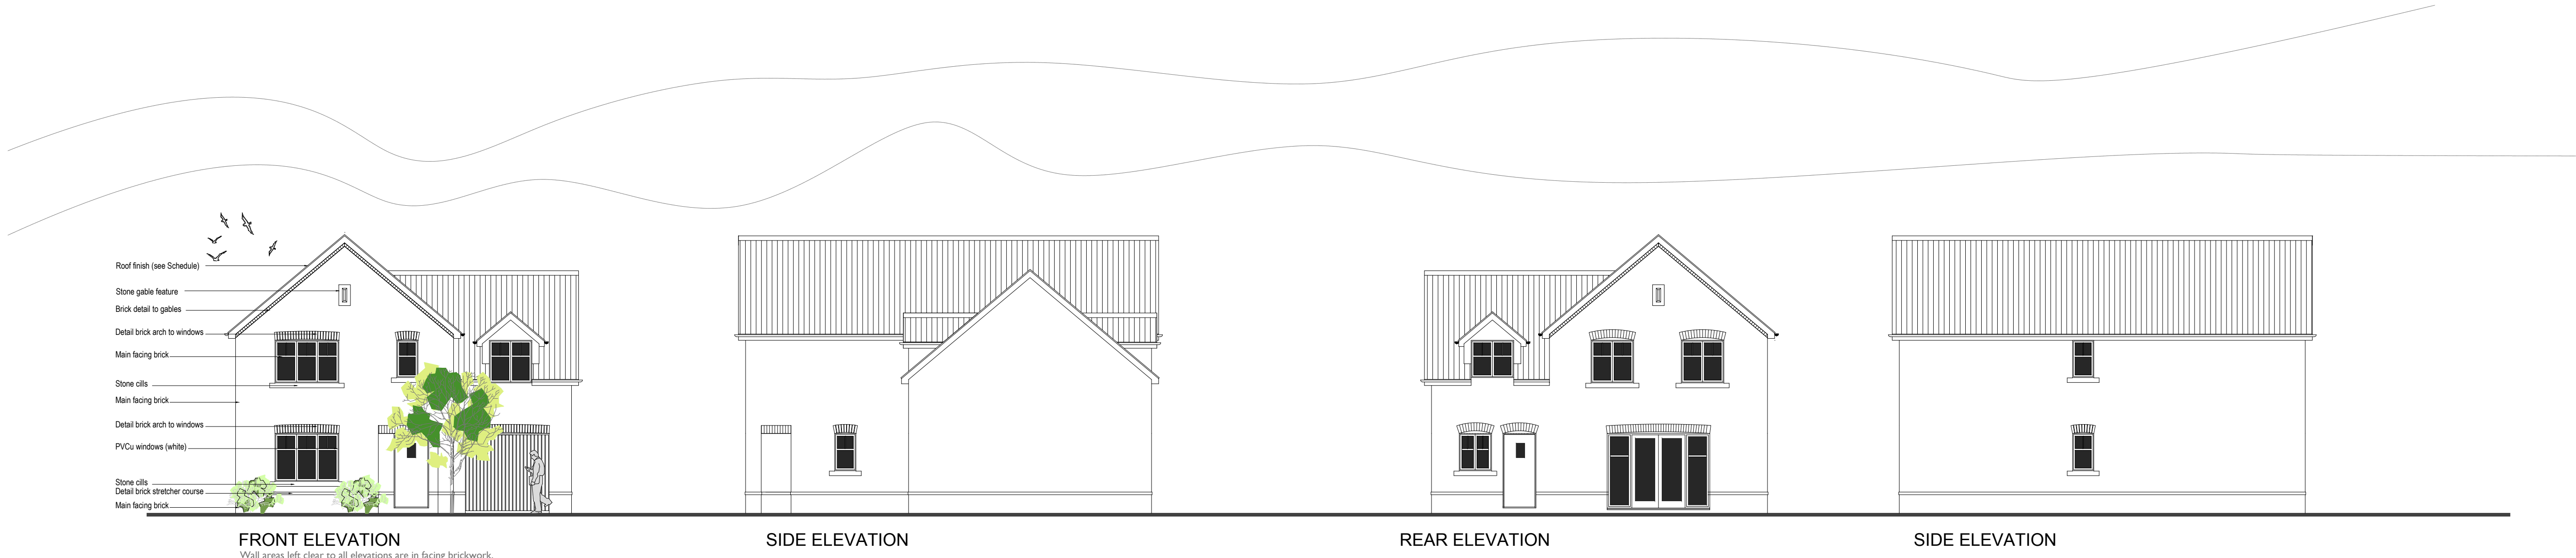


FRONT ELEVATION  
Wall areas left clear to all elevations are in facing brickwork.


SIDE ELEVATION

REAR ELEVATION


SIDE ELEVATION

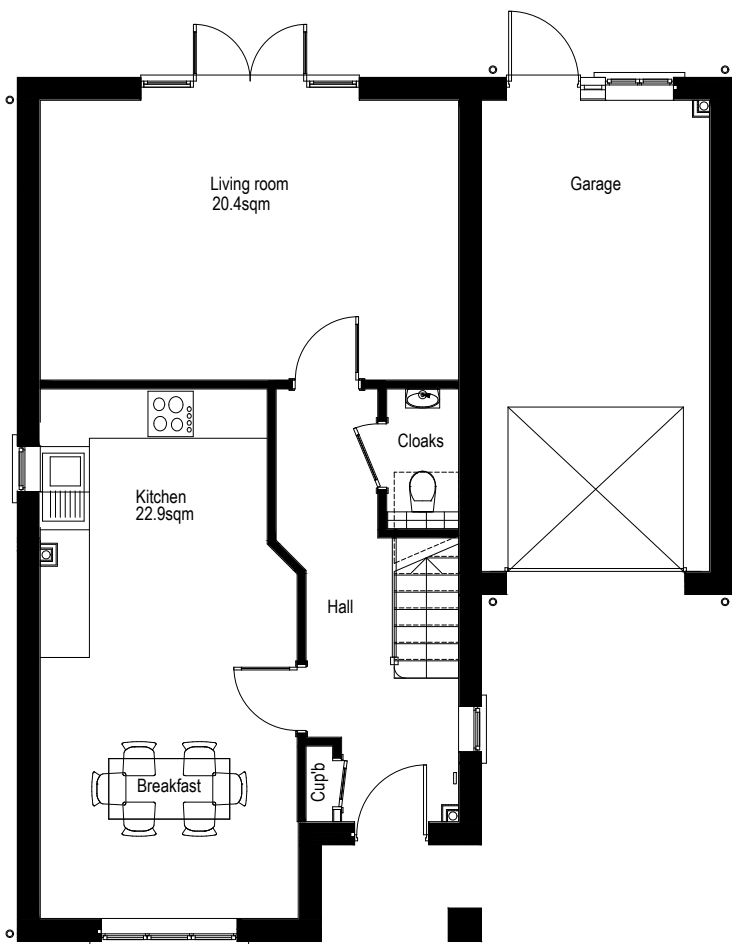

GROUND FLOOR PLAN  
Type C  
4 Bedroom 2 storey house.  
137.60 sq.m. / 1481.12 sq.ft.  
Plots 6, 7 & 37

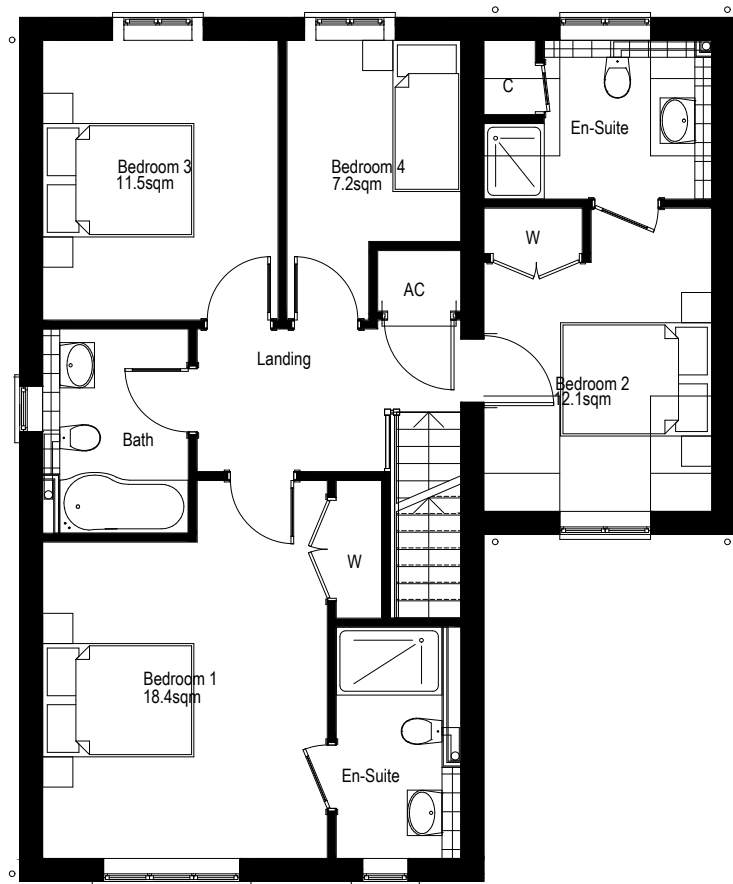

FIRST FLOOR PLAN

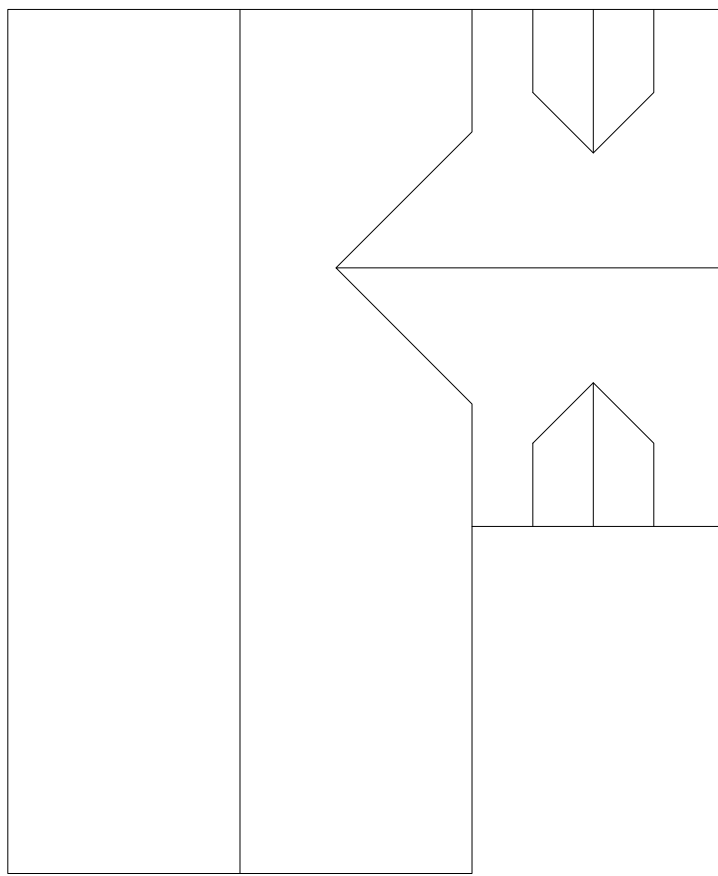

ROOF PLAN



The Studio, Unit 17, Vicarage Farm Business Park, Winchester Road,  
Fair Oak, Hampshire, SO50 7HD  
023 8069 7010  
enquiries@urbanpulsedesign.co.uk www.urbanpulsedesign.co.uk

Land of Burndell Road  
Yapton

Crayfern Homes

DRAWING TITLE  
Plots 6,7 & 37 - Floor  
Plans & Elevations

| SCALE | SHEET SIZE | SHEET No. | SHEET No. | DRAWN | CHKD. | DATE       | CAD FILE |
|-------|------------|-----------|-----------|-------|-------|------------|----------|
|       | A1         | of        |           |       |       | 05/03/2018 |          |

Detail Planning

18-1012-024-B