

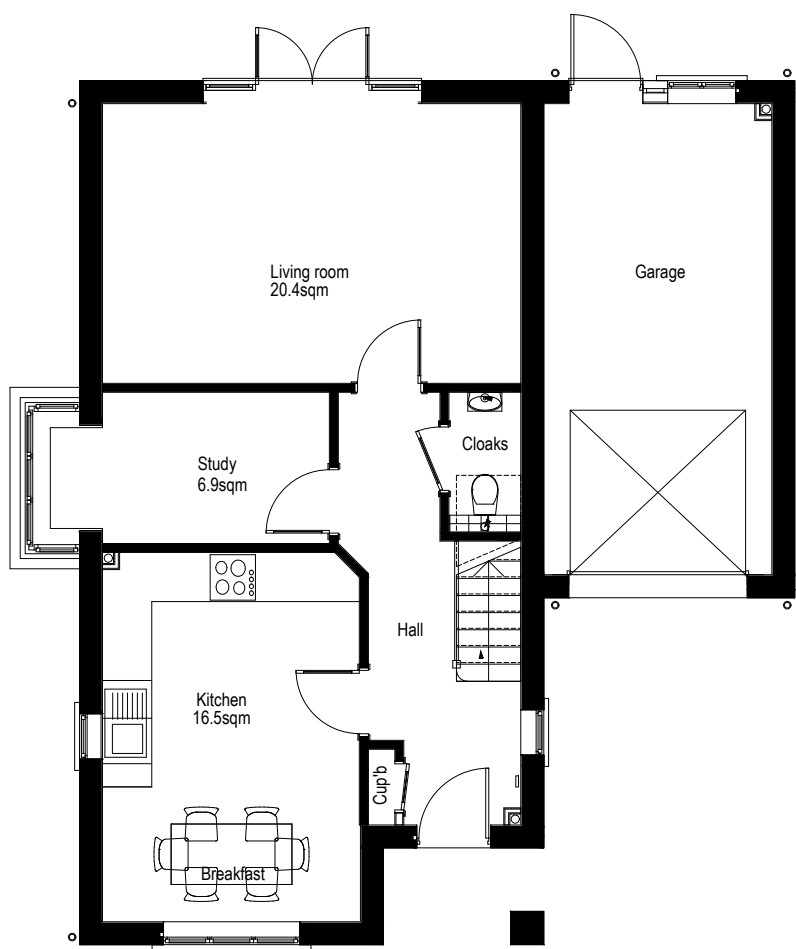



REVISIONS				
REV.	DESCRIPTION	DRAWN	CHKD.	DATE
A	Amended to clients comments	BC	==	27/02/18
B	Amended to clients comments	ML	==	05/02/18

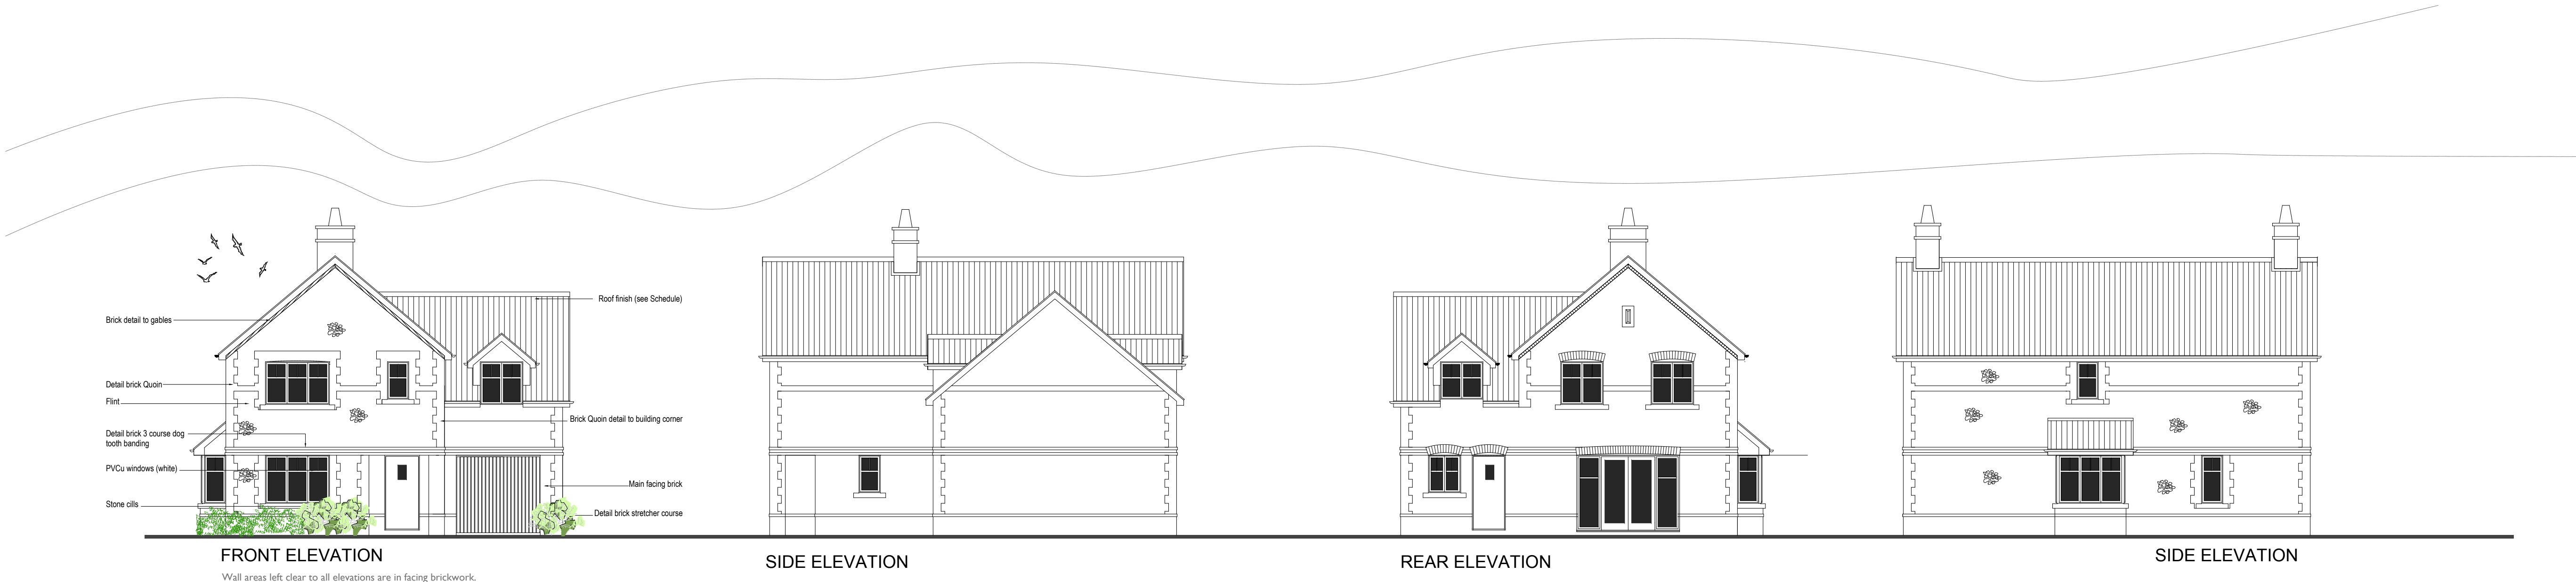

GROUND FLOOR PLAN
Type C
4 Bedroom 2 storey house.
138.65 sq.m. / 1492.4 sq.ft.
Plots 8

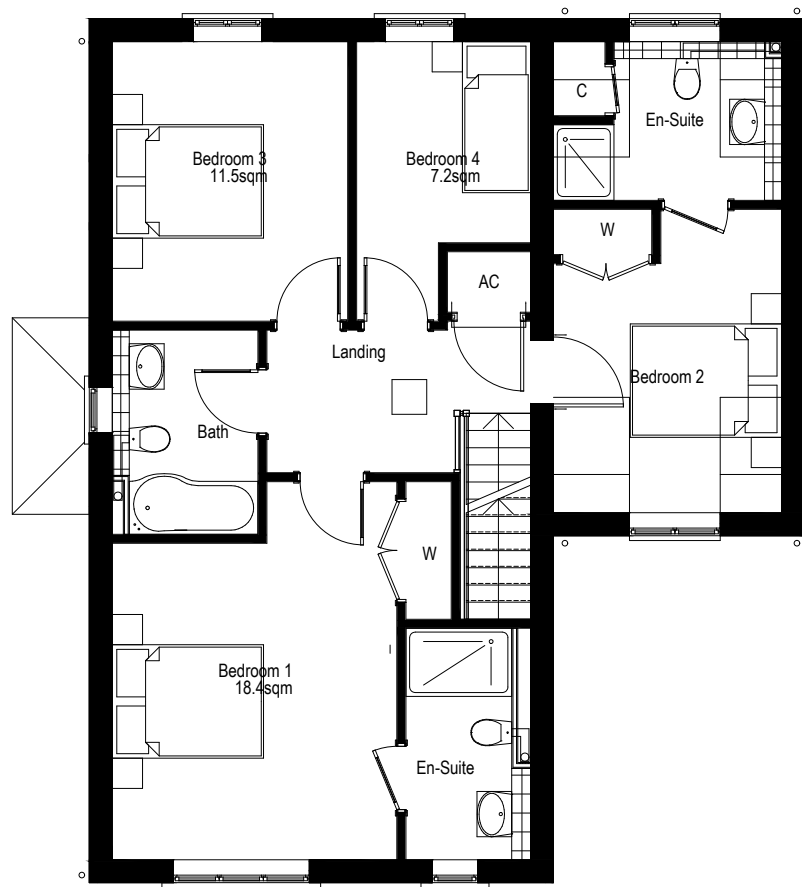

FIRST FLOOR PLAN

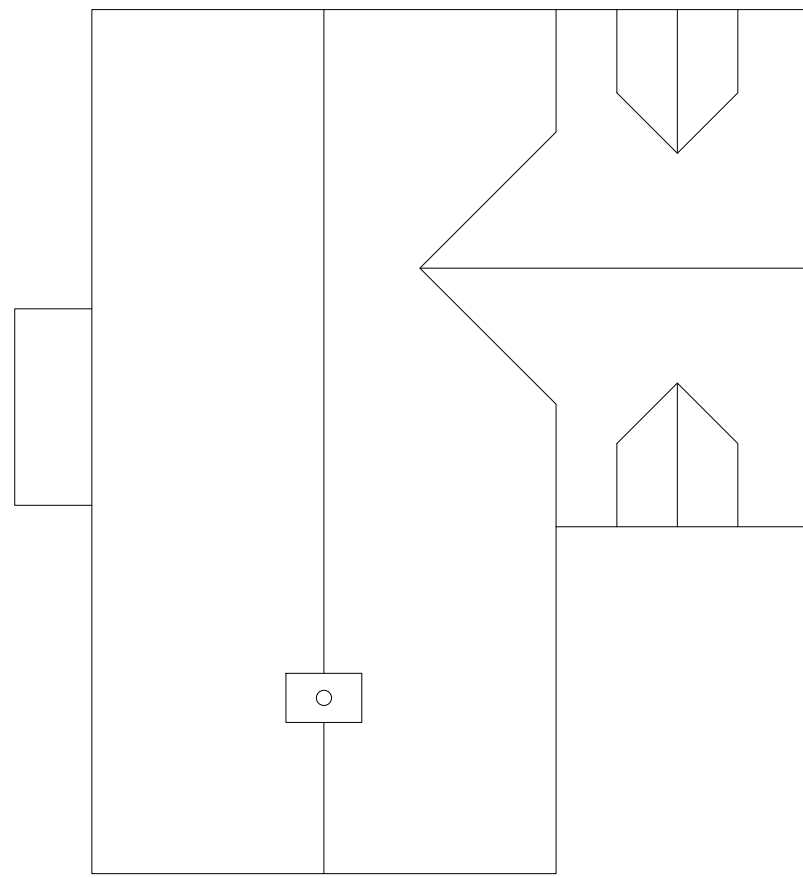

ROOF PLAN

Xref WIDRAWINGS01-Bar Burgess Homes House TypesIX - Floor Plan Key.dwg



The Studio , Unit 17, Vicarage Farm Business Park, Winchester Road,
Fair Oak, Hampshire, SO50 7HD
023 8069 7010
enquiries@urbanpulsedesign.co.uk www.urbanpulsedesign.co.uk

Land of Burndell Road
Yapton

Crayfern Homes

DRAWING TITLE
Plot 8 - Floor Plans &
Elevations

0	1	2	3	4	5	6	7	8	9
SCALE	SHEET SIZE	SHEET No.	SHEET No.	DRAWN	CHKD.	DATE	CAD FILE		
	A0	of				05/03/2018			

Detail Planning

18-1012-025-B