
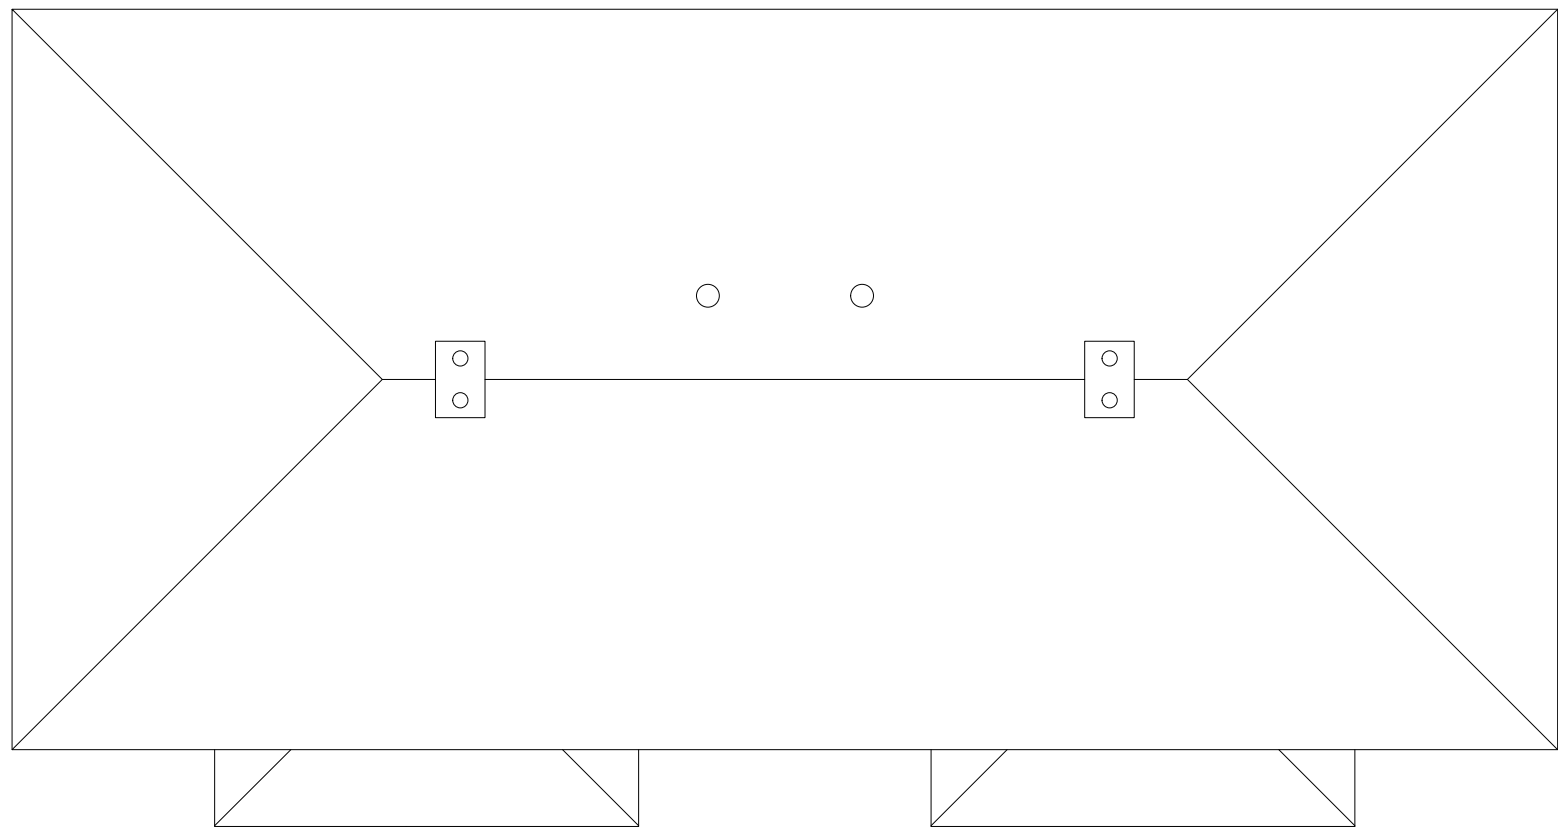
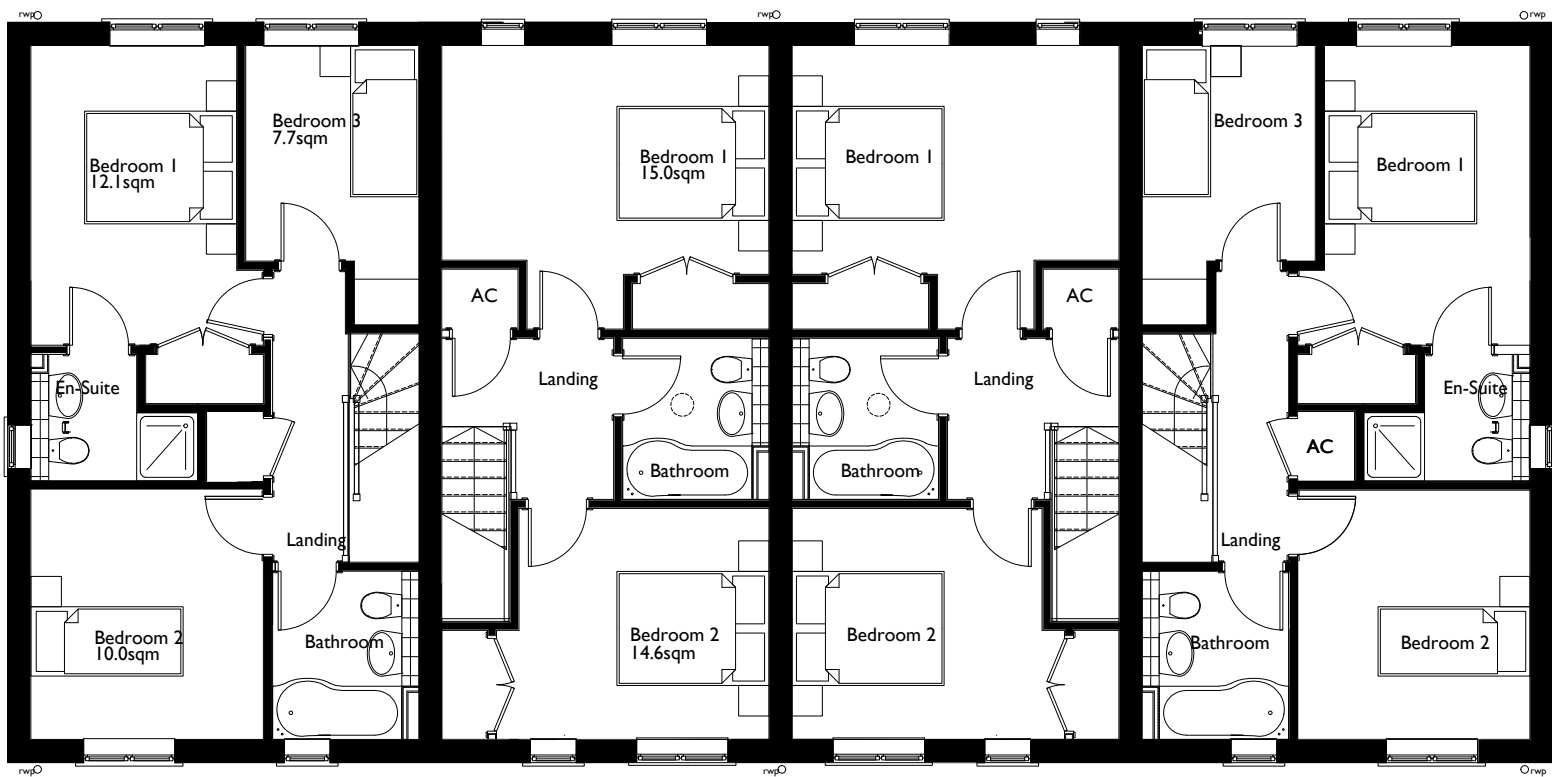


REVISIONS					
REV	DESCRIPTION	DRAWN	CHKD	DATE	
A	Amended to clients comments	SC	SB	23/02/18	

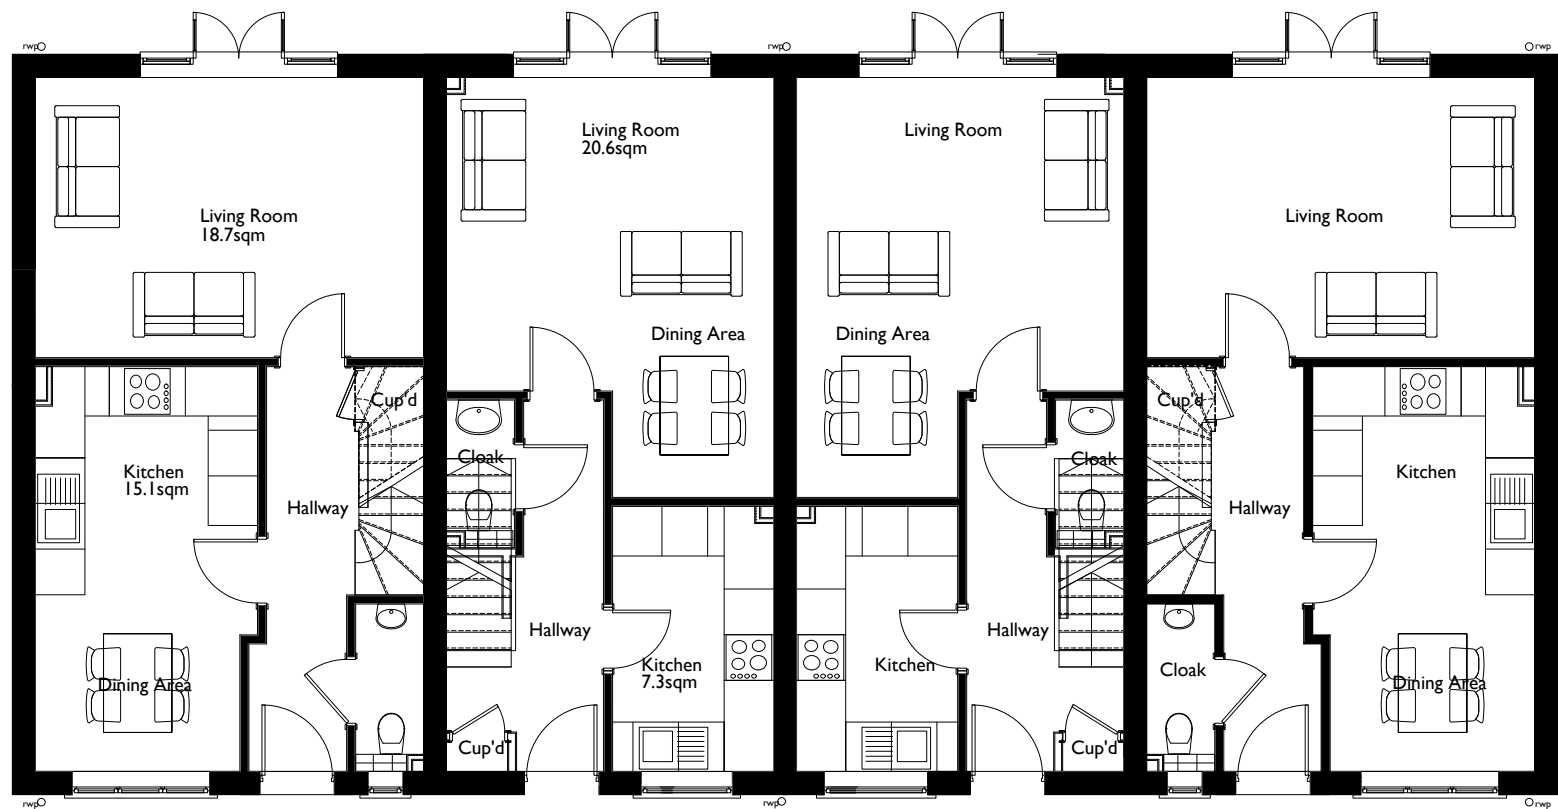

GROUND FLOOR PLAN
Type E & D
3/2 Bedroom 2 storey house
92.0sq.m. / 982.0sq.ft. & 78.7sqm / 843.9 sq.ft
Plots 13-16

FIRST FLOOR PLAN

ROOF PLAN

urban pulse

design

The Studio , Unit 17, Vicarage Farm Business Park, Winchester Road,
Fair Oak, Hampshire. SO50 7HD
023 8069 7010
enquiries@urbanpulsedesign.co.uk www.urbanpulsedesign.co.uk

Land of Burndell Road
Yapton

Crayfern Homes

DRAWING TITLE
Plots 13 - 16 - Floor
Plans & Elevations

SCALE	SHEET SIZE	SHEET No.	DRAWN	CHKD	DATE	CAD FILE
1:100	A1	of	SJC		23/02/2018	

Detail Planning

18-1012-028-A