


REVISIONS			
REV.	DESCRIPTION	DRAWN/CHKD.	DATE
A	Amended to clients comments	SC	23/02/18
B	Amended to clients comments	BM	05/03/18




FRONT ELEVATION
Wall areas left clear to all elevations are in facing brickwork.


REAR ELEVATION

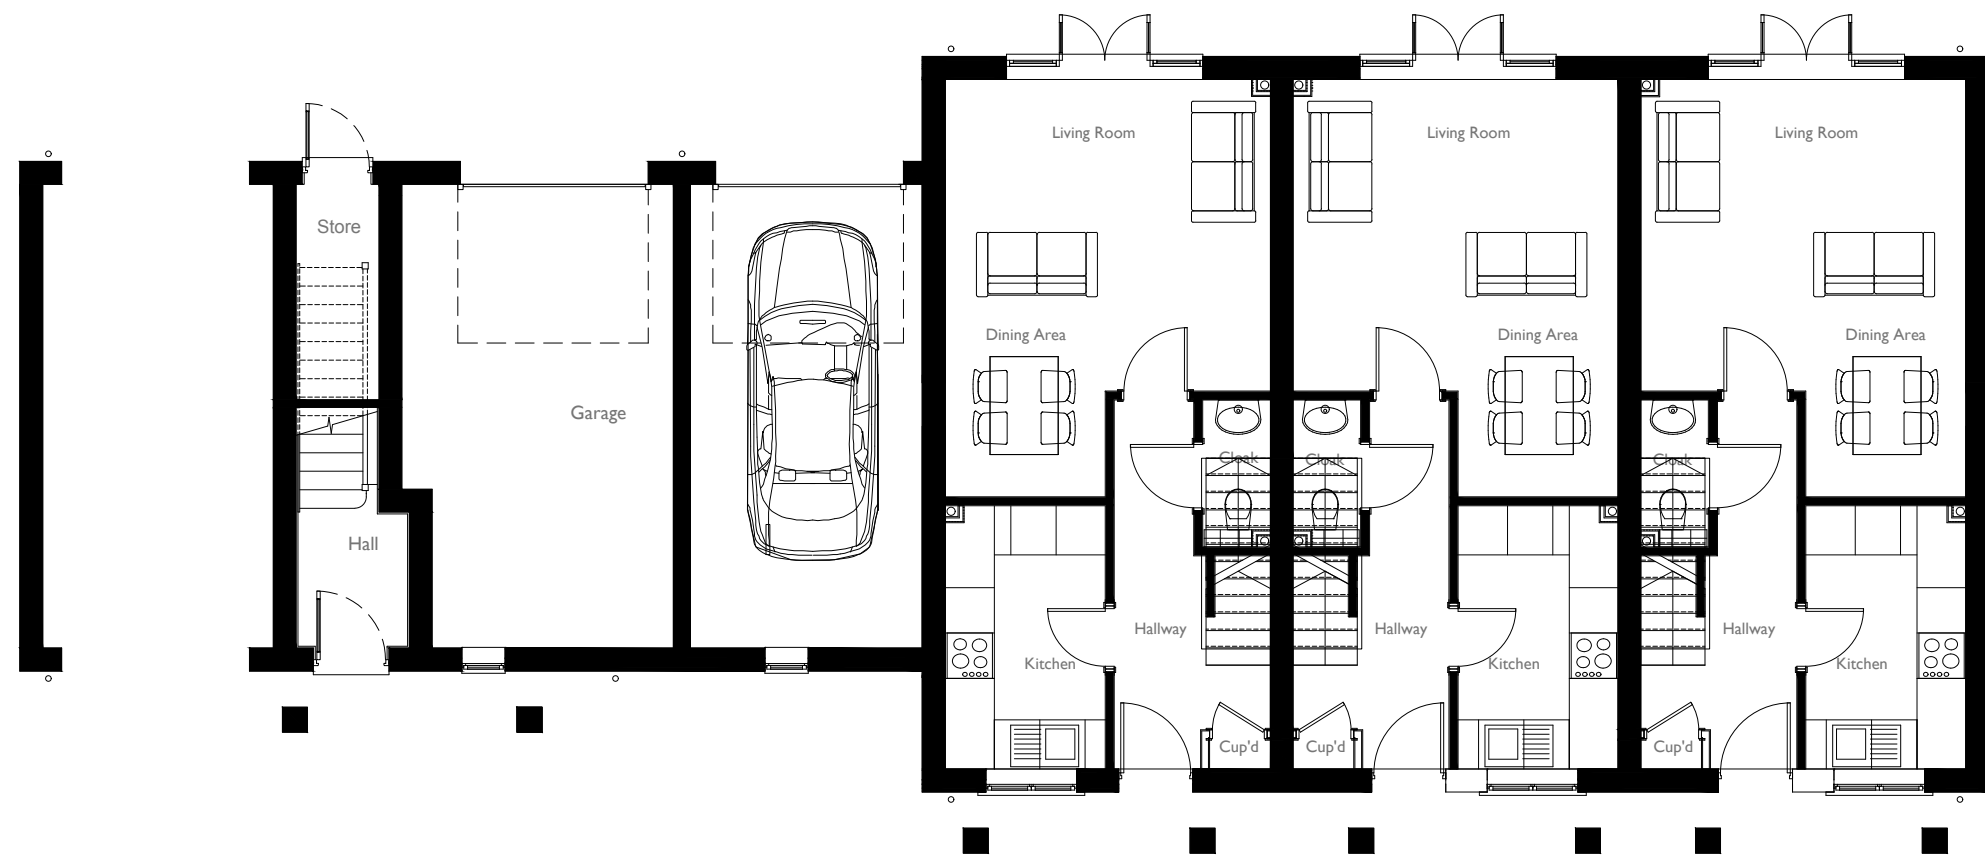

GROUND FLOOR PLAN
Type D
2 Bedroom 2 storey house
78.4sq.m. / 843.9 sq.ft.
Plots 22-24

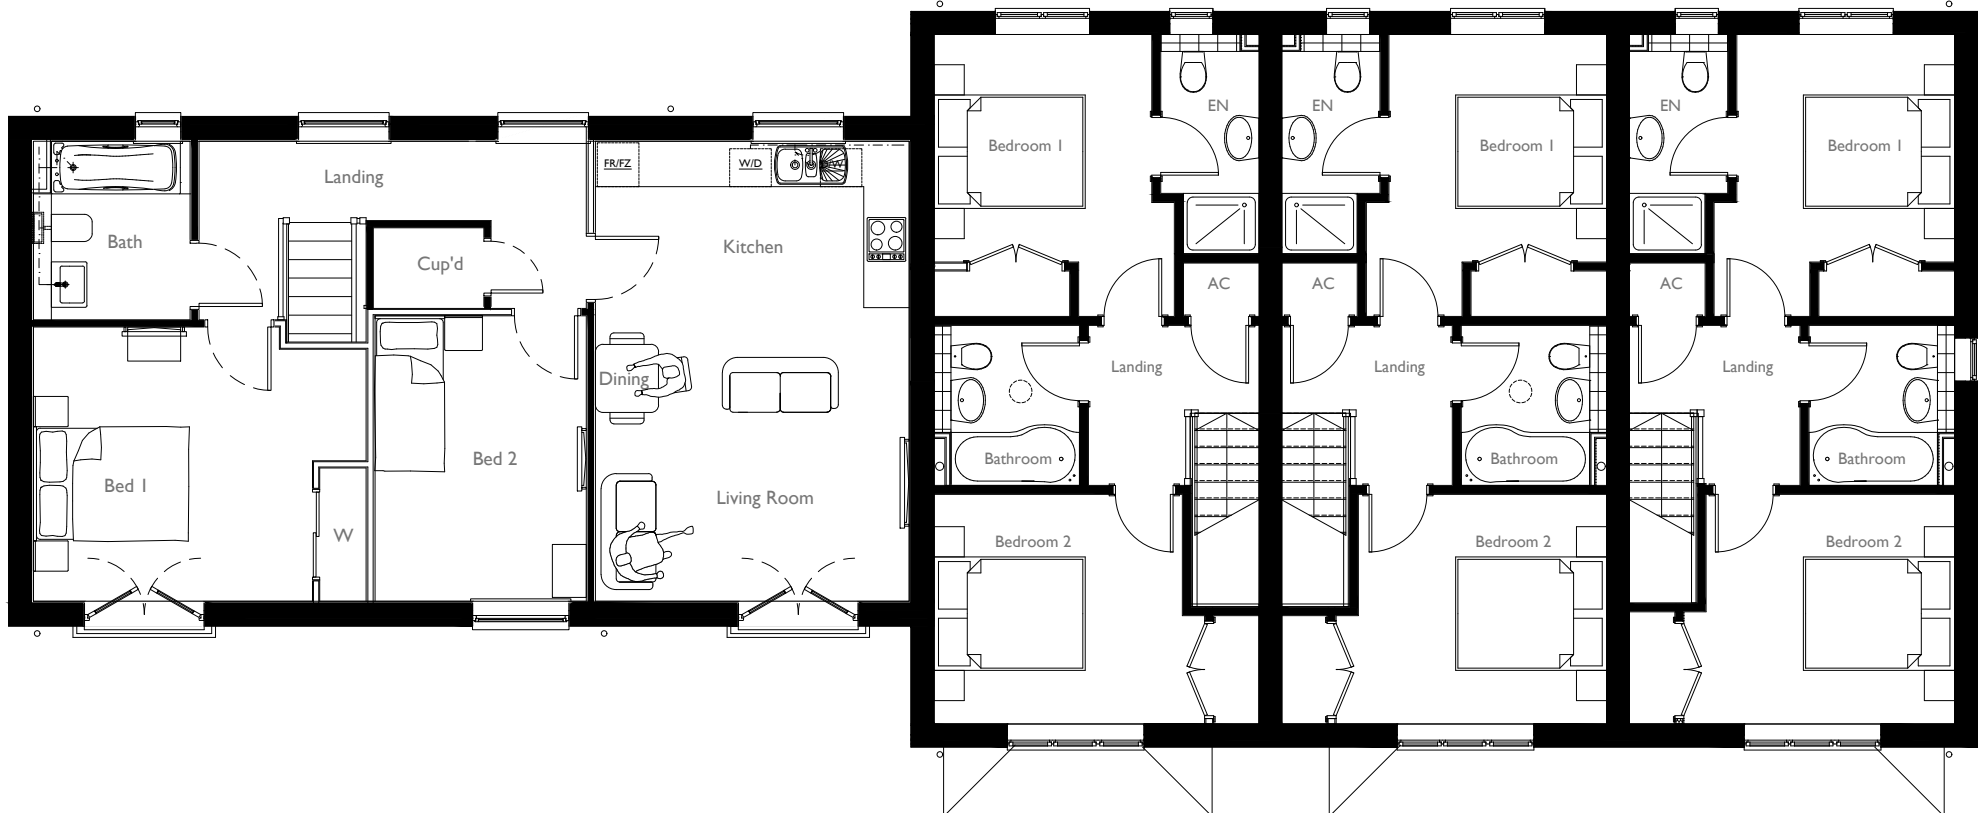


FIRST FLOOR PLAN
Type L
2 Bedroom Coachhouse
70.4sq.m. / 757.8 sq.ft.
Plots 22-24

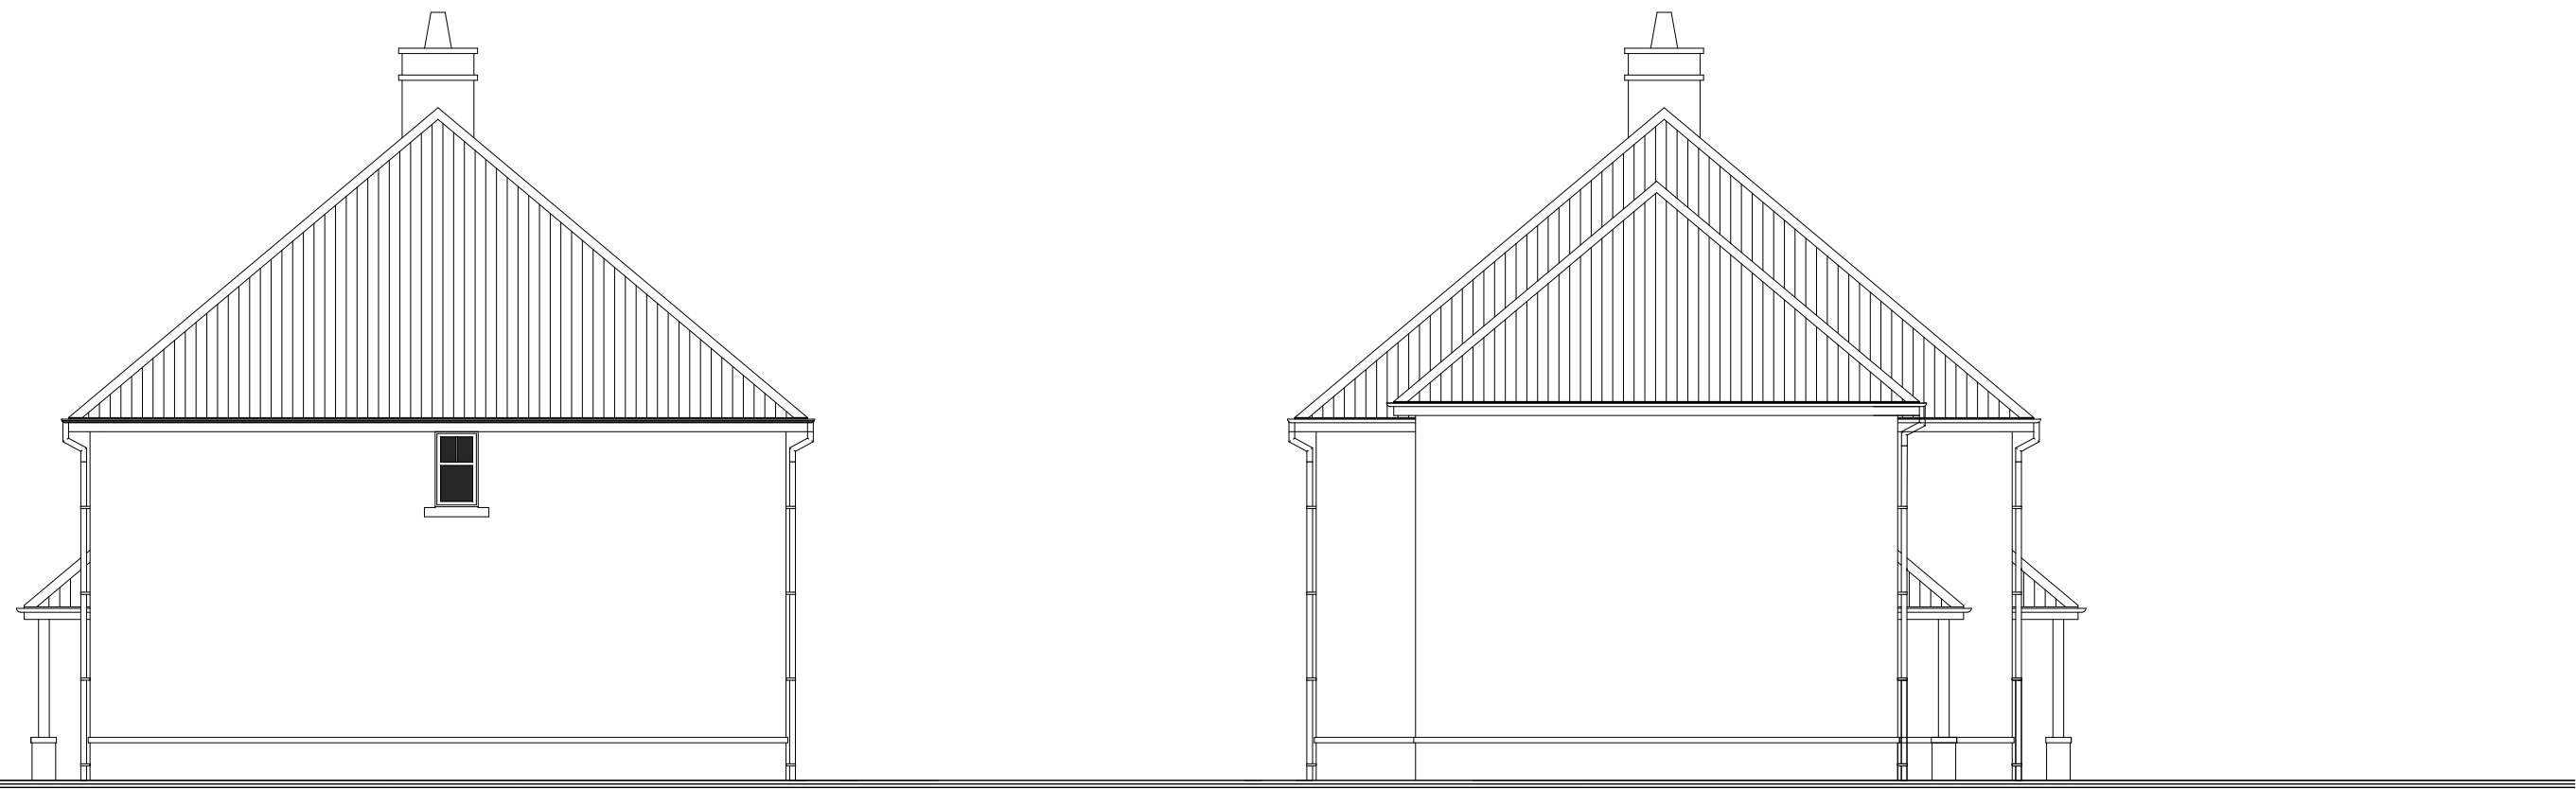

SIDE ELEVATION

SIDE ELEVATION

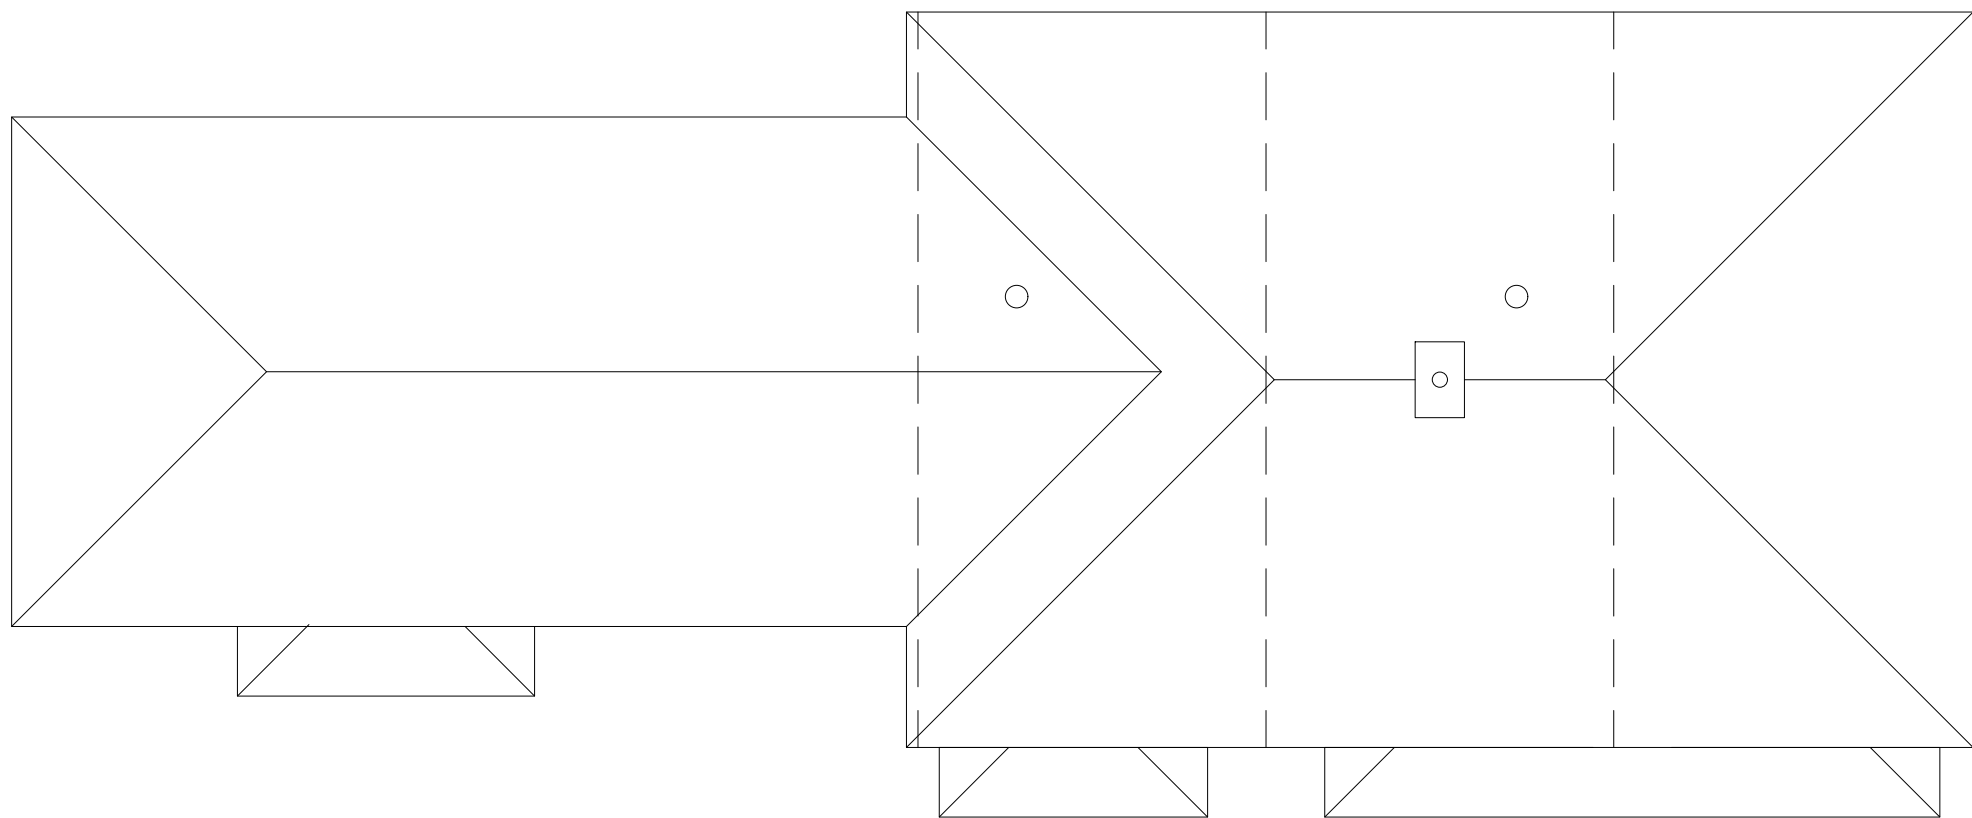

ROOF PLAN



The Studio, Unit 17, Vicarage Farm Business Park, Winchester Road,
Fair Oak, Hampshire, SO50 7HD
023 8069 7010
enquiries@urbanpulsedesign.co.uk www.urbanpulsedesign.co.uk

Land of Burndell Road
Yapton

Crayfern Homes

DRAWING TITLE
Plots 25 - 28 - Floor
Plans & Elevations

0	1	2	3	4	5	6	7	8	9
SCALE	SHEET SIZE	SHEET No.	DRAWN	CHKD	DATE	CAD FILE			
1:100	A1	of	BM		05/03/2018				

Detail Planning

18-1012-033-B