

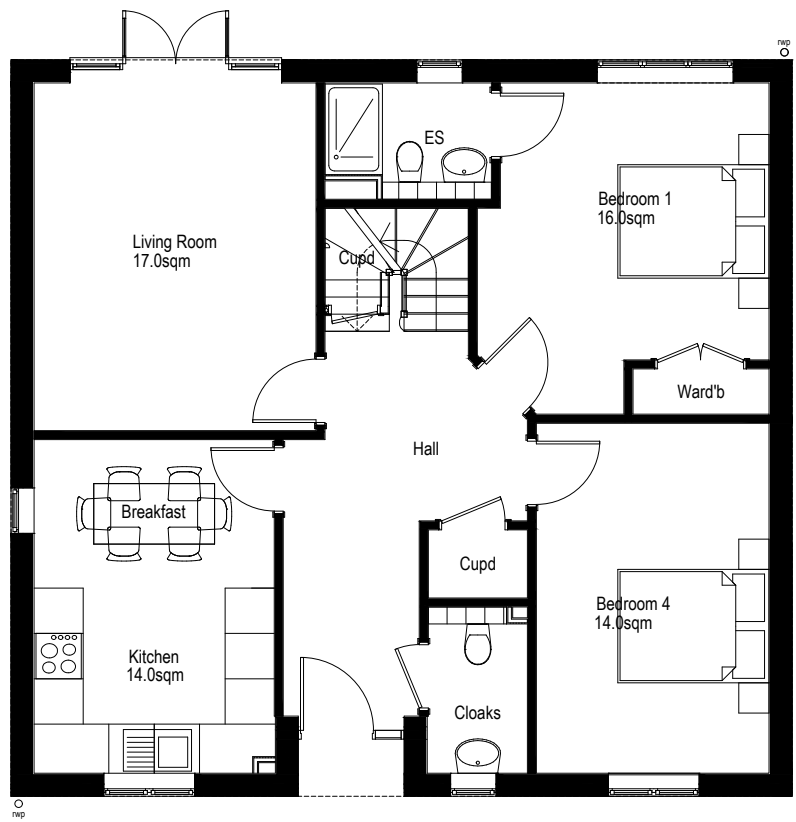



| REVISIONS |                             |       |       |          |
|-----------|-----------------------------|-------|-------|----------|
| REV.      | DESCRIPTION                 | DRAWN | CHKD. | DATE     |
| A         | Amended to clients comments | SC    | BM    | 27/02/18 |
| B         | Amended to clients comments | BM    | BM    | 05/03/18 |

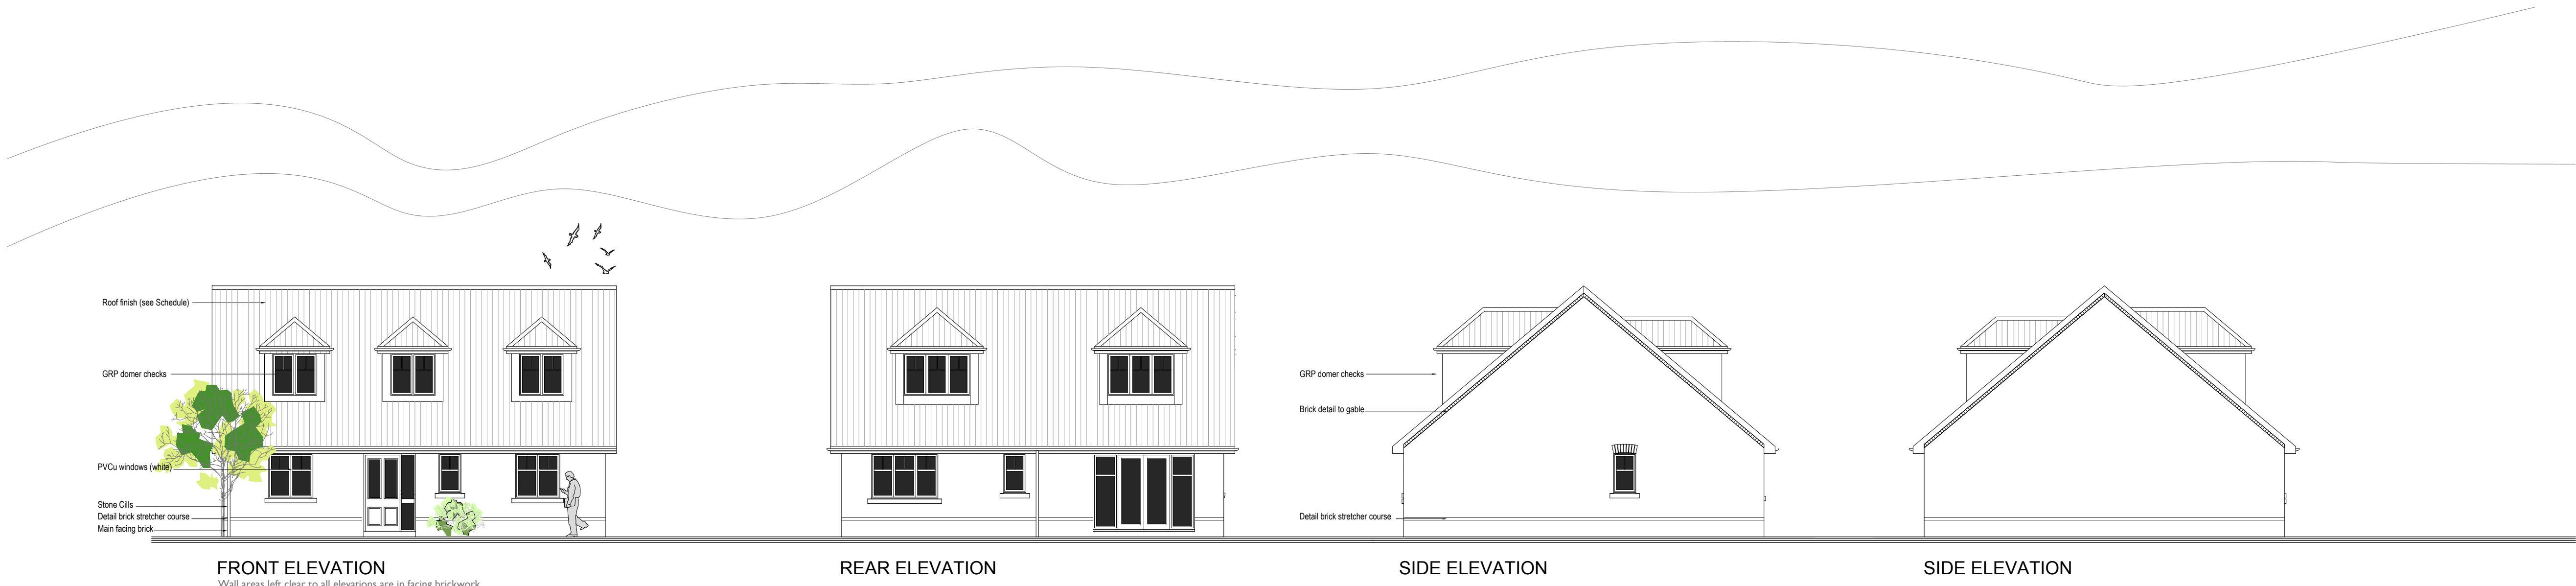

GROUND FLOOR PLAN  
Type A  
3 Bedroom Chalet Bungalow.  
148.0sq.m. / 1599.5 sq.ft.  
Plots 34

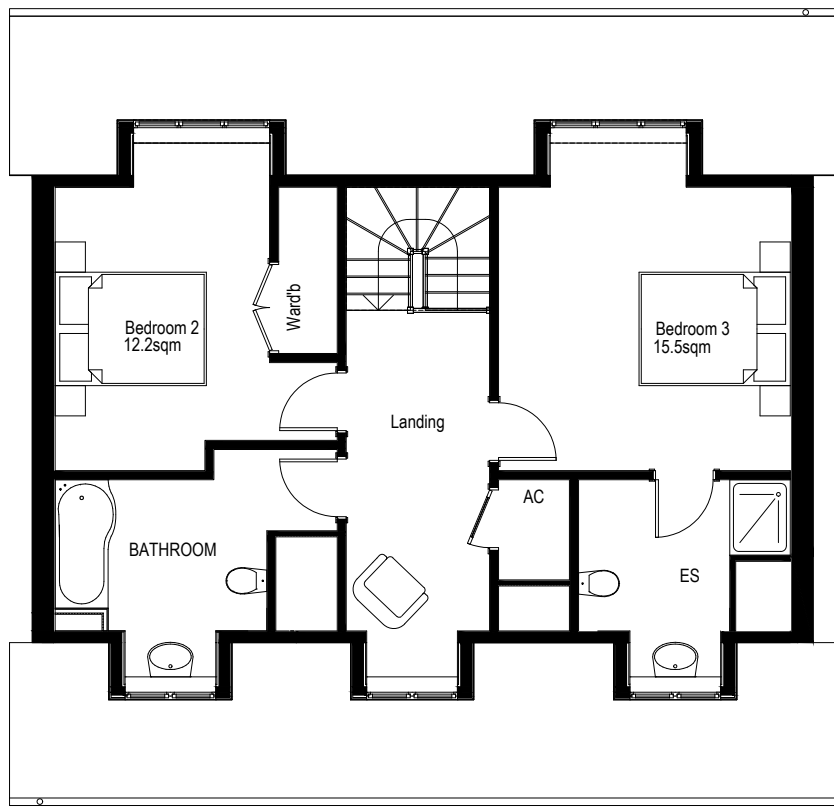

FIRST FLOOR PLAN

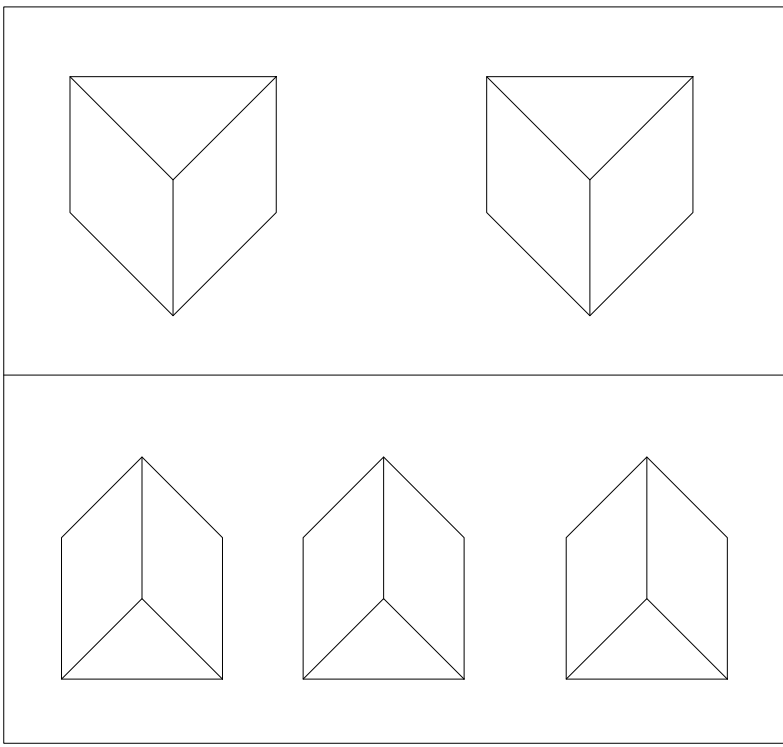

ROOF PLAN



The Studio, Unit 17, Vicarage Farm Business Park, Winchester Road,  
Fair Oak, Hampshire, SO50 7HD  
023 8069 7010  
enquiries@urbanpulsedesign.co.uk www.urbanpulsedesign.co.uk

Land of Burndell Road  
Yapton

Crayfern Homes

DRAWING TITLE  
Plot 33 - Floor Plans &  
Elevations

| SCALE | SHEET SIZE | SHEET No. | DRAWN | CHKD. | DATE       | CAD FILE |
|-------|------------|-----------|-------|-------|------------|----------|
| 1:100 | A1         | of        | BM    | BM    | 05/03/2018 |          |

Detail Planning

18-1012-035-B