


REVISIONS				
REV.	DESCRIPTION	DRAWN	CHKD	DATE
A	Amended to clients comments	SC	BM	23/02/18
B	Title block updated.	BM	BM	05/03/18

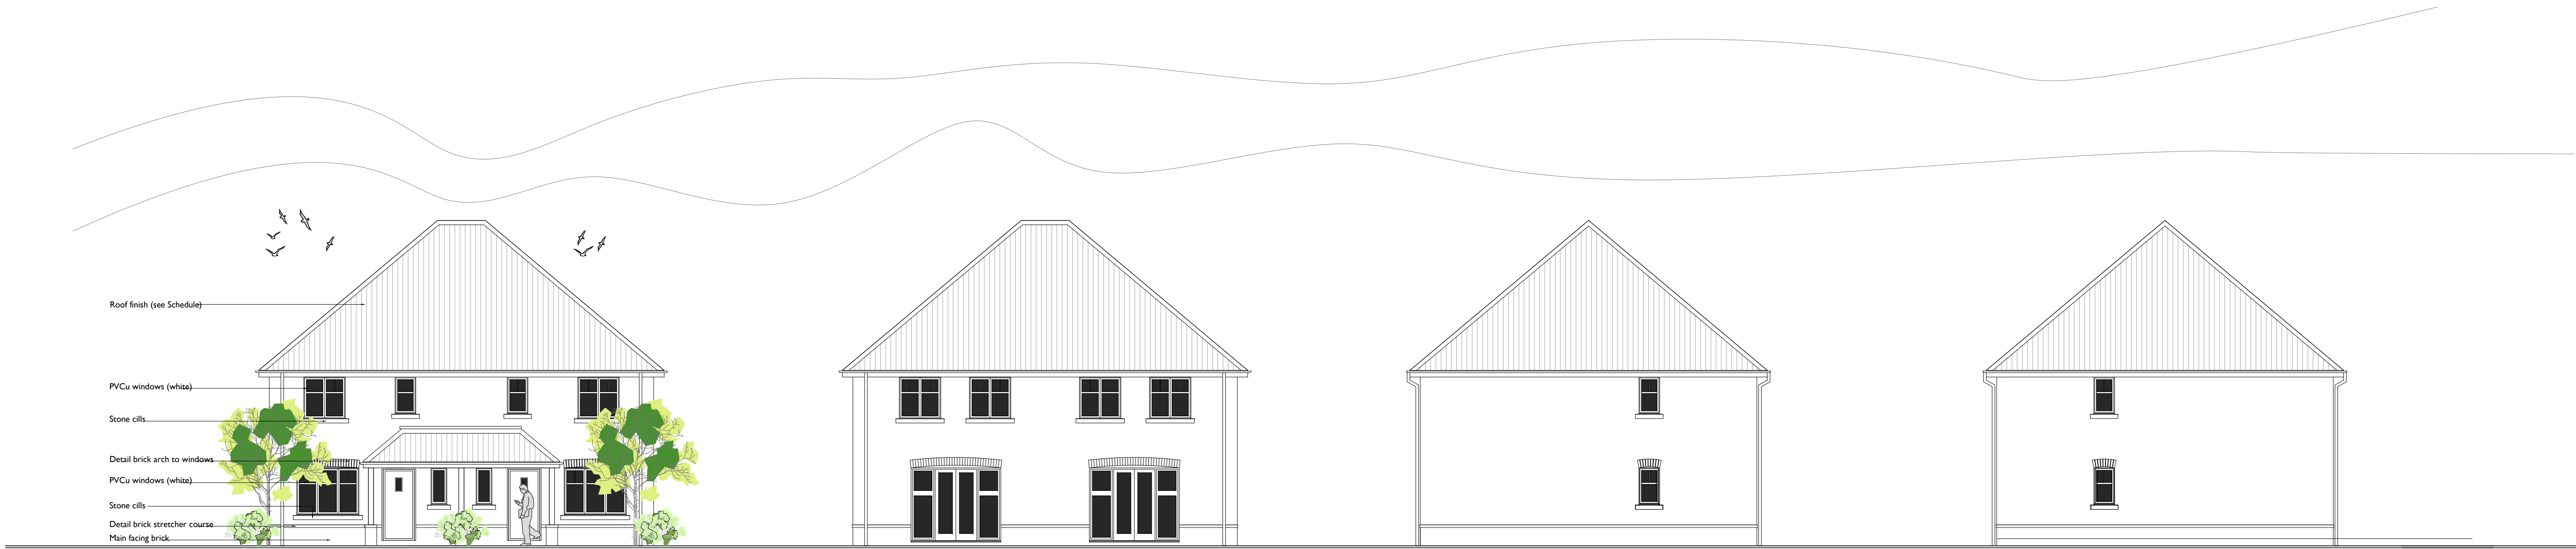


FRONT ELEVATION

Wall areas left clear to all elevations are in facing brickwork.


REAR ELEVATION

SIDE ELEVATION


SIDE ELEVATION

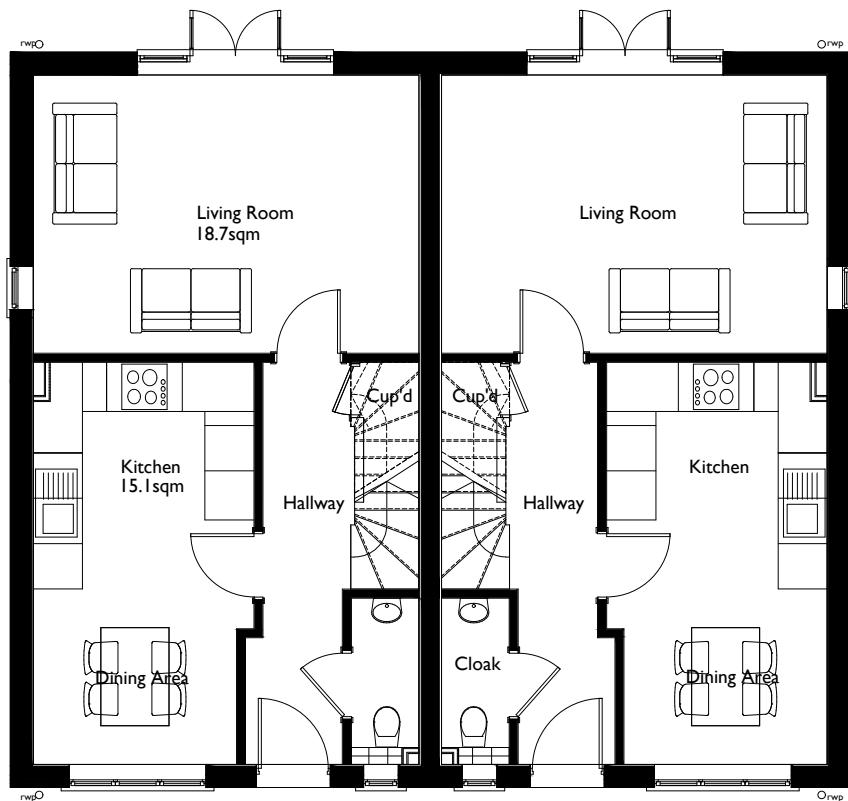

GROUND FLOOR PLAN
Type E
3 Bedroom 2 storey house
92.0sq.m. / 982.0sq.ft.
Plots 38-39, 40-41, 43-43

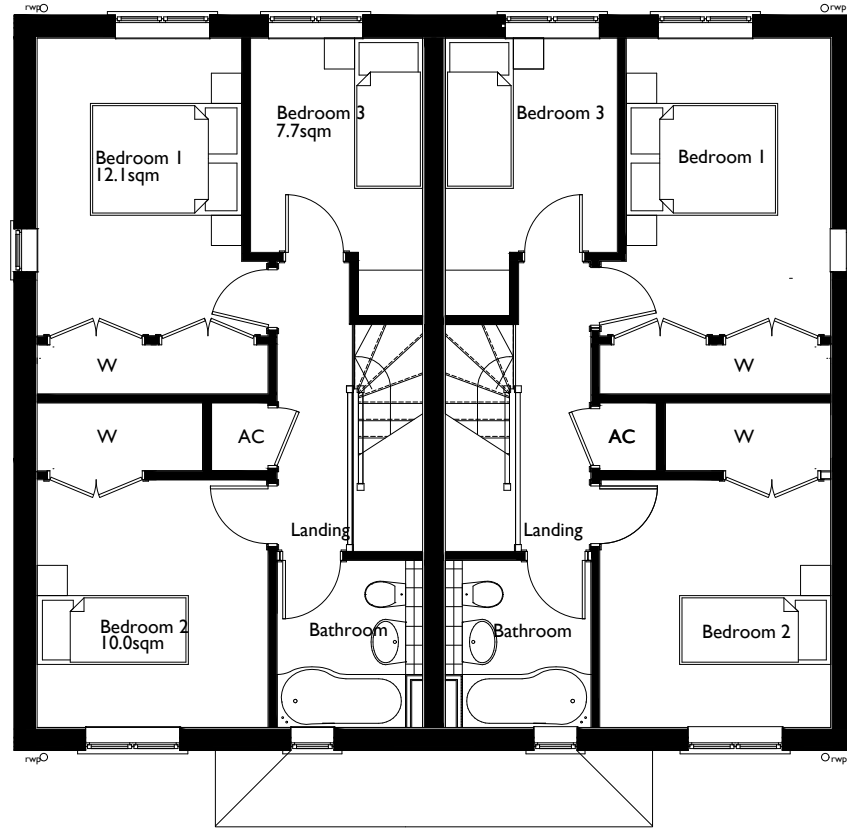

FIRST FLOOR PLAN

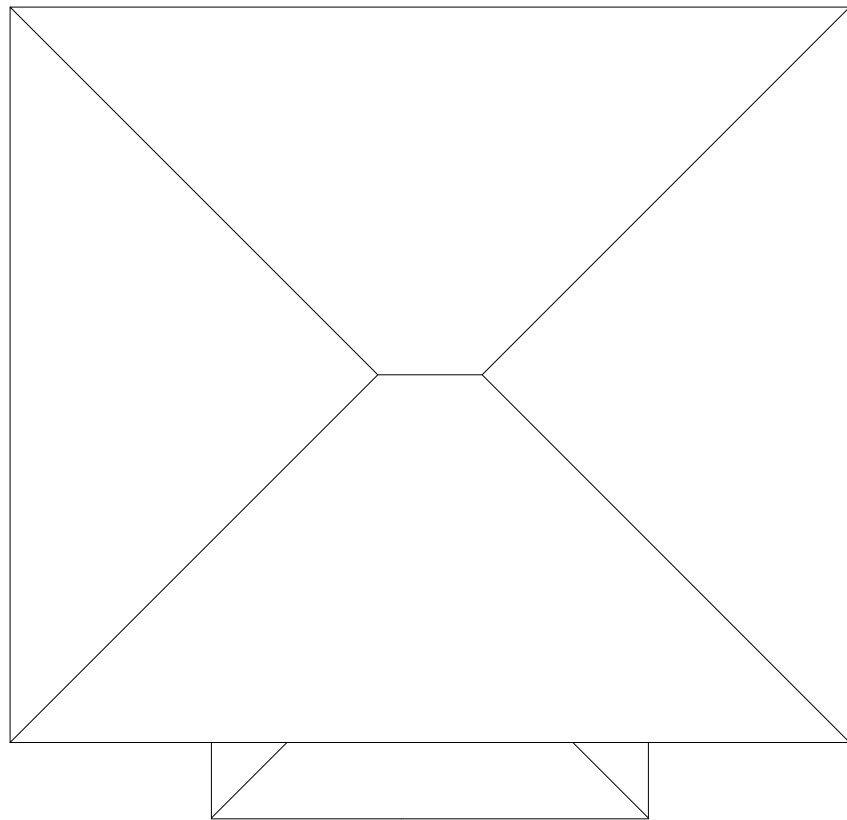

ROOF PLAN



The Studio, Unit 17, Vicarage Farm Business Park, Winchester Road,
Fair Oak, Hampshire, SO50 7HD
023 8069 7010
enquiries@urbanpulsedesign.co.uk www.urbanpulsedesign.co.uk

Land of Burndell Road
Yapton

Crayfern Homes

DRAWING TITLE
Plots 38-39, 40-41 -
Floor Plans & Elevations

SCALE	SHEET SIZE	SHEET No.	DRAWN	CHKD	DATE	CAD FILE
1:100	A1	of	BM	BM	05/03/2018	

Detail Planning

18-1012-039-B