

REVISIONS				
REV.	DESCRIPTION	DRAWN	CHKD.	DATE
A	Amended to clients comments	BC	==	27/02/18
B	Amended to clients comments	ML	==	05/03/18




FRONT ELEVATION


Wall areas left clear to all elevations are in facing brickwork.

SIDE ELEVATION (to access road)


REAR ELEVATION

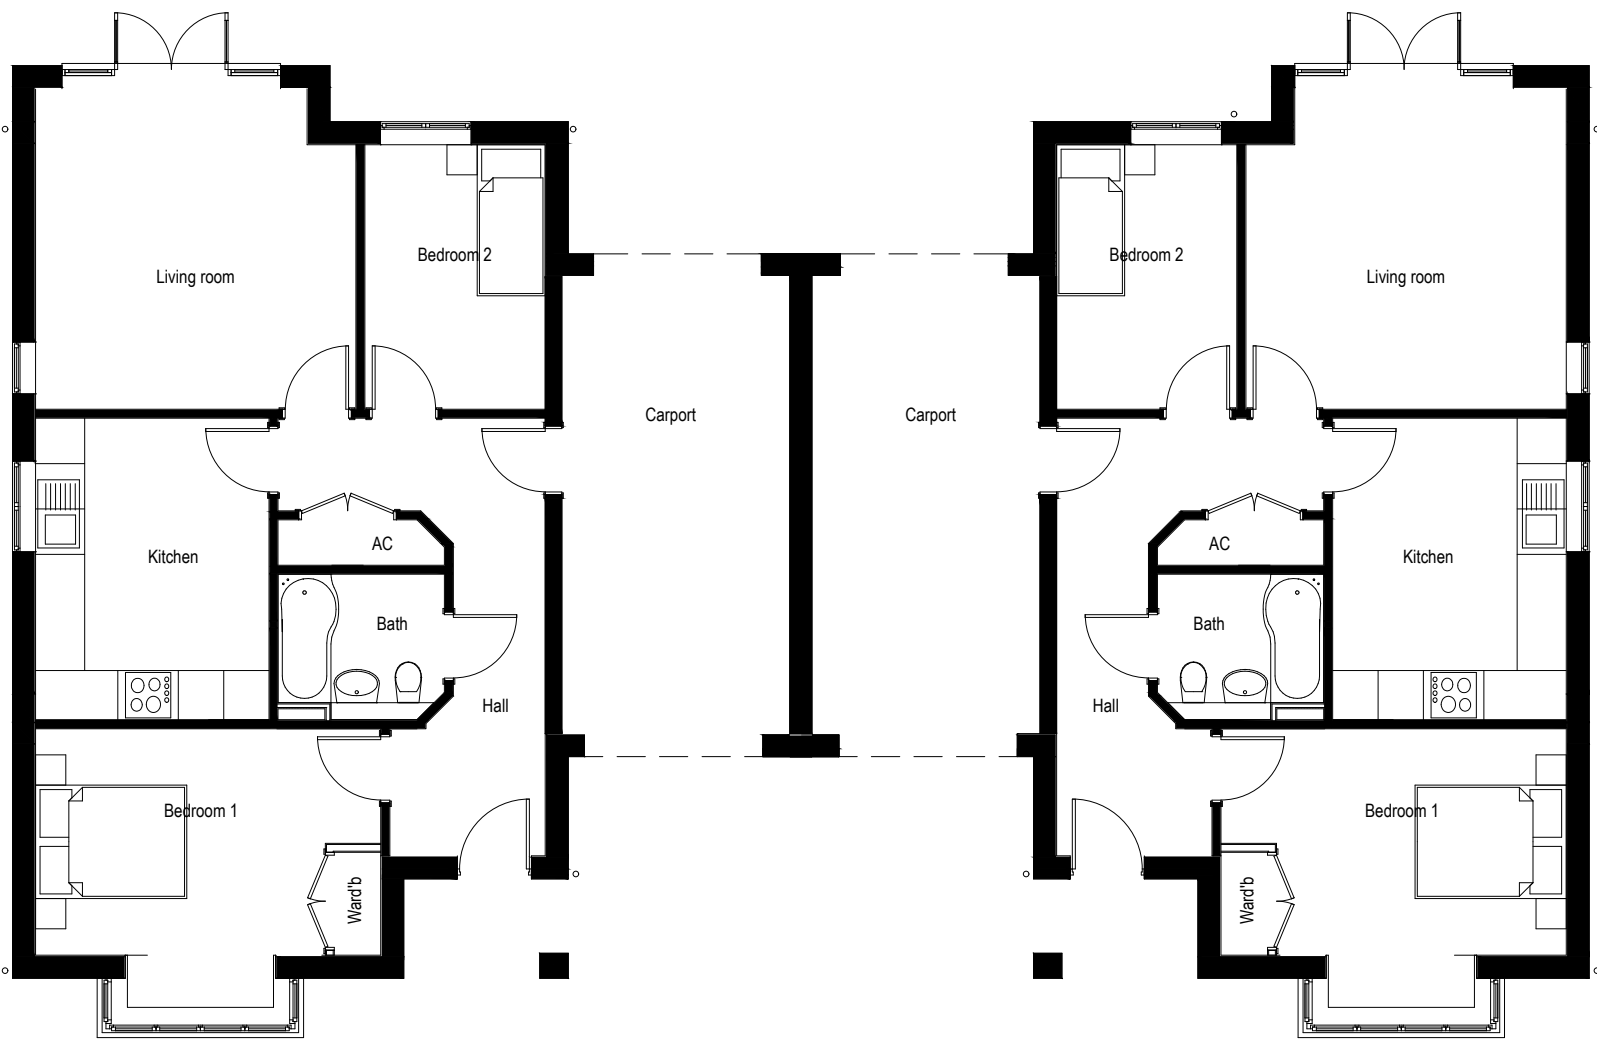

GROUND FLOOR PLAN
Type G
2 Bedroom Bungalow.
72sq.m. / 775 sq.ft.
Plots 44 - 45

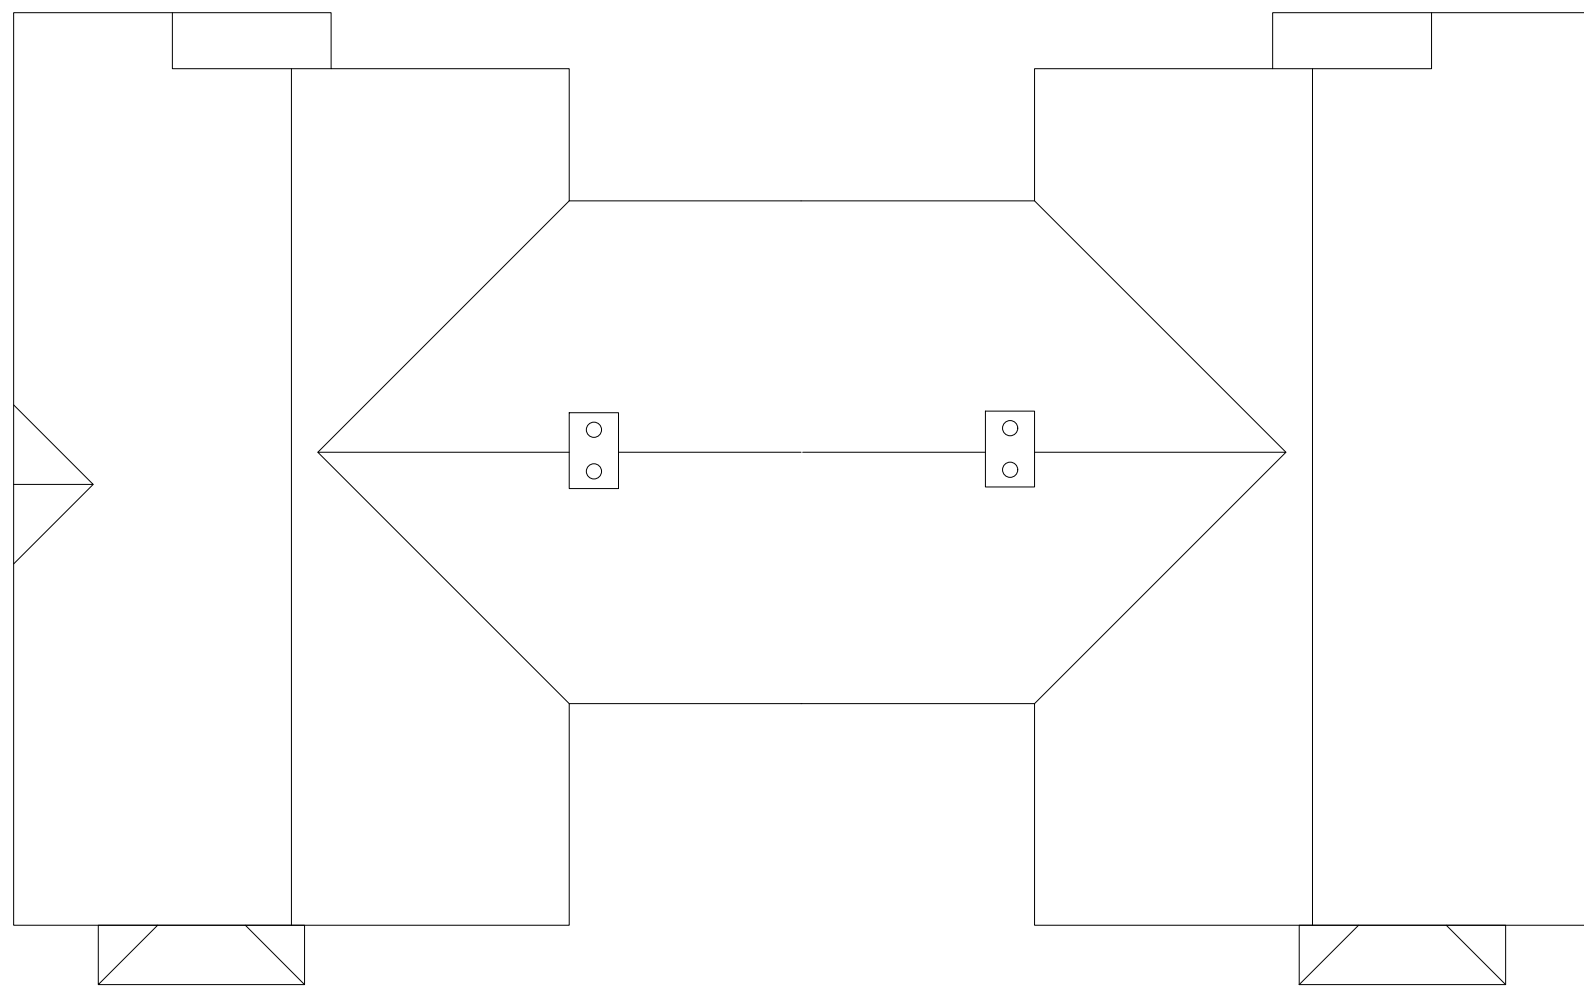

ROOF PLAN

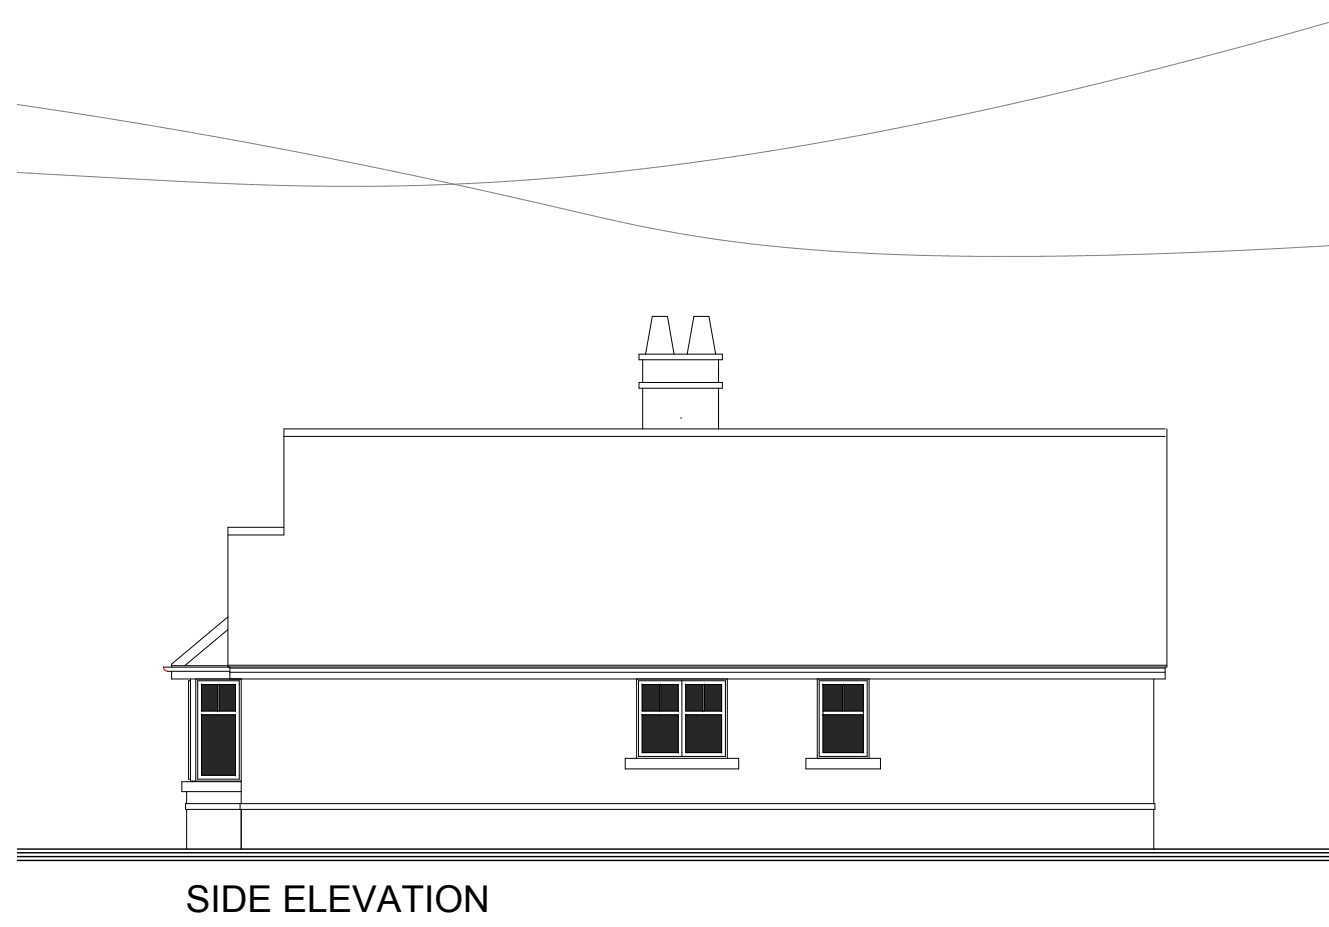

SIDE ELEVATION



The Studio , Unit 17, Vicarage Farm Business Park, Winchester Road,
Fair Oak, Hampshire, SO50 7HD
023 8069 7010
enquiries@urbanpulsedesign.co.uk www.urbanpulsedesign.co.uk

Land of Burndell Road
Yapton

Crayfern Homes

DRAWING TITLE
Plots 44 & 45 - Floor
Plans & Elevations

SCALE	SHEET SIZE	SHEET No.	DRAWN	CHKD.	DATE	CAD FILE
1:100	A1	of	SJC		05/03/2018	

Detail Planning

18-1012-041-B