


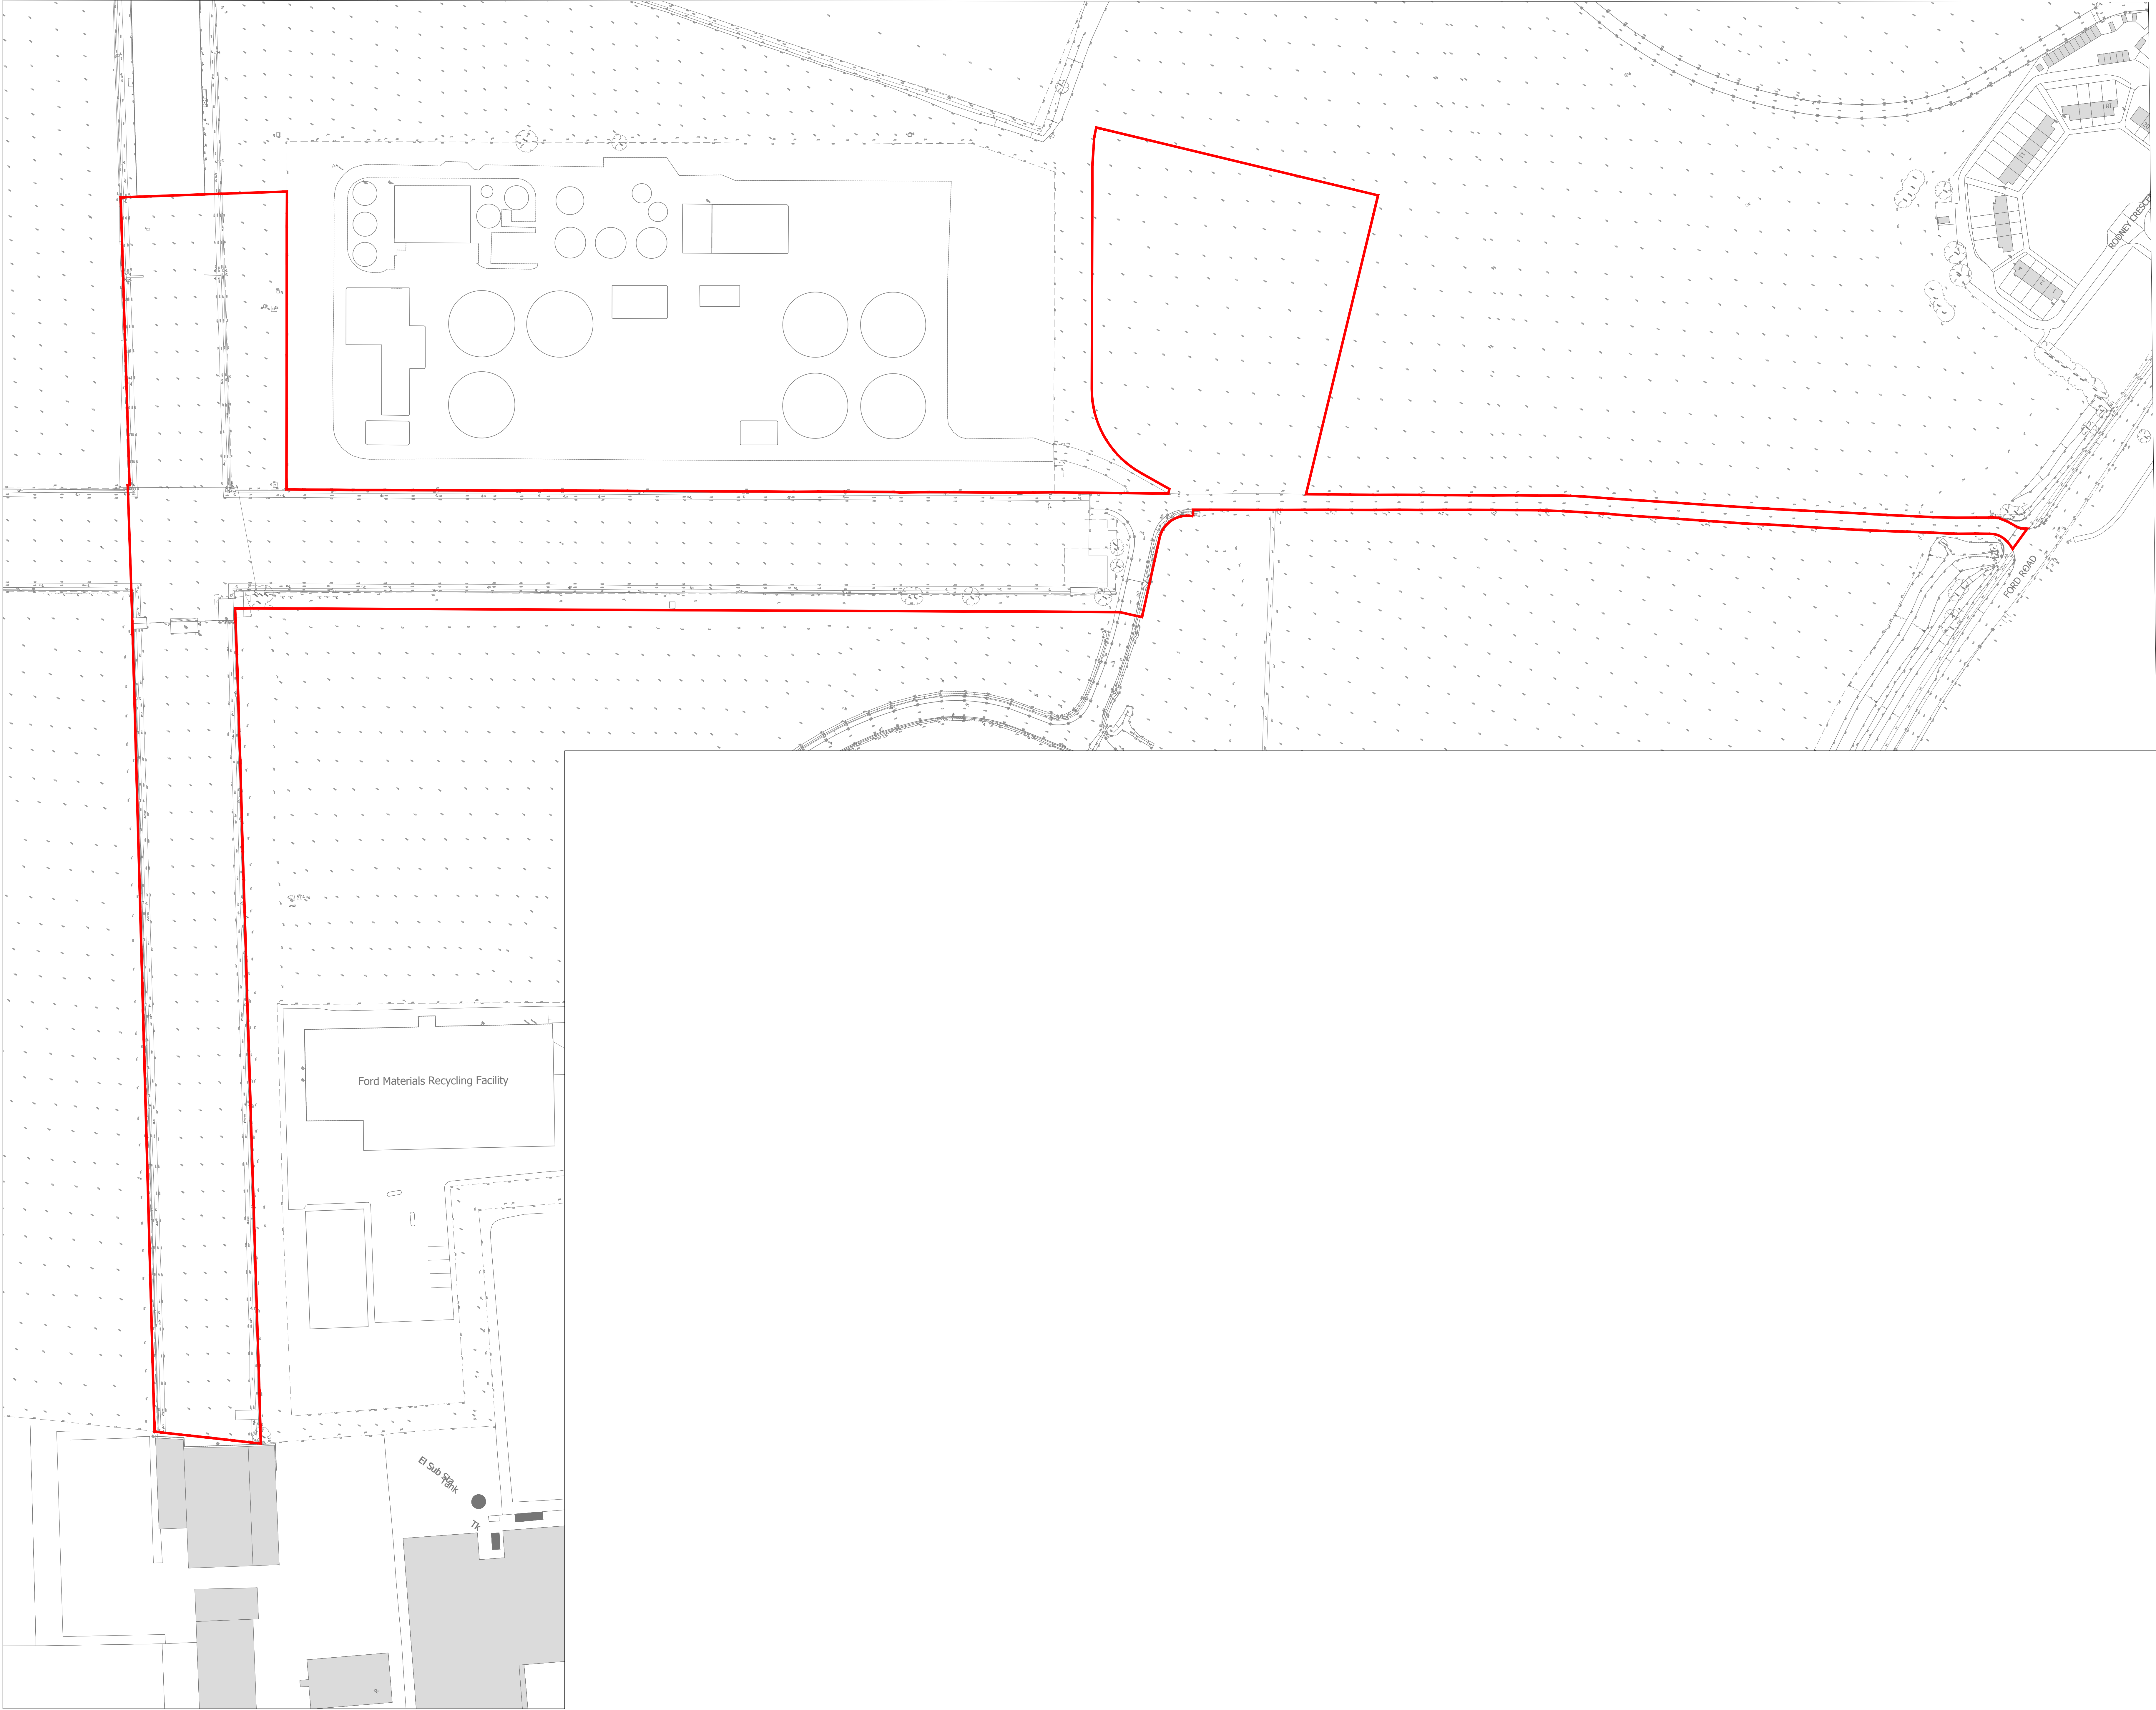

Project
FORD AIRFIELD

Drawing Title
EXISTING SITE PLAN

Date 07.05.19	Scale 1:1000@A0	Drawn by DS	Check by JH
Project No 23885	Drawing No RG-M-117	Revision A	

BARTON
WILLMORE

Planning • Master Planning & Urban Design • Architecture •
Landscape Planning & Design • Environmental Planning • Graphic
Communication • Public Engagement • Development Economics

bartonwillmore.co.uk

