


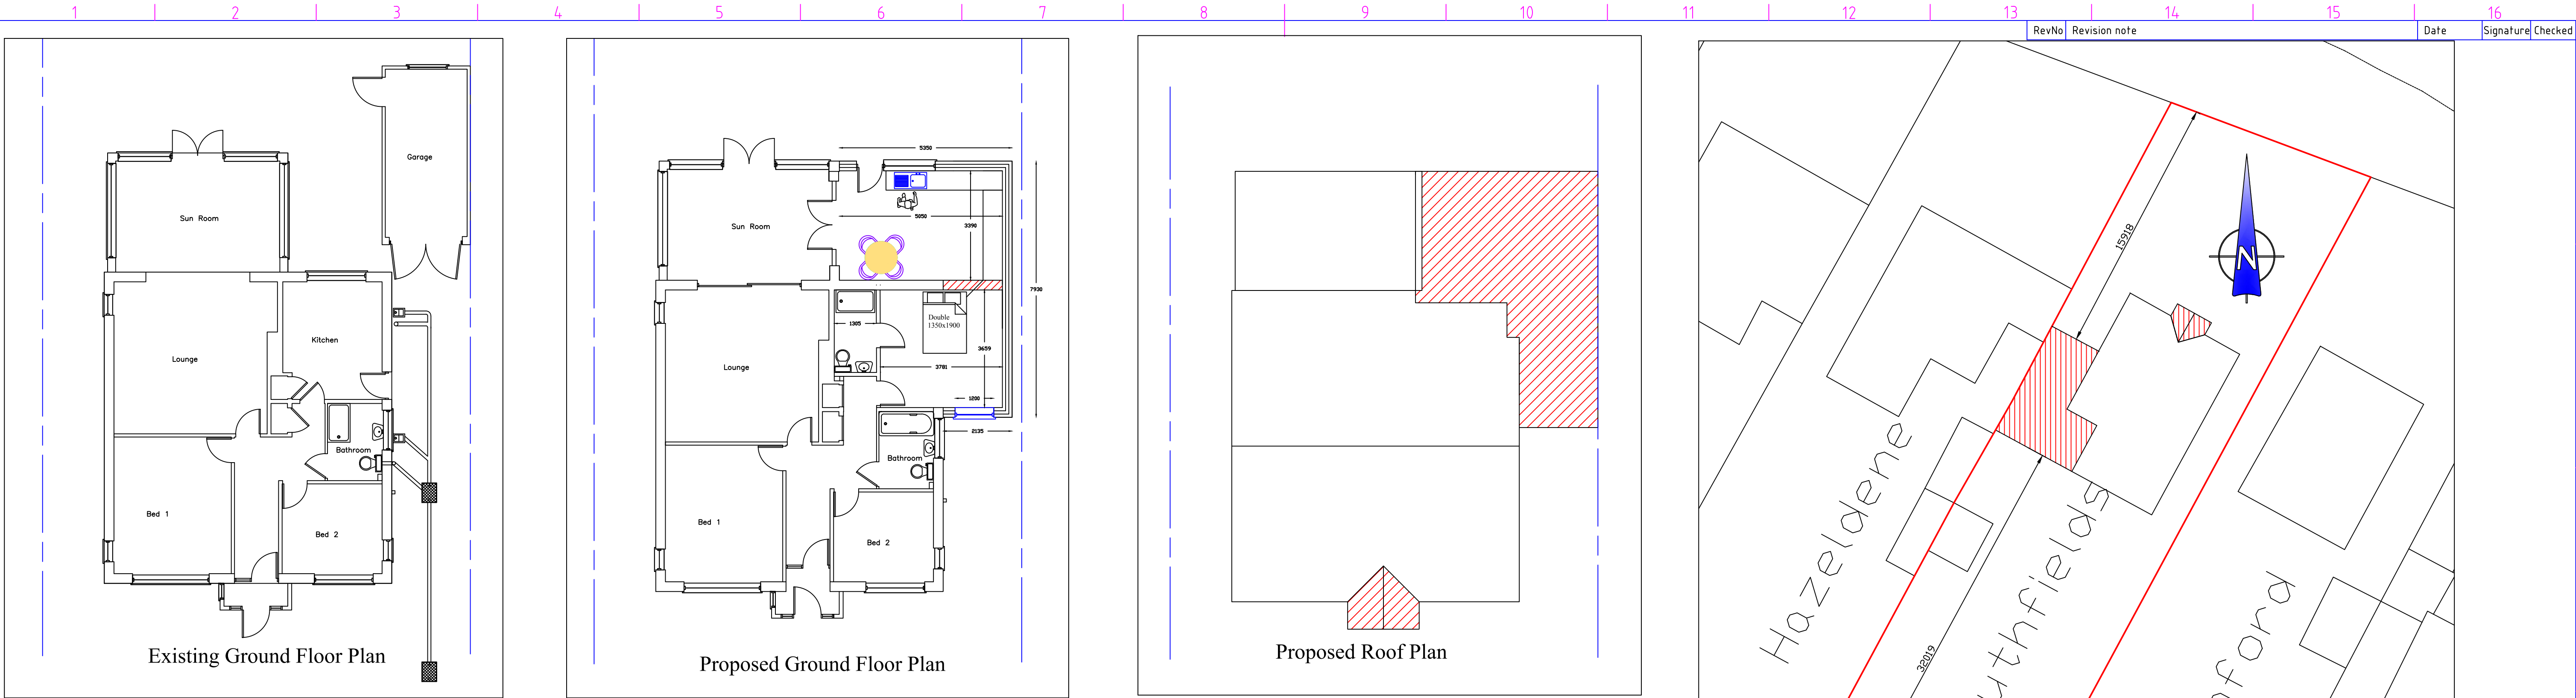


Floor Plans Scale 1:100 @ A1

Floor Plans Scale 1:100 @ A1

Roof Plan Scale 1:100 @ A1

Block Plan Scale 1:200 @ A1

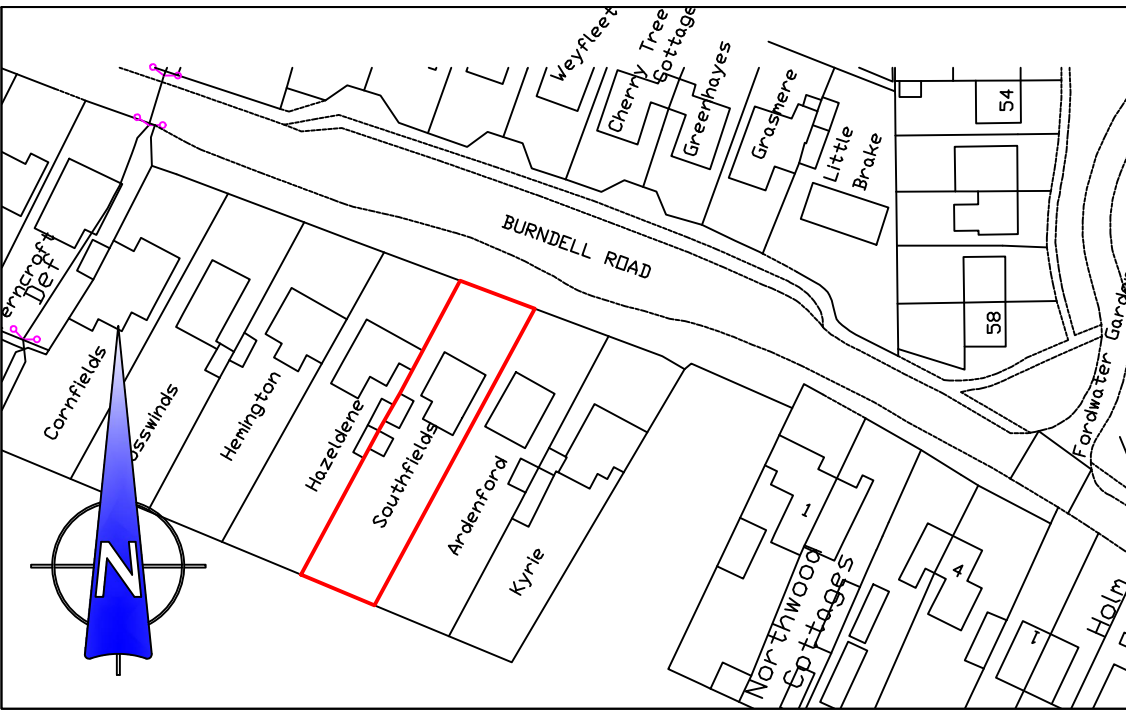

Location Plan Scale 1:1250 @ A1



Elevations Scale 1:100 @ A1

Rev.	Amendments	Date
1	Porch Roof Added to Roof Plan	22-3-18
KMH Architectural Design		
31 Elmwood Ave, Bognor Regis, West Sussex, PO22 8DD Tel: 07734 862261 / 07976 264036 e-mail: info@kmhconstruction.co.uk		
CLIENT: Mr & Mrs Theobold Southfields Burnell Road Yapton BN18 0HR		
DRAWING TITLE: Single storey rear & side extension		
DRAWN:	JOB NO:	SCALE:
CHECKED:	DRAWING NO:	REV:
DATE: 05/03/18	PT/P/01	
© KMH Construction Ltd		