


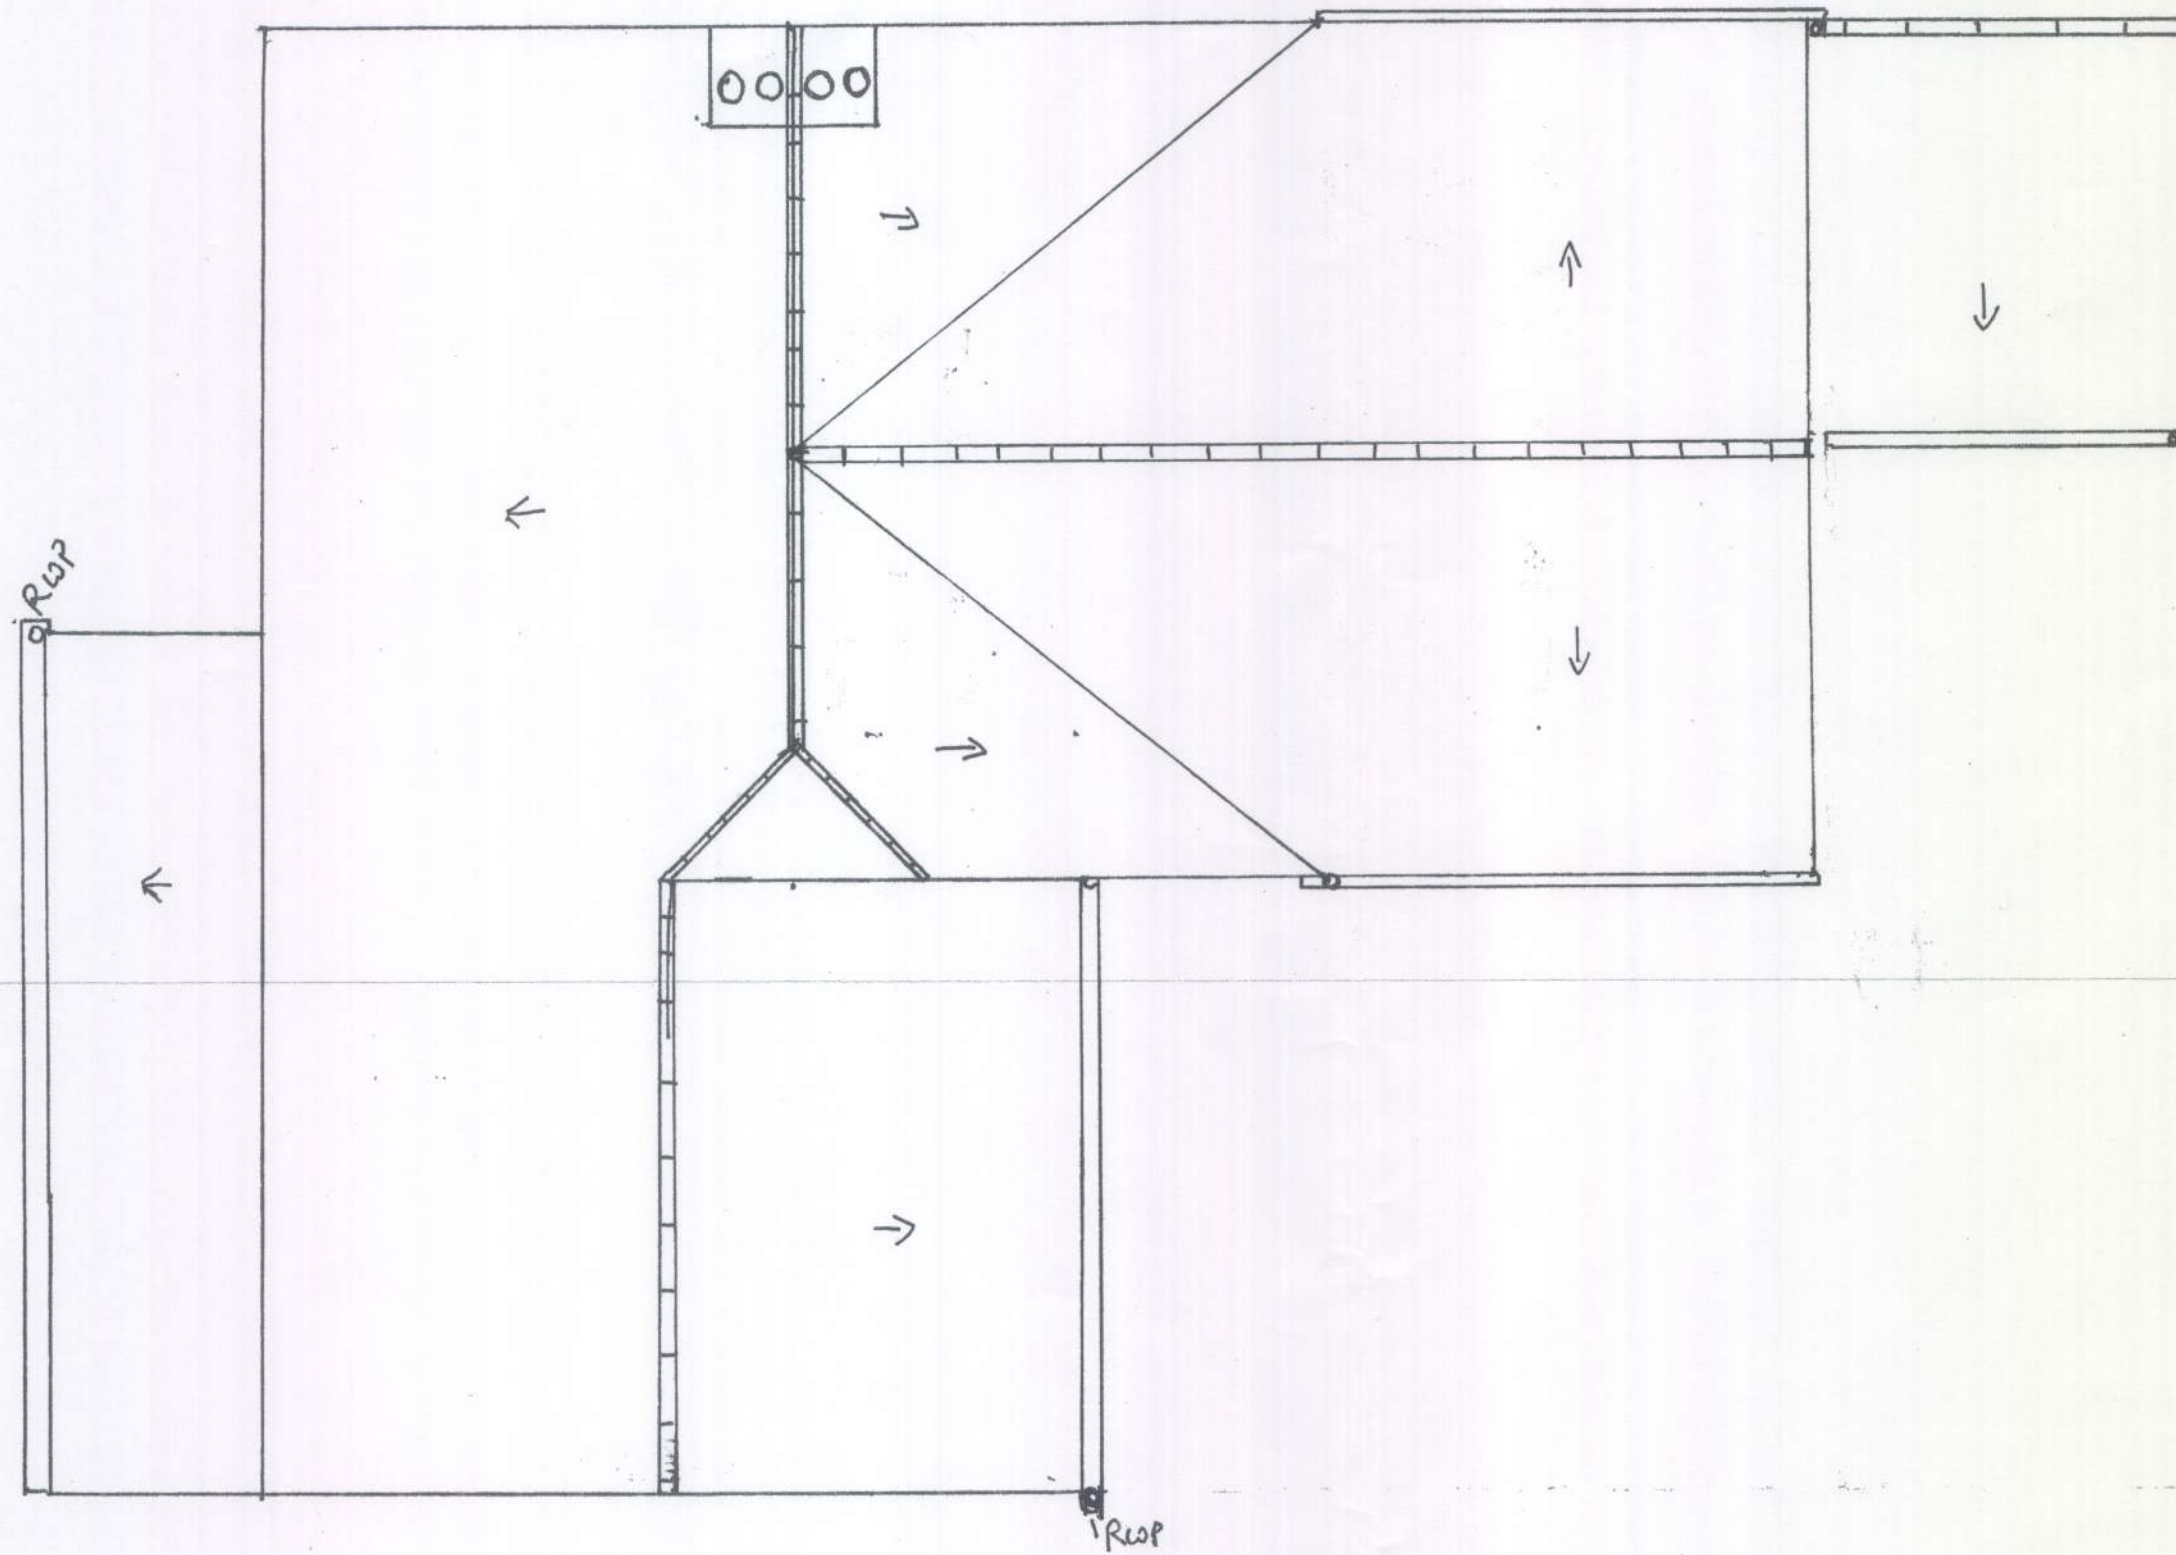

Proposed Roof plan Scale 1:50