


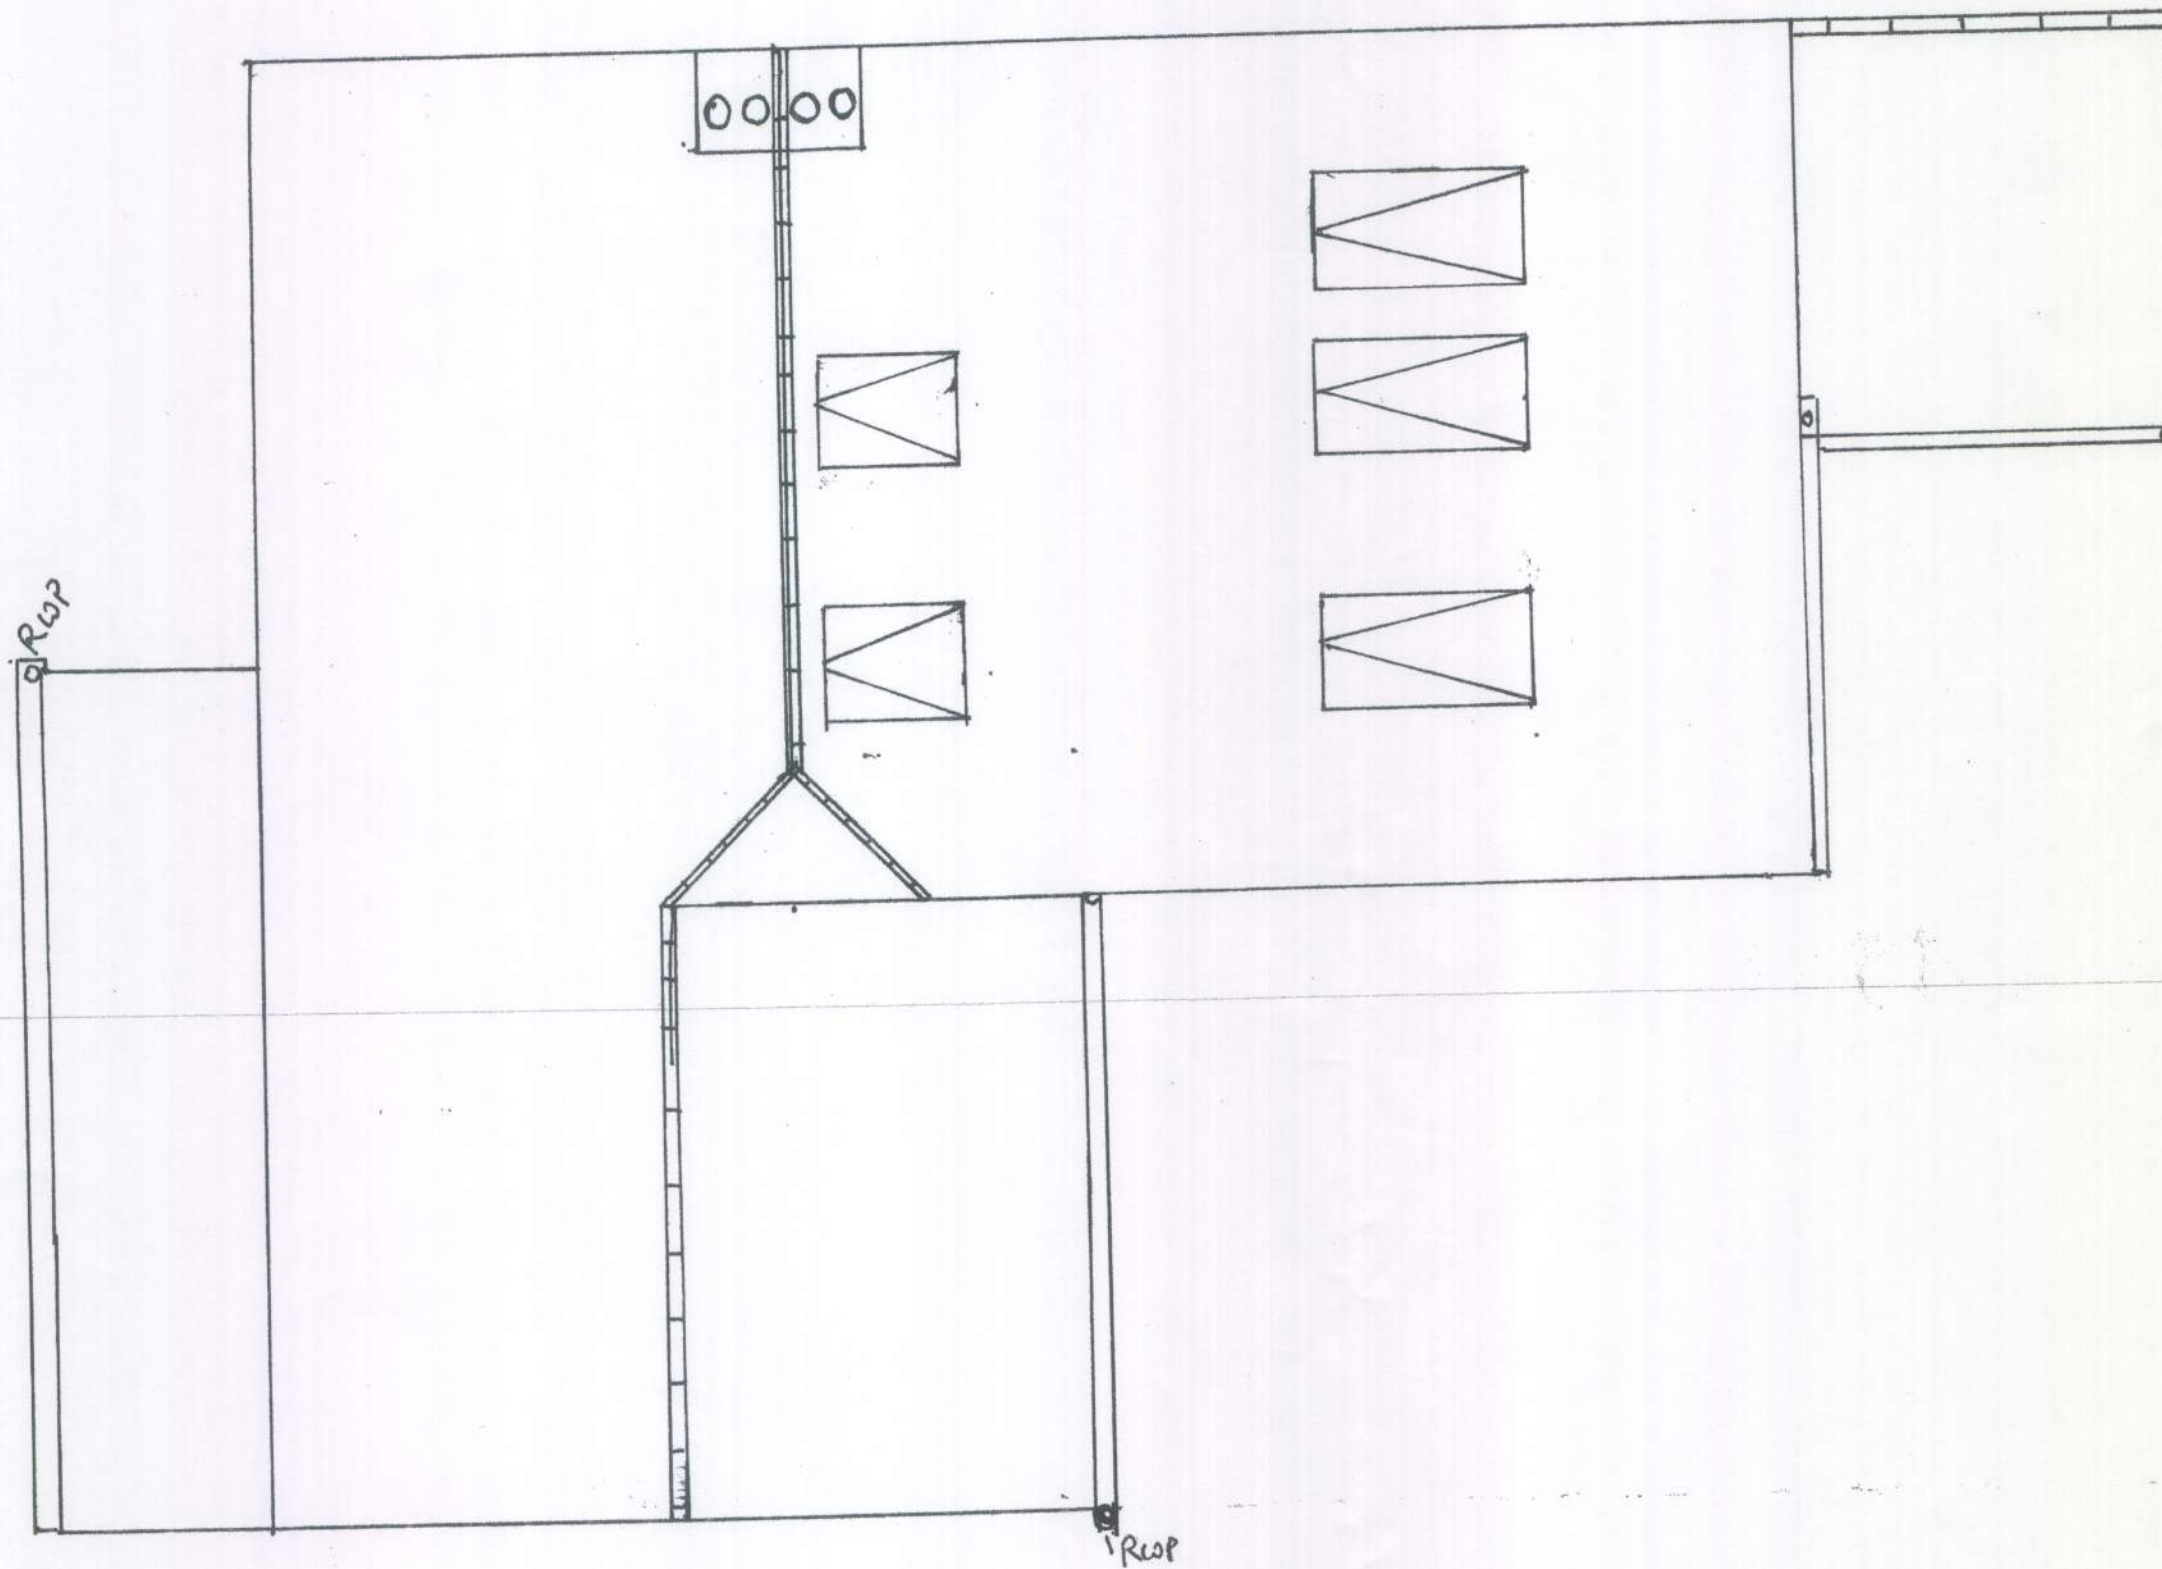

Existing Roof plan Scale 1:50