


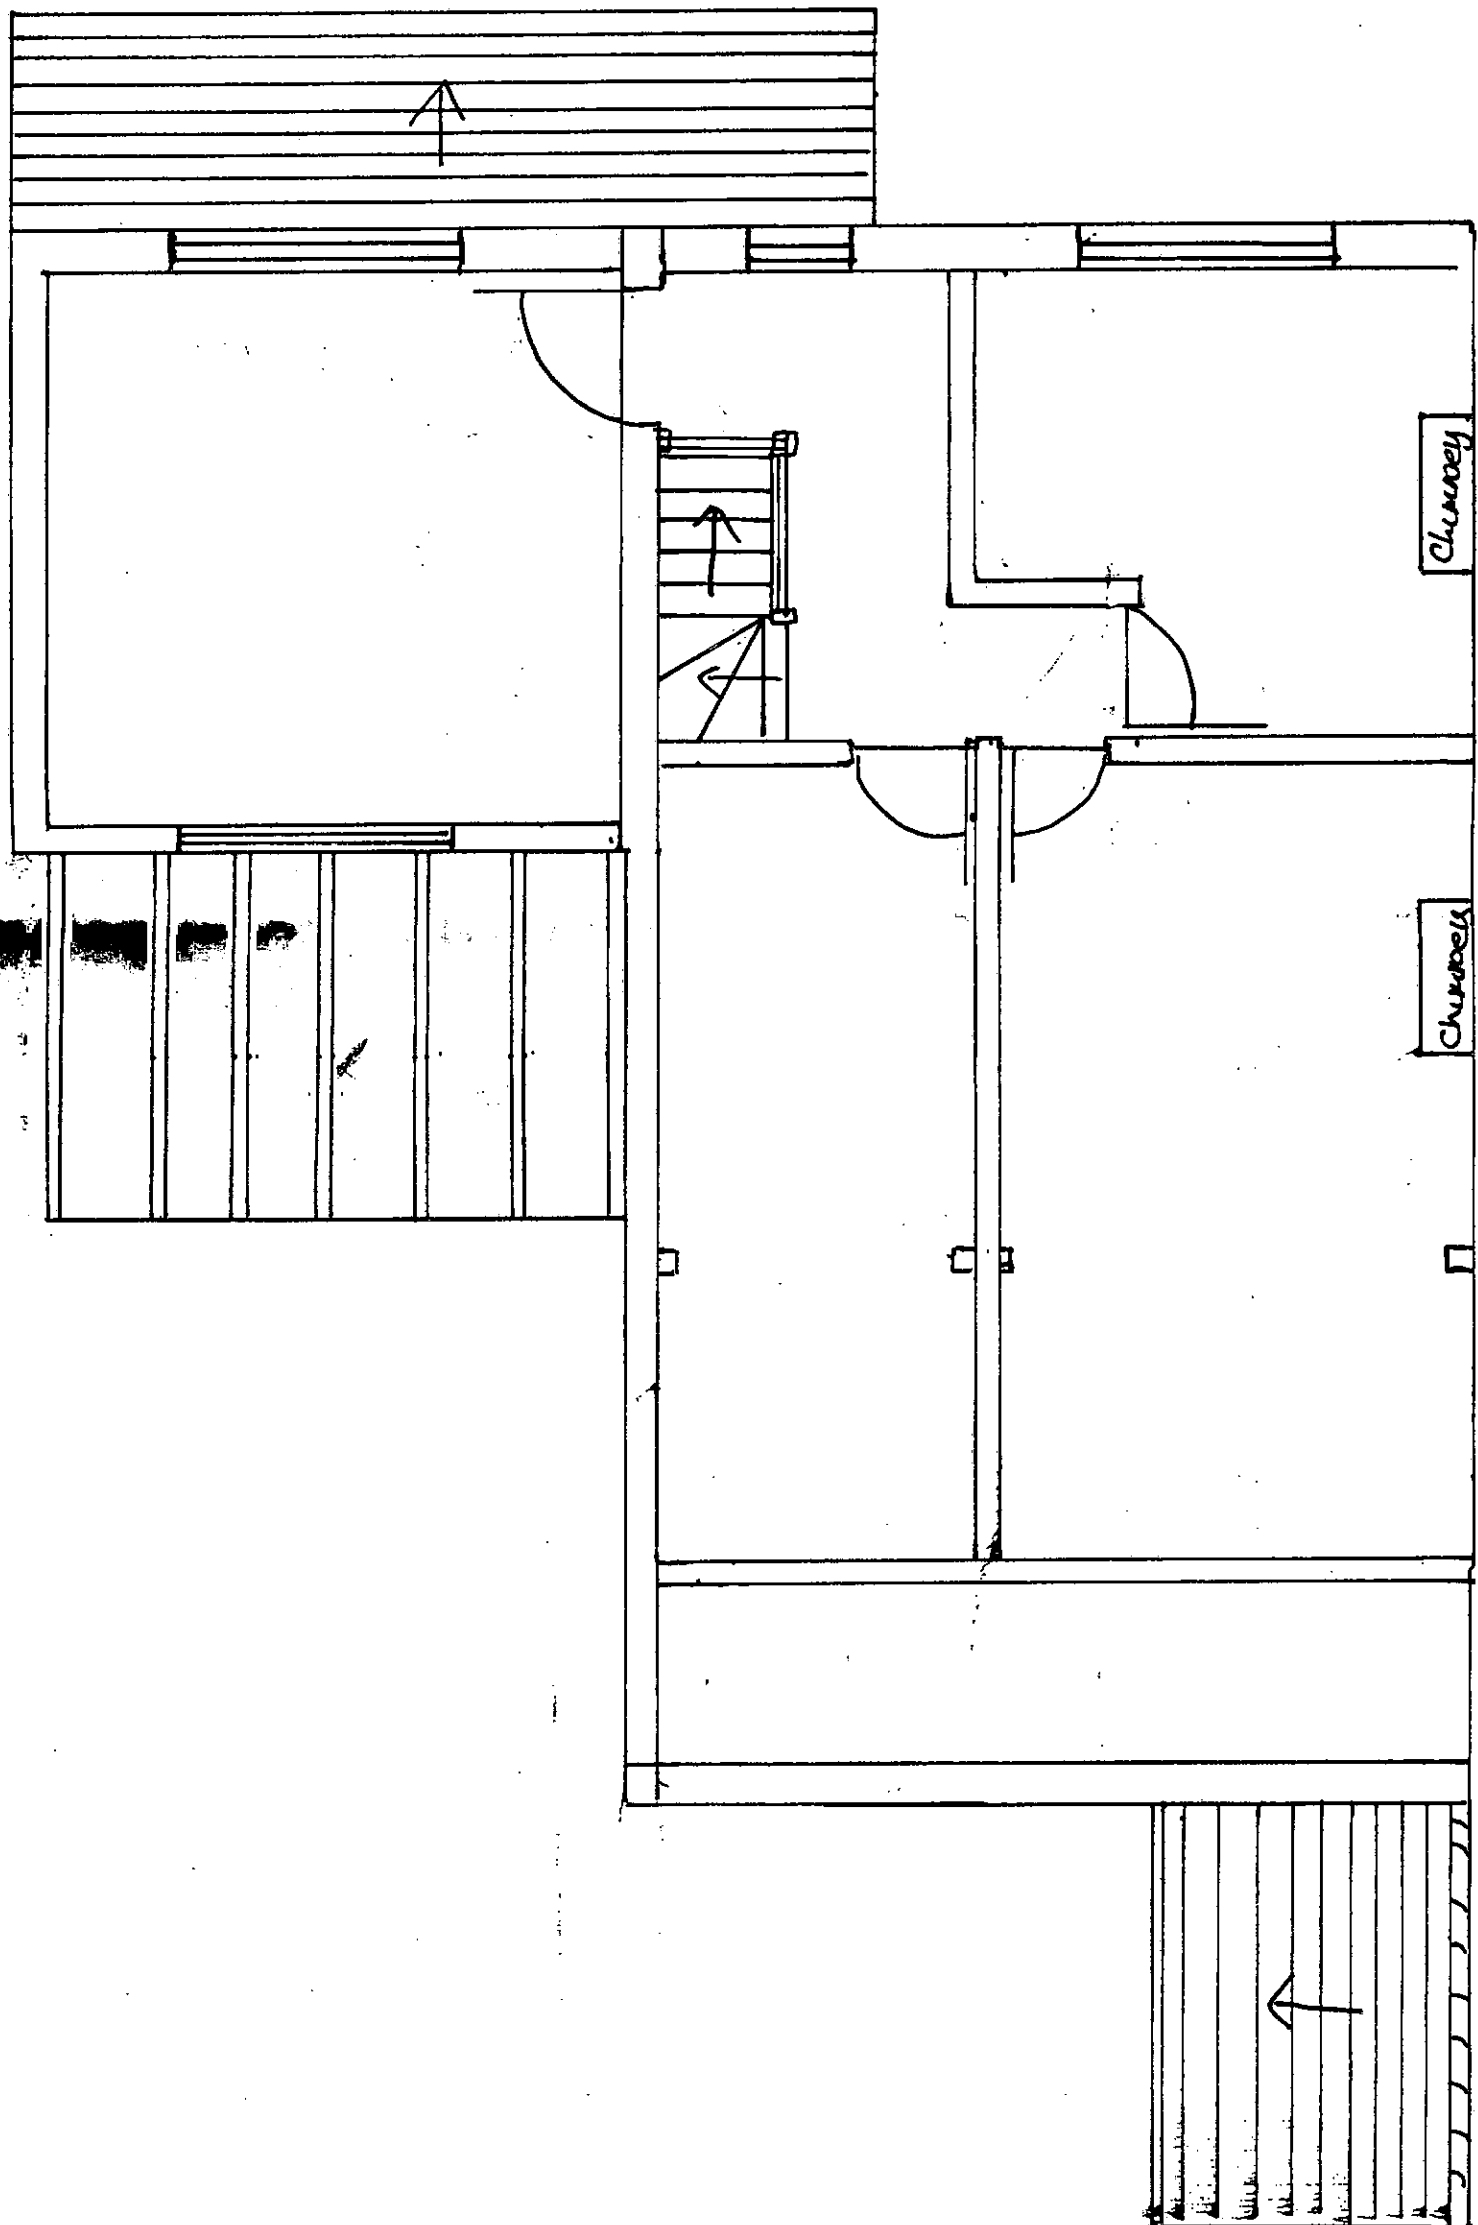

12

EXISTING 1ST FLOOR PLAN Scale 1:50