


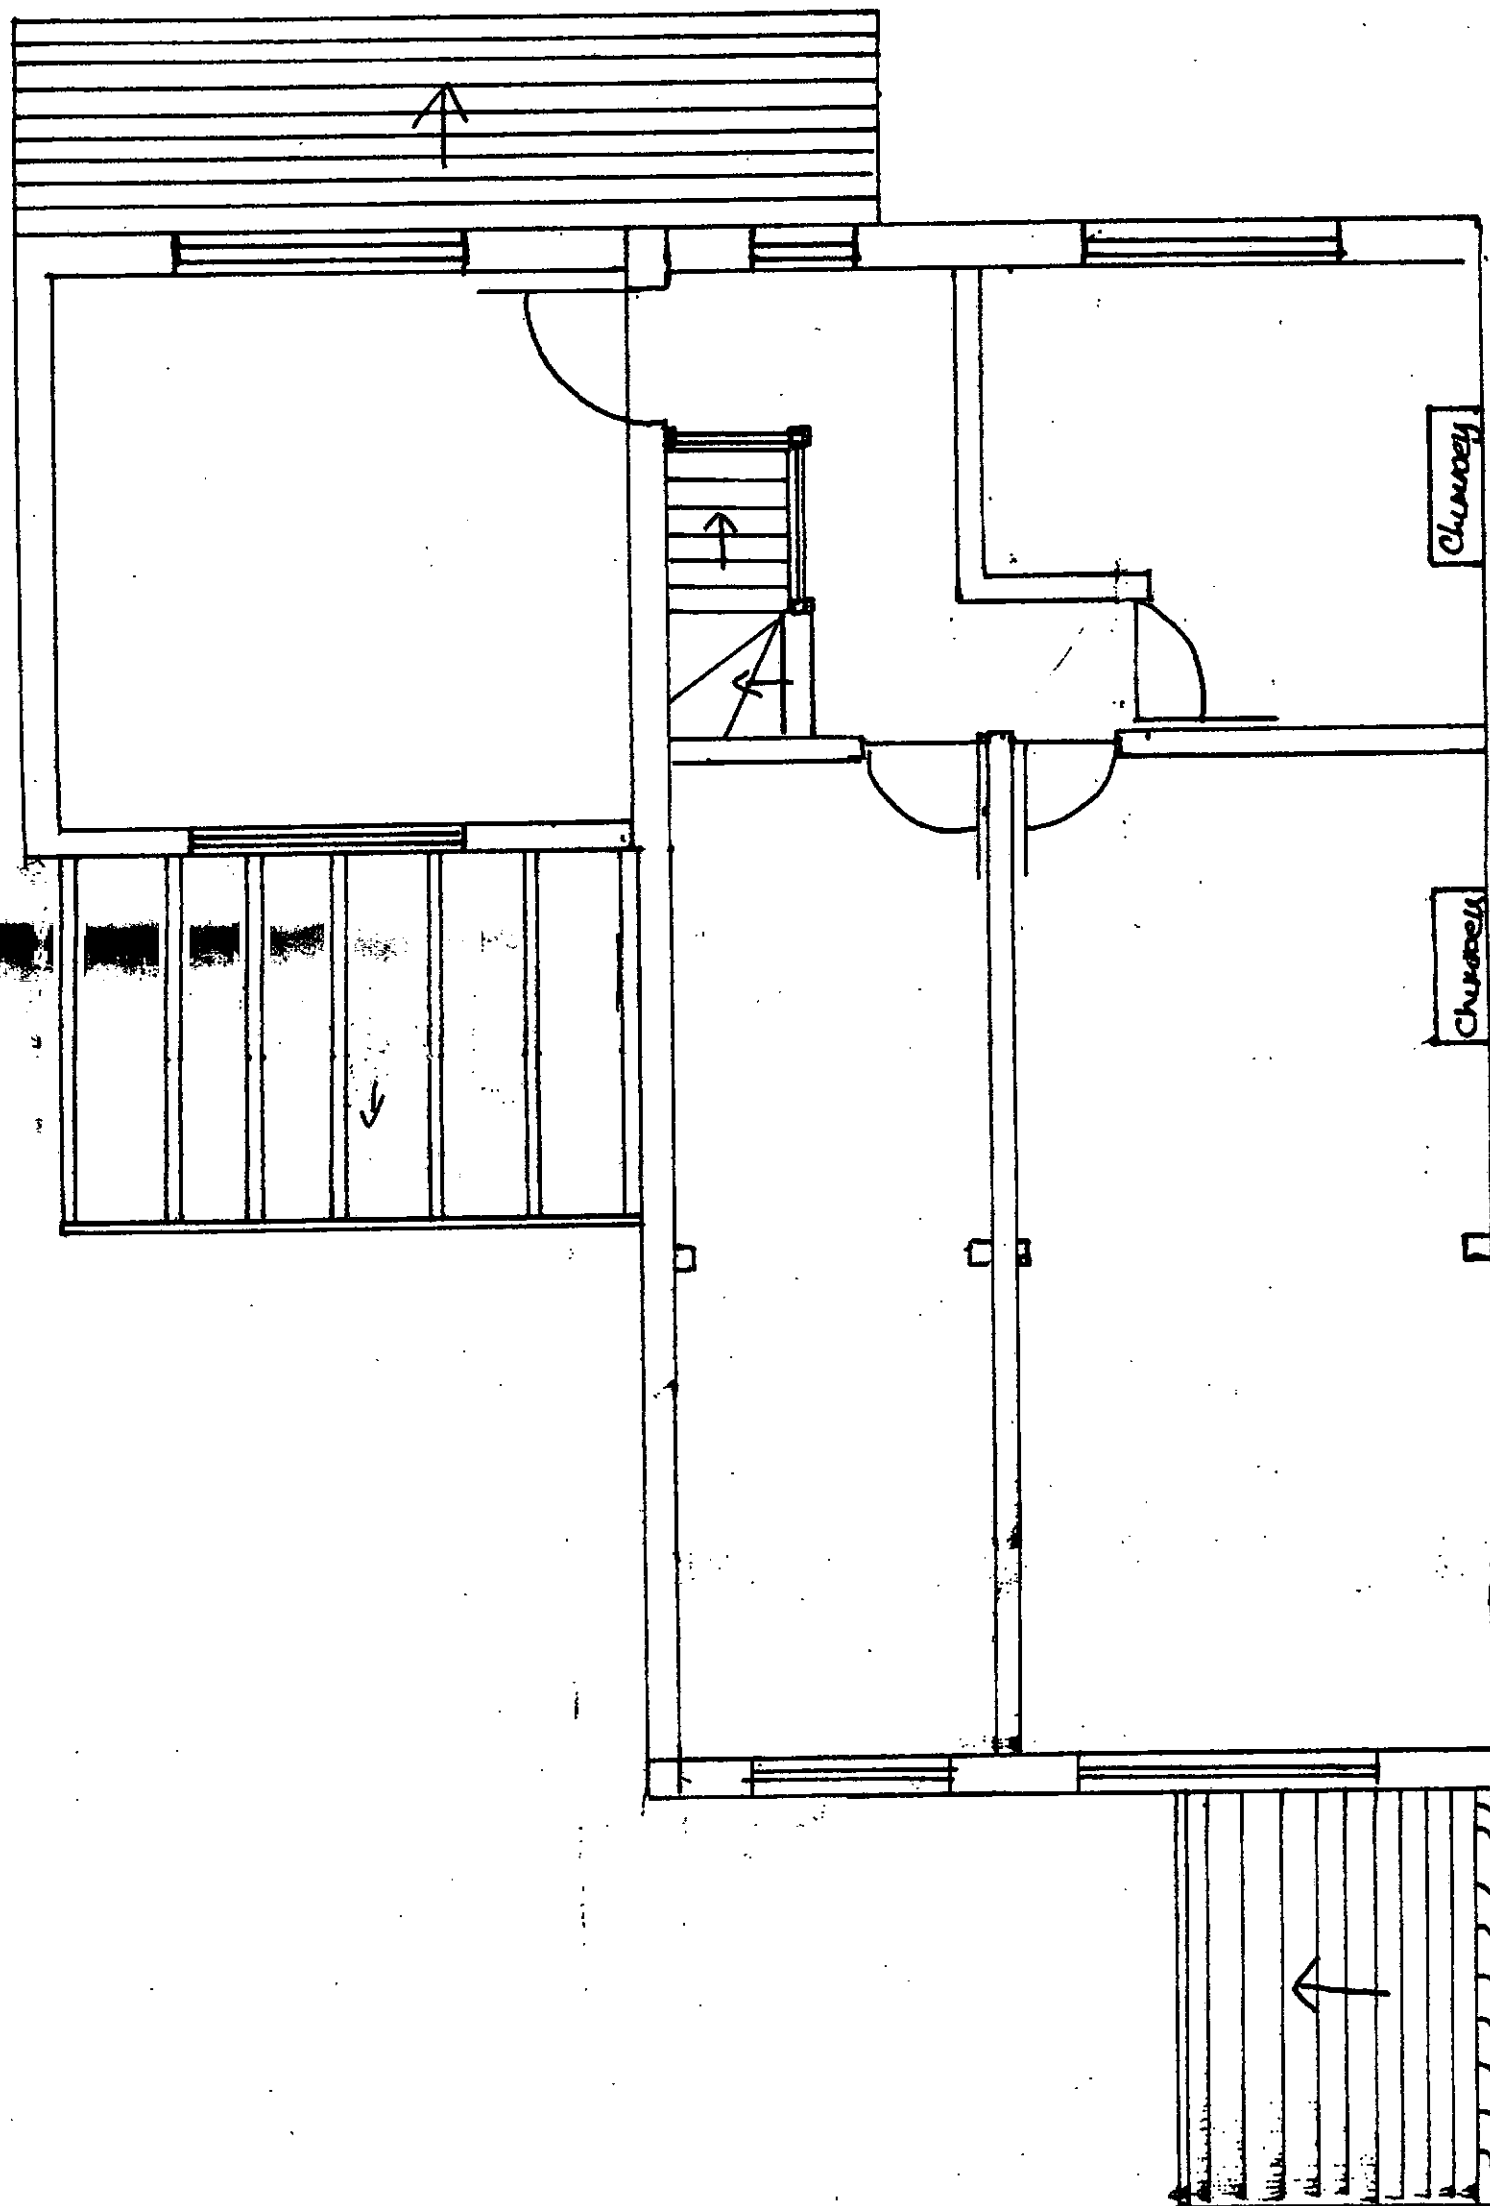

12

Proposed 1<sup>st</sup> Floor Plan Scale 1:50