


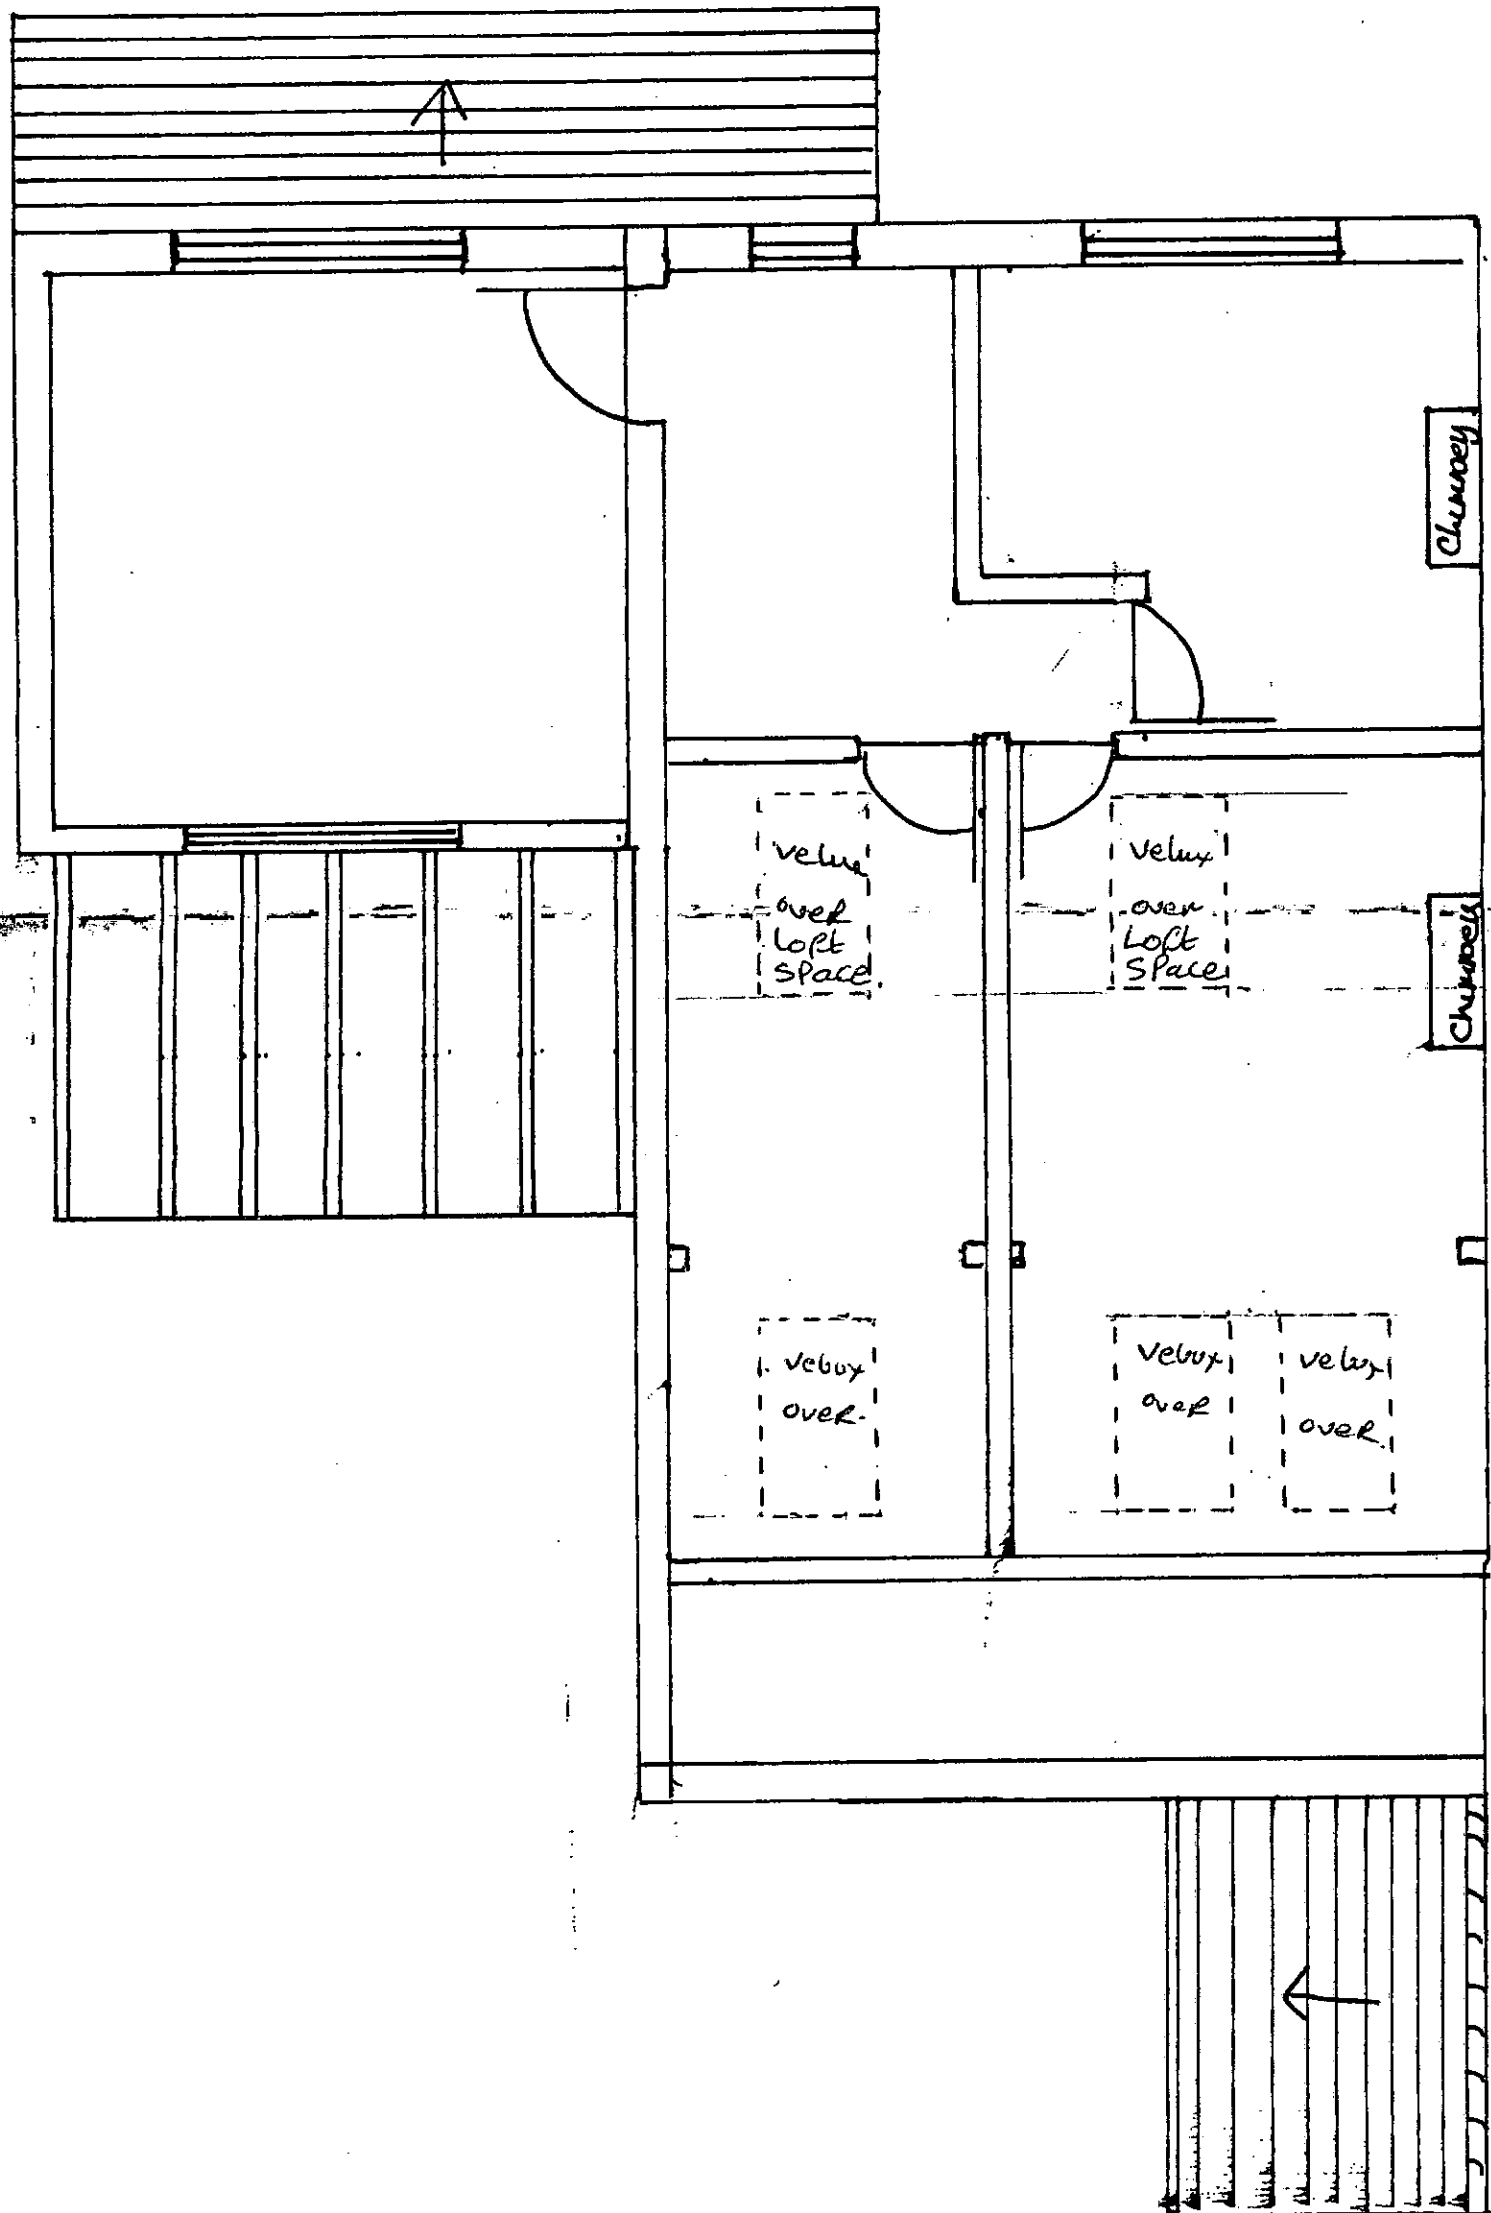

EXISTING 1<sup>ST</sup> FLOOR PLAN Scale 1:50