

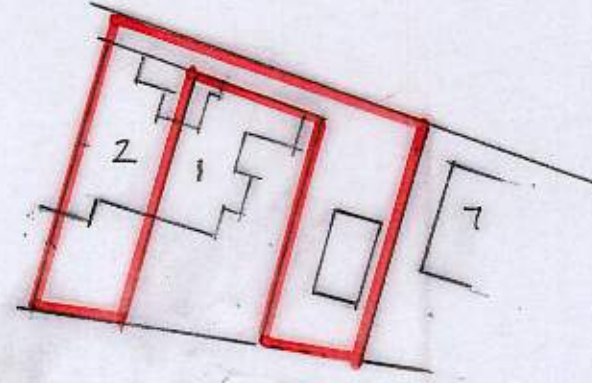


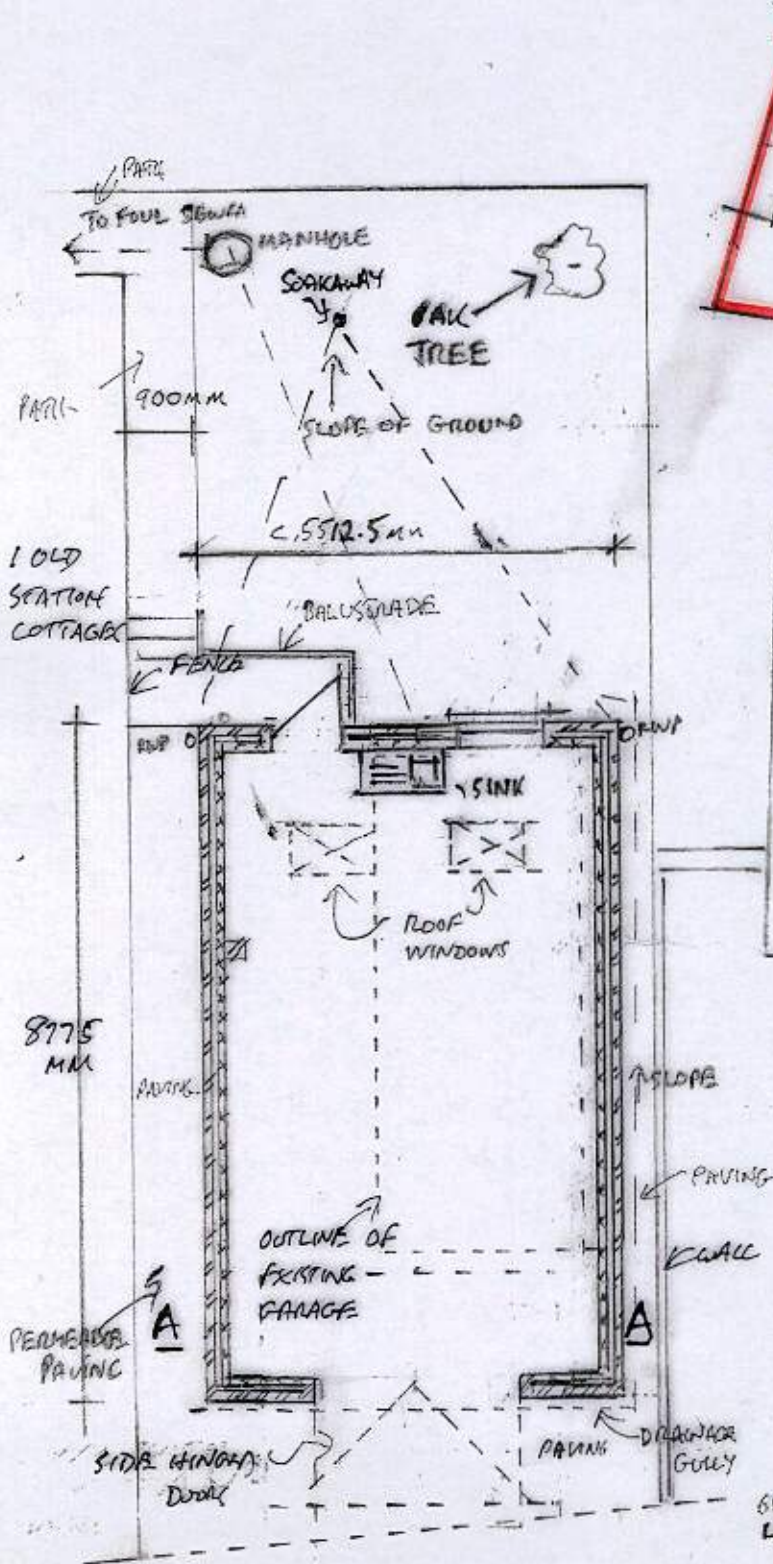


BLOCK PLAN 1:500
METRES 1:500 ON A3 SHEET

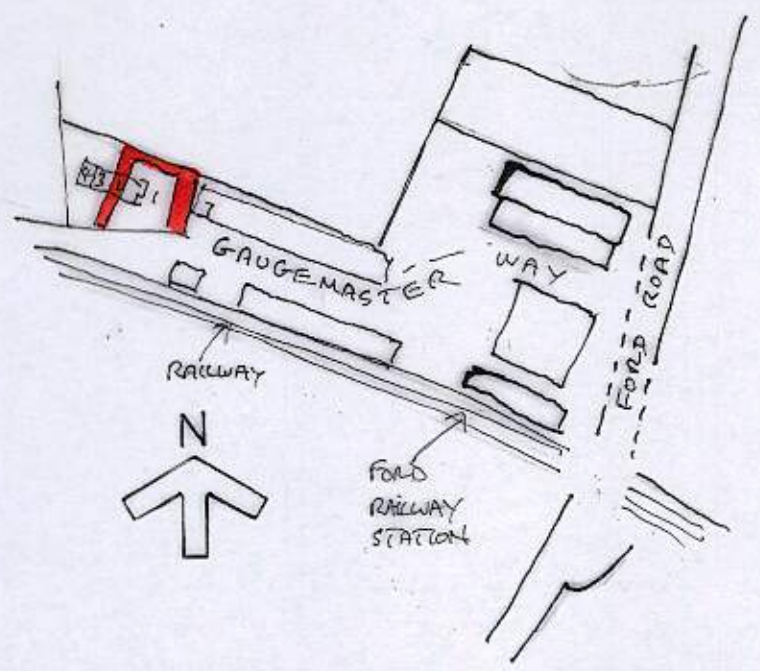


LOCATION PLAN 1:2500

20 0 20 40 60 80 100
METRES 1:2500 ON A3 SHEET
1 0 1 2 3 4 5 6
METRES 1:100 ON A3 SHEET

7 GAUGEMASTER WAY

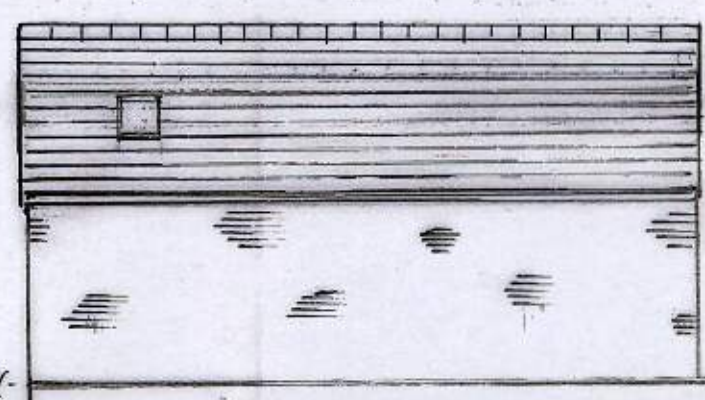


PROPOSED WEST VIEW 1:100

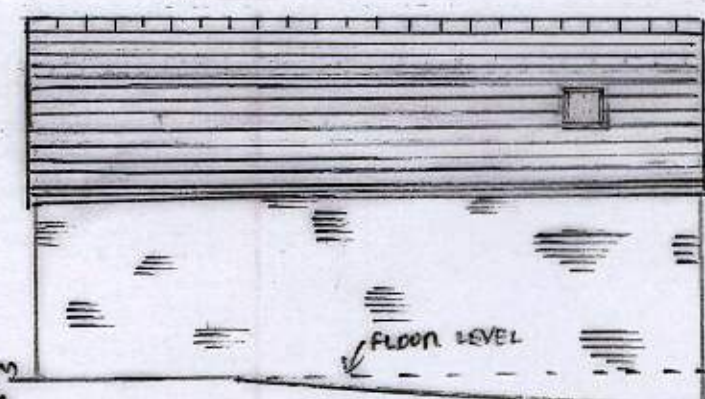


PROPOSED EAST VIEW 1:100


BLOCK PLAN & PROPOSED FLOOR PLAN 1:100

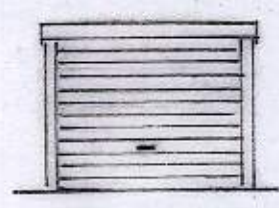


EXISTING SOUTH VIEW 1:100

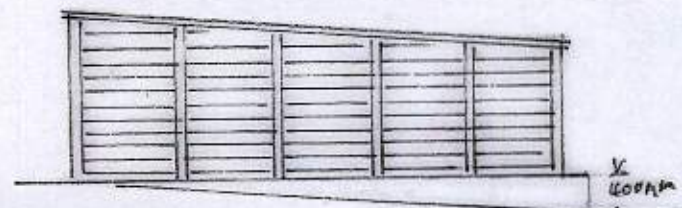


EXISTING EAST VIEW 1:100

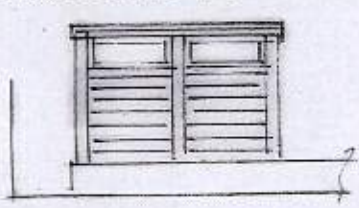


EXISTING NORTH VIEW 1:100

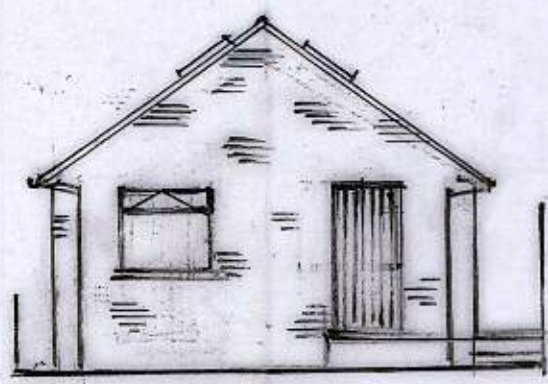

PROPOSED NORTH VIEW 1:100

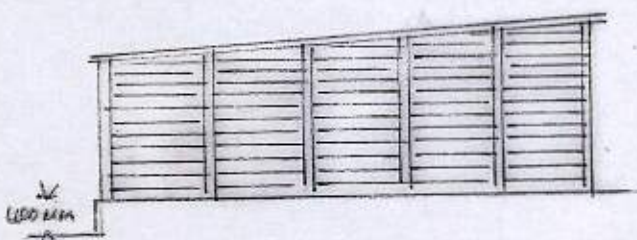

EXISTING WEST VIEW 1:100

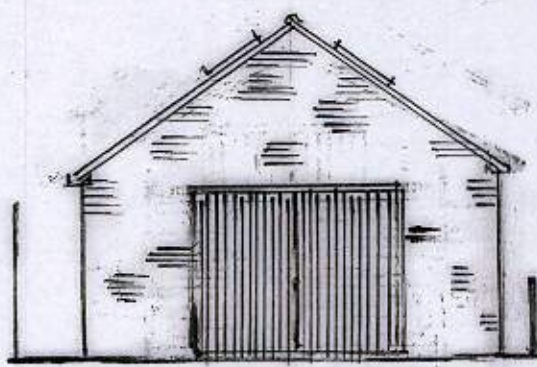

PROPOSED SOUTH VIEW 1:100

2 OLD STATION COTTAGES
FORD ROAD
FORD
ARUNDEL
WEST SUSSEX BN18 0BH

PROPOSED REPLACEMENT
PRIVATE GARAGE

FOR MR P.D.MARTYN

PETER D. KING F.R.I.C.S.
CHARTERED SURVEYOR

41a BEACH ROAD
LITTLEHAMPTON
WEST SUSSEX BN17 5JA

01903 770846

DATE: 15.04.2012 DRG. NO. 01

18.05.2012
26.07.2012 08/09/2012 30/12/2012

DRAWING PREPARED FOR PLANNING APPLICATION ONLY

© PETER D. KING