



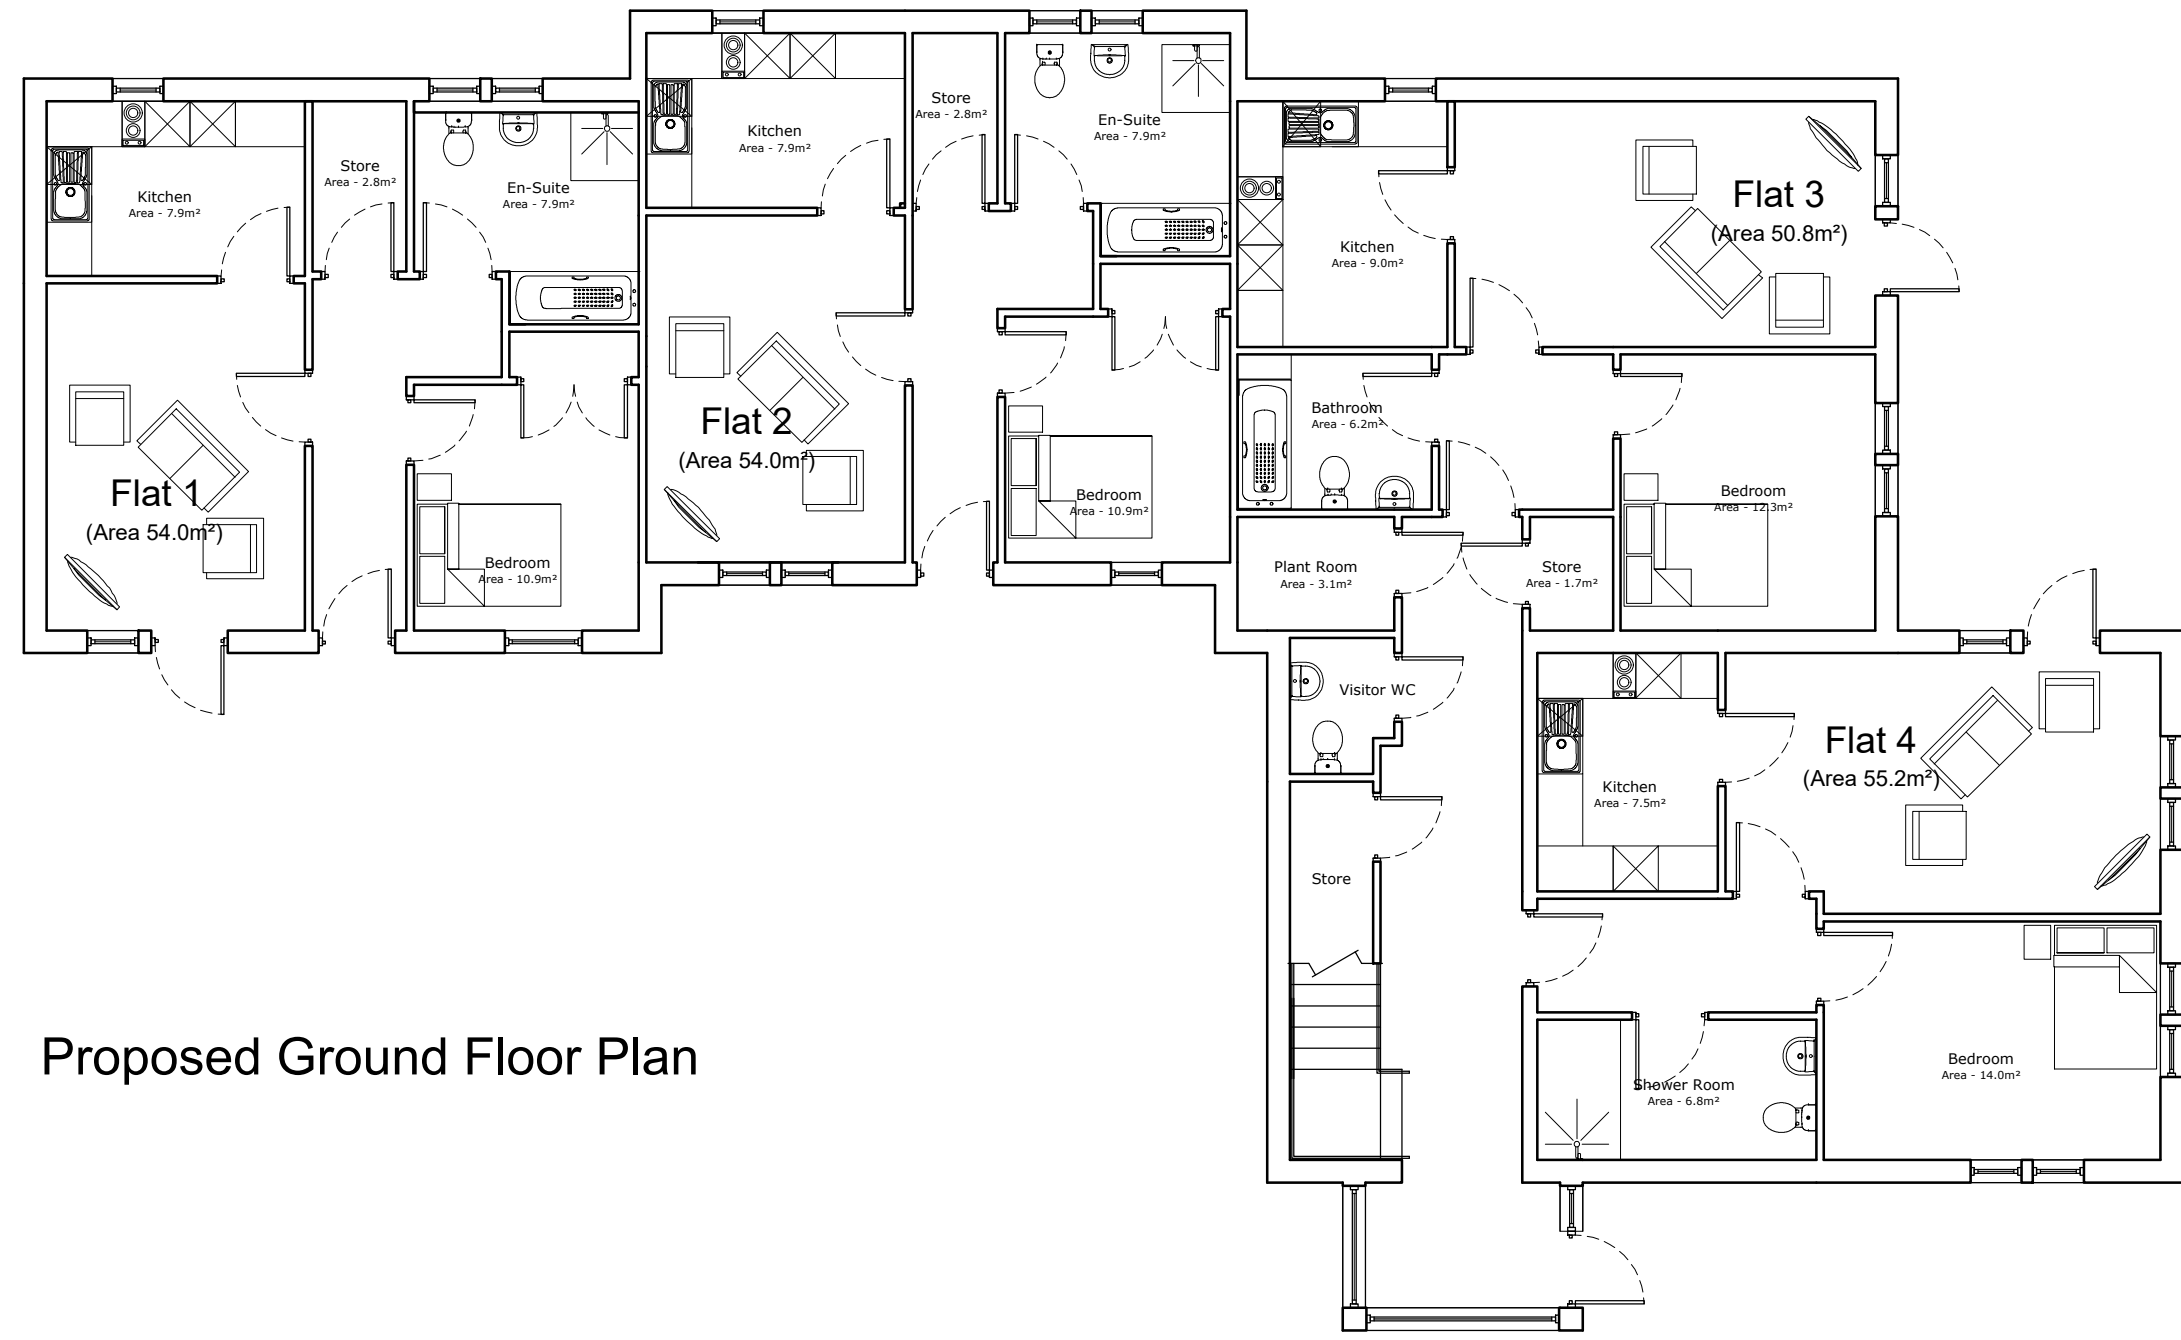


Proposed Ground Floor Plan

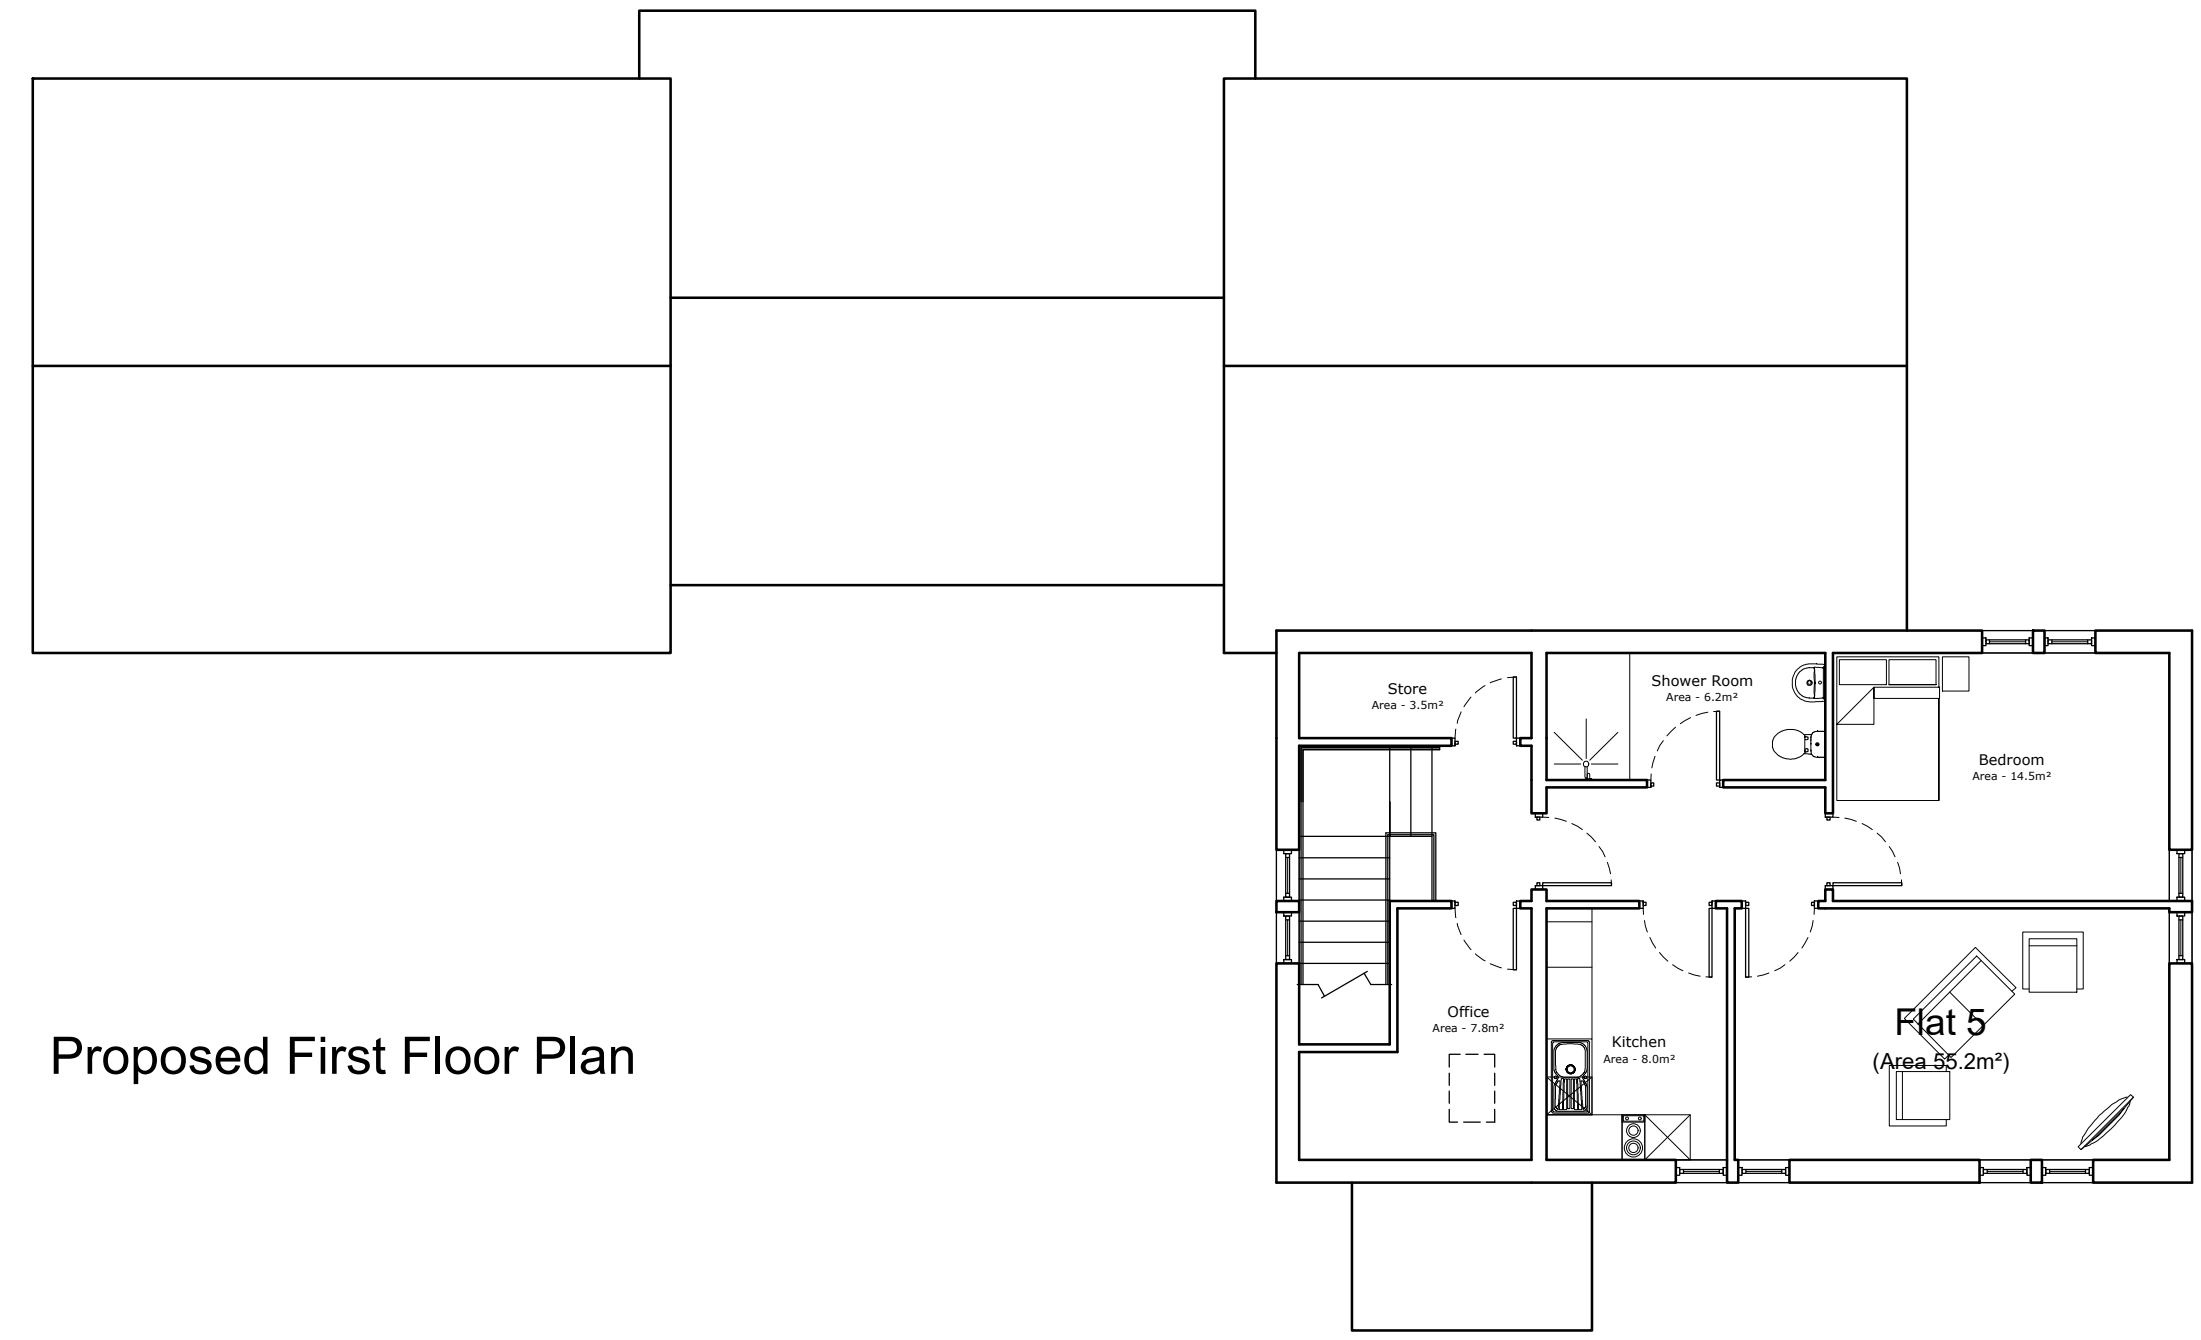

Proposed First Floor Plan



Proposed North Elevation

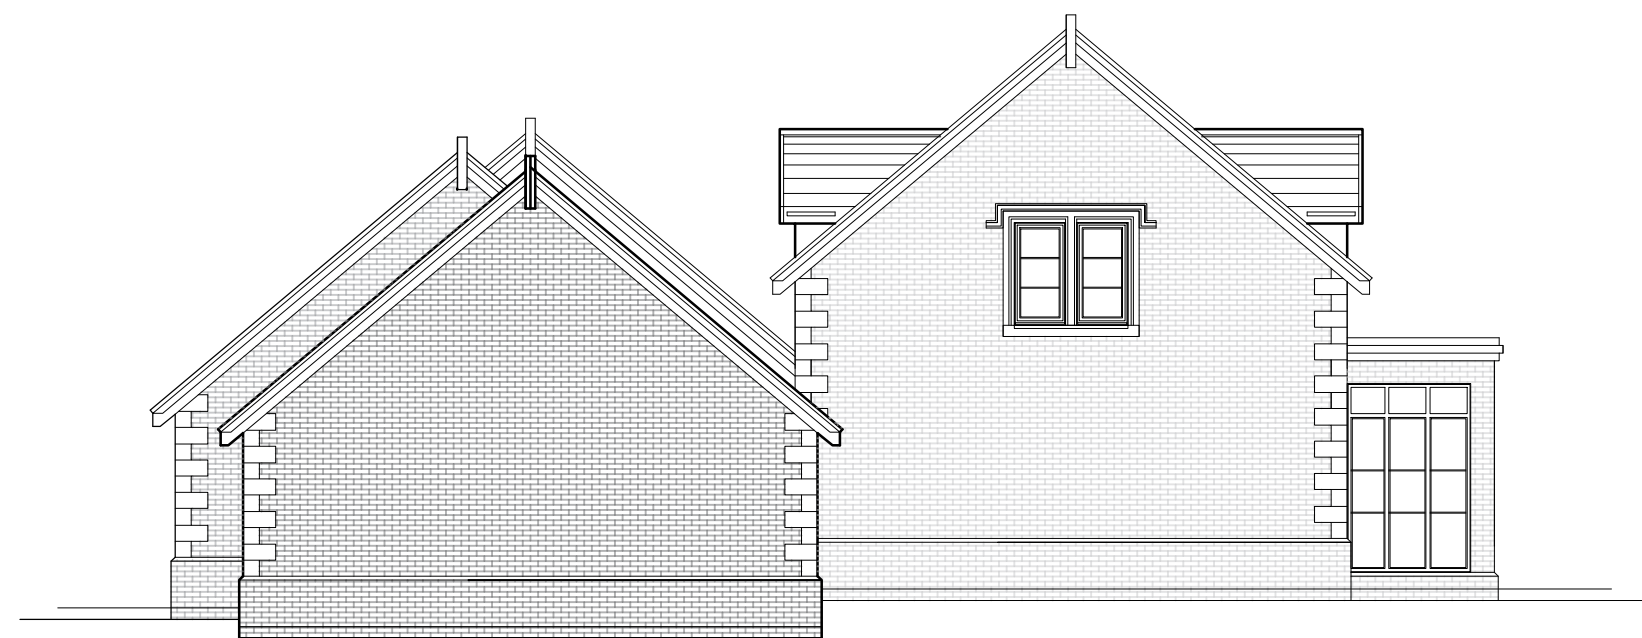

Proposed East Elevation



Proposed West Elevation



Proposed South Elevation

Walls:

Brickwork - Red Brick

White Painted Art stone Details

Roof - Plain Tile - Red Brown

Windows - White Timber Side Hung Windows set in a 100mm reveal

Doors - White Timber Double Glazed Units set in a 100mm reveal

Fascia's and soffits - White Painted Timber

Gutters and downpipes - Black deep flow roof gutters and downpipes or concealed gutters

H	11/02/19	Layout has been revised to move bedrooms from the railway line	JB	JB
G	24/04/18	Drawing title has been amended and the door repositioned	JB	JB
F	23/04/18	Material notes have been added	JB	JB
E	29/03/18	Layouts have been revised to accommodate the clients comments	JB	JB
D	05/09/17	Layouts have been revised to accommodate the clients comments	JB	JB
C	24/08/17	Layouts have been revised to accommodate the clients comments	JB	JB
B	11/08/17	Layouts have been revised to accommodate the clients comments	JB	JB
A	19/07/17	Flat notes have been adjusted	JB	JB
-	15/02/17	Original Drawing	JB	JB
Rev	Date	Revision Description	Drawn By	Approved By



Client Consensus Caring Homes Group		
Project Information Proposed 5 Apartments, Waterbury House, Ford Road Arundel		
Drawing Title Proposed Plans and Elevations		
A1 Scale 1:100	A3 Scale 1:200	
Job Number H.17.37	Drawing Number (00) 1	Revision H
Drawing Issue PLANNING		