



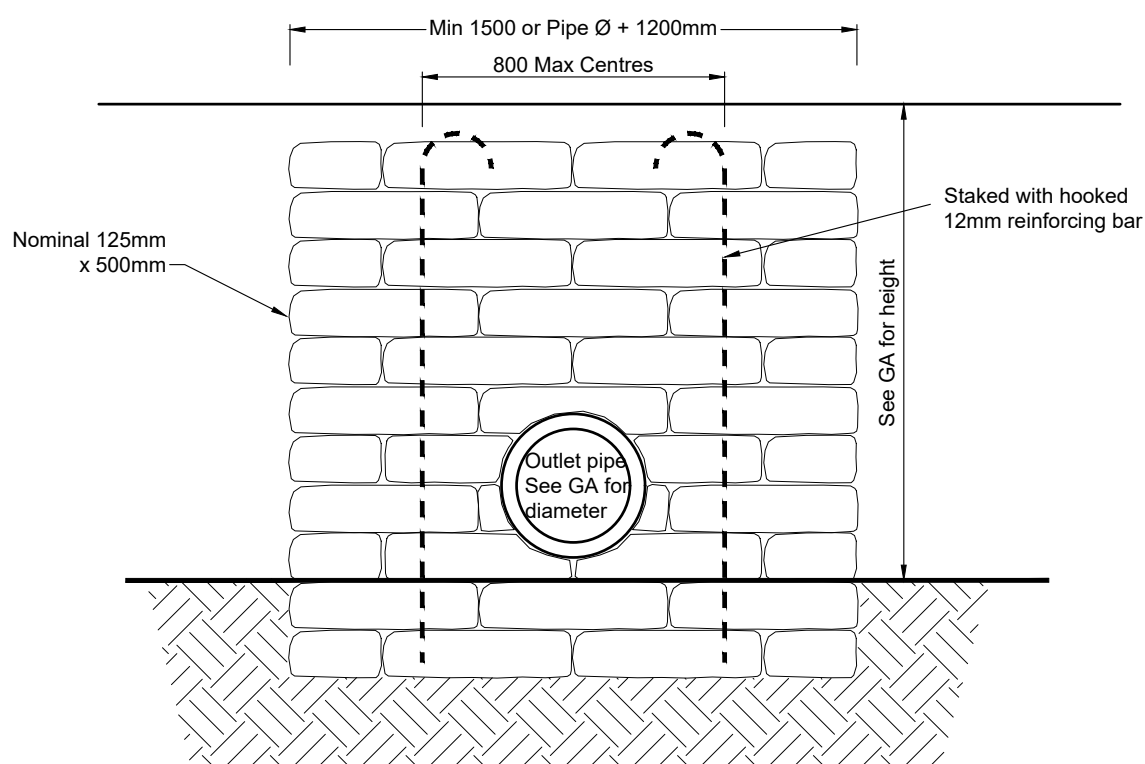


ELEVATION OF HEADWALL
OUTFALL TO SIDE OF SWALE / POND
(Scale 1:20)

- Notes
1. Bags shall be Hessian or Canvas and shall be of a size to provide a wall thickness of 500mm
 2. Concrete bagwork shall be to Clause 519 and be three quarterfilled with 25mm slump ST4 concrete immediately prior to placing with the end sews
 3. The bags shall be placed in a modified Flemish bond so as to 'break joint' with the mouths away from the surface and be tamped into position to form a rectangular block.
 4. Extent of outlet protection to be the greater of 1500mm or pipe diameter + 1200mm spanning the outlet pipe.
 5. All exposed pipework to be certified UV stable

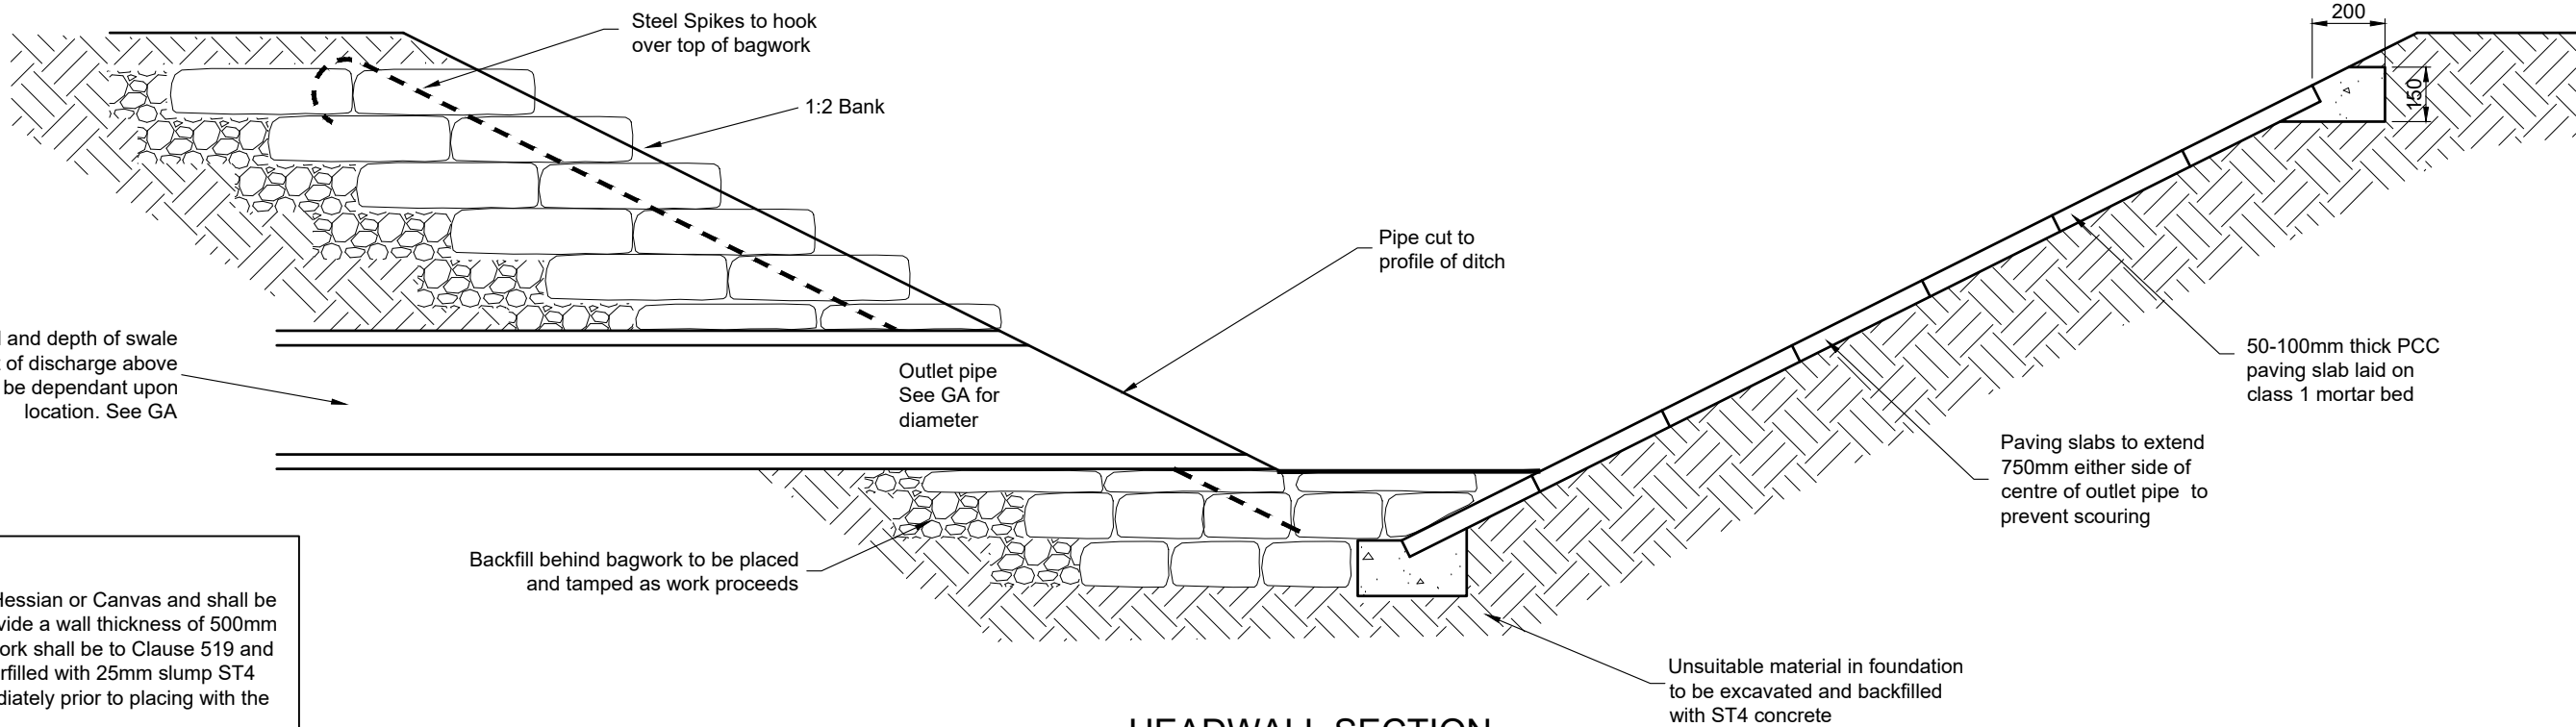


HEADWALL SECTION
OUTFALL TO SIDE OF EXISTING DITCH
(Scale 1:20)

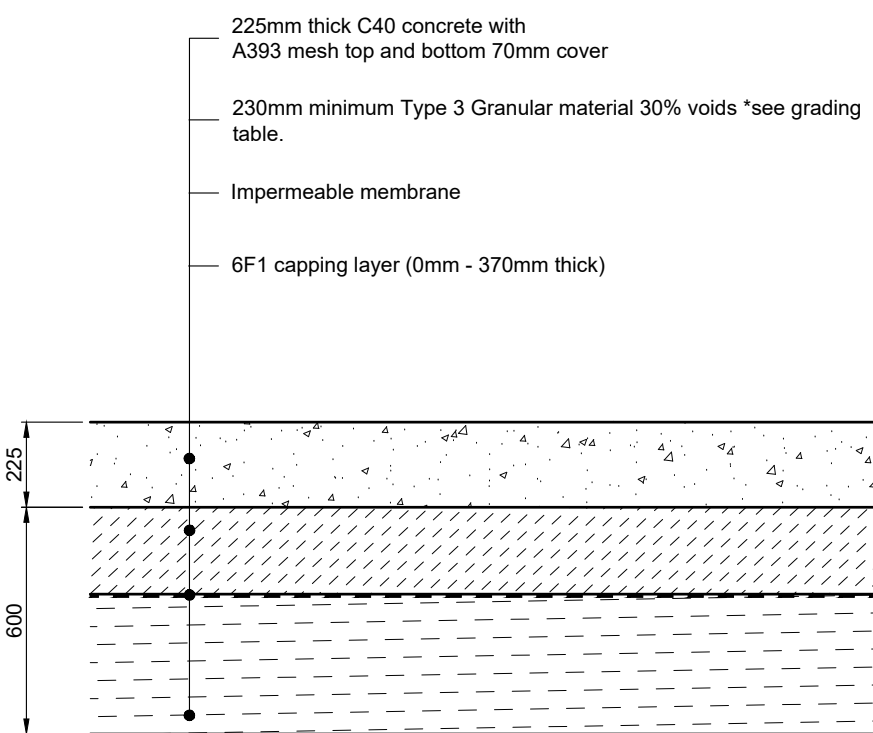


CONCRETE YARD
CONSTRUCTION
(Scale 1:20)

Grading of Sub-base stone	
SEIVE SIZE	% PASSING
100mm	100
75mm	80-100
60mm	60-80
40mm	15-30
20mm	0-5


NOTES
Supplied by WTB Geotextiles or UGS
To be installed in accordance with the
manufacturers instructions
www.geotechnics-uk.com
Tel: 0845 600 5505
Email: geotechnics@wtbgroup.com

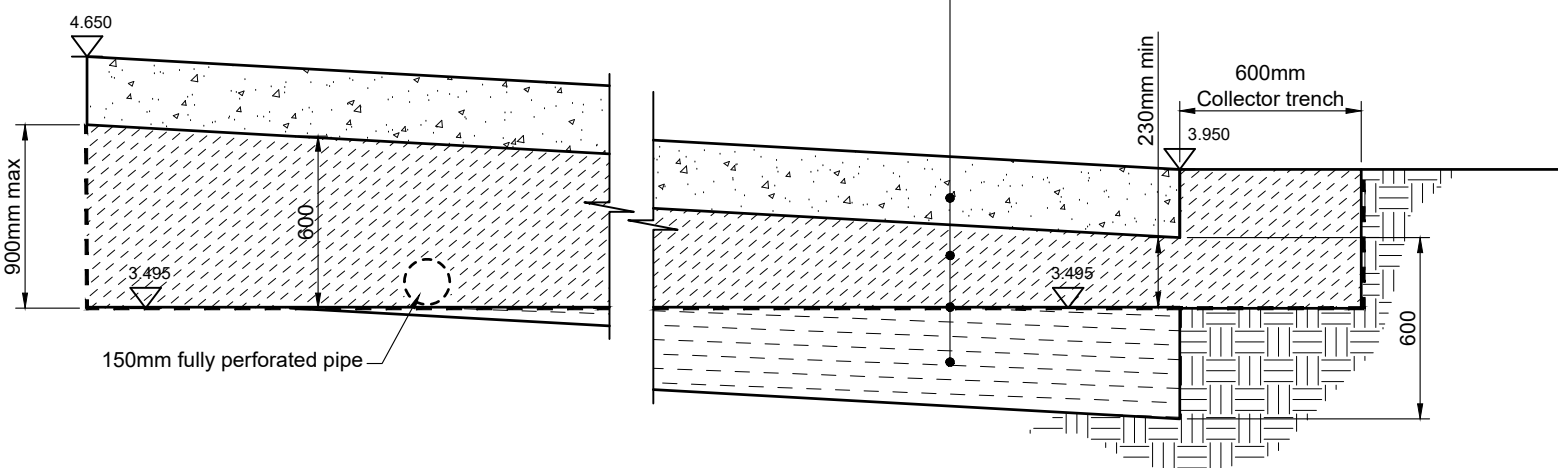

CONCRETE YARD SECTION
(Scale 1:20)


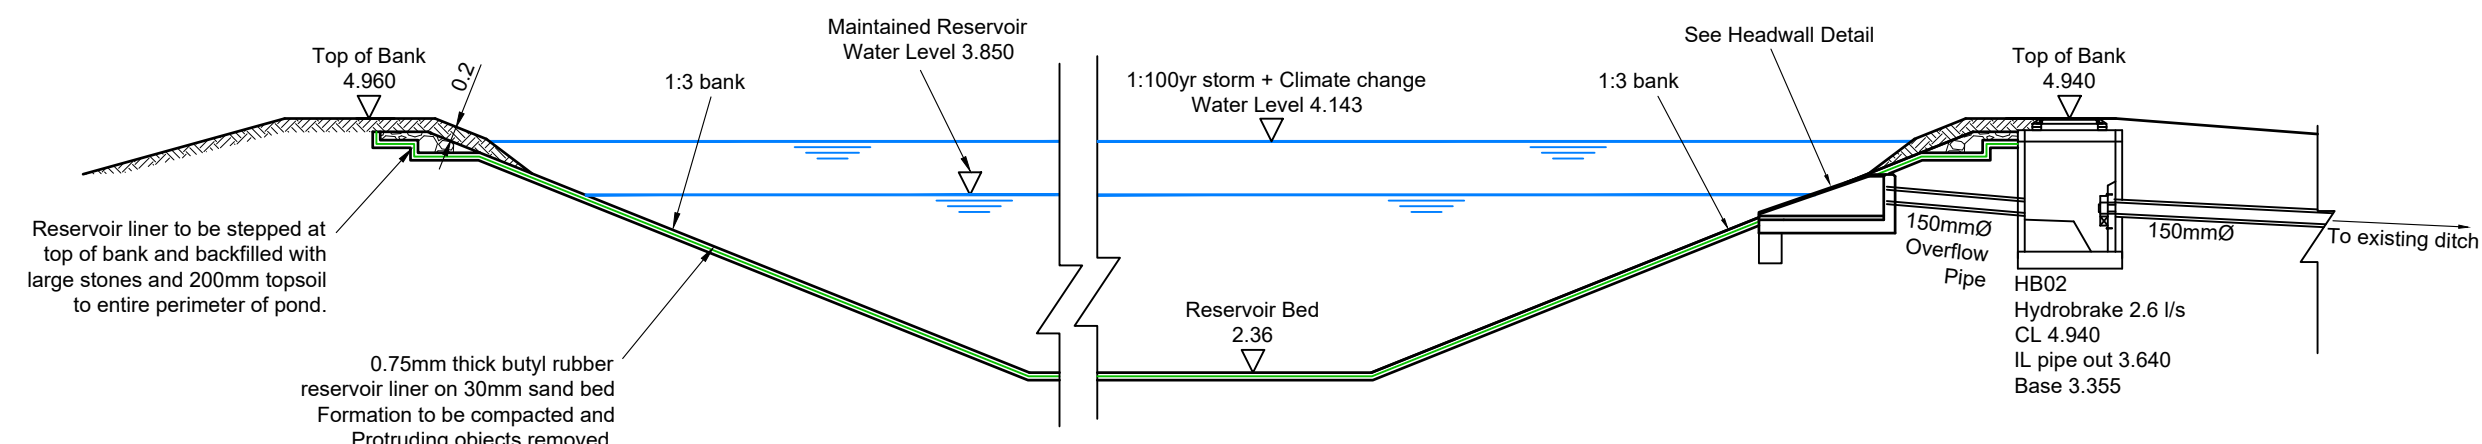


RESERVOIR SECTION
(Scale 1:100)

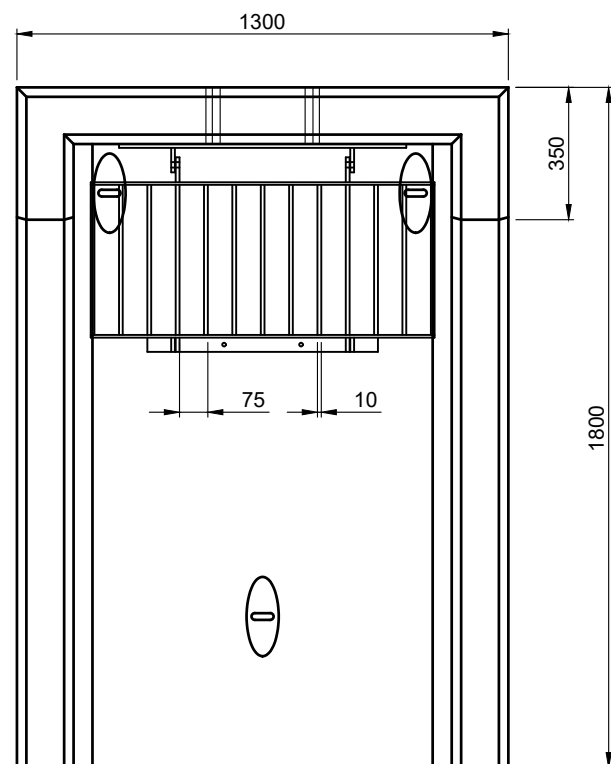


POND OUTLET HEADWALL
ALTHON HEADWALL RSFA12A
(Scale 1:20)

Note: Isometric drawing is for
reference only, details may not
accurately represent actual design -
please see detailed views for
technical information

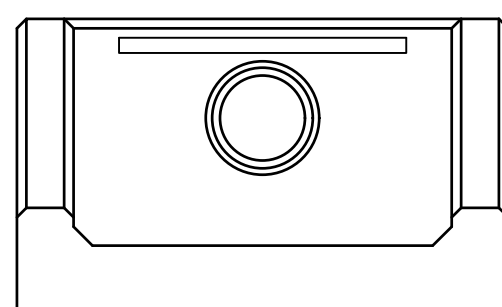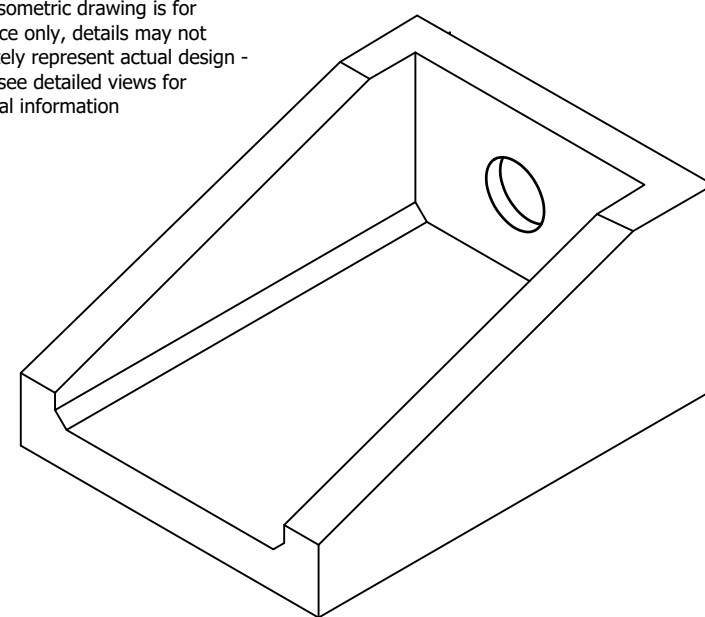

Grating manufactured from 40 x 10 flat. Unit fully
welded then hot dip galvanised.

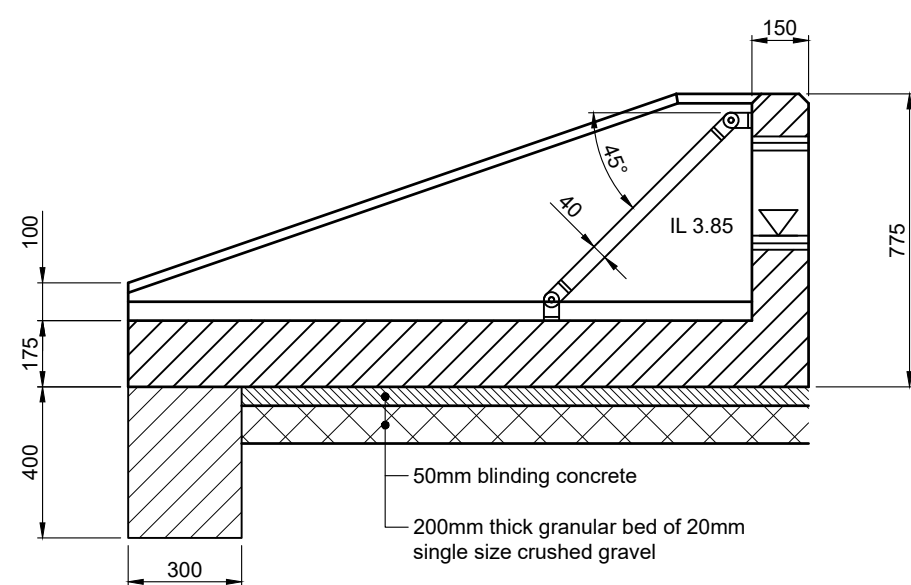

10 0 10 20 30 40mm

GENERAL NOTES:

1. All dimensions to be checked on site. All details and dimensions relating to sub-Contractors work must be checked and agreed between the sub-Contractor or supplier and the general Contractor.
2. This drawing is to be read in conjunction with all relevant Architect's and Engineer's drawings and specification.
3. The main Contractor is responsible for ensuring the stability of the structure whilst the works are in progress.
4. Any information given regarding existing underground services is given in good faith after consultation with the relevant authority. No liability is accepted by the Consultant and the main Contractor is responsible for obtaining and checking all information and taking due care and attention whilst undertaking the works.

DRAINAGE NOTES:

1. All adoptable pipes, bends and junctions shall be vitrified clay in accordance with the current version of BS EN 295-1, with flexible joints and kitemark certified.
2. All Adoptable sewers shall be in strict accordance with the SSG Appendix C - Design and Construction Guidance. Unless otherwise stated adoptable sewers shall be 150mm diameter and shall be laid in a class S bedding. Where the depth to soffit is less than 1.2m under a public highway or 0.5m elsewhere the pipe shall be laid with a class Z bedding.
3. All private building drainage shall be constructed in strict in accordance with the current version of BS EN 752:2017. Unless otherwise specified building drainage shall be 100mm diameter and shall be laid at a minimum gradient of 1 in 40 for foul drains and 1 in 80 for surface water drains. All building drains shall be laid in class B bedding unless otherwise specified.
4. Where a pipe is within 1m of a foundation the trench shall be filled with class GEN 3 concrete up to the lowest level of the foundation. Where the trench is further than 1m from the foundation, the trench shall be filled with class GEN 3 concrete to a level below the lowest level for the foundation equal to the distance from the foundation less 150mm. In both cases the pipe shall be bedded and surrounded in 150mm thick class GEN 3 concrete.
5. Where pipes, external to the structures, have a depth to soffit from ground level of less than 450mm they shall have a class GEN 3 concrete encasement (150mm thick). In all other cases the pipes shall be bedded and surrounded with 100mm thick granular material.
6. In any circumstances where pipes are bedded and surrounded in concrete flexible joints should be provided. Compressible boards (fibroboard or polystyrene) shall be provided at a maximum of 8m centres (coinciding with pipe joints). The boards shall be pre-cut to pipe diameter and to a height and width equal to the concrete cross section. A board thickness of 18mm for pipes up to 450mm nominal diameter and 36mm for pipes over 450mm nominal diameter.
7. All svps shall have rodding access plates fitted at their bases (ground floor level).
8. Where existing pipes are to be abandoned they shall be dug out together with any abandoned manholes.
9. Any discrepancy between the drawing and site should be reported immediately to the Engineer.
10. All manhole and chamber sizes are given as a minimum to meet the SSG Appendix C-Design and Construction Guidance

A	17.03.22	AJD	Updated to suit Planning Condition 3	SRM
REV	DATE	INT	DESCRIPTION	CHK

Issue Status FOR APPROVAL



The Civil Engineering Practice
11 Tungsten Building
George Street
Fishergate
Sussex
BN41 1RA
01273 424424
reception@civil.co.uk
www.civil.co.uk

CLIENT		DPS Limited	
PROJECT		Wicks Farm - East, Ford Lane	
TITLE		Construction Details	
DRAWN		DATE	
A Davies		Feb 2022	
ENGINEER		PROJECT NO.	
S Magowan		23482	
CHECKED		REV	
SRM		502 A	
SCALE		As Shown @ A1	