




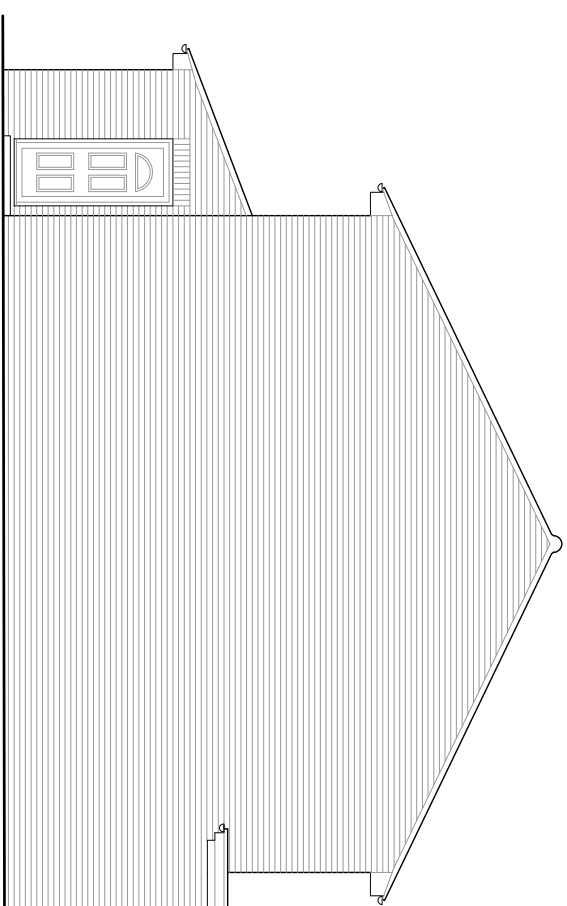

North East Elevation: Scale 1:100

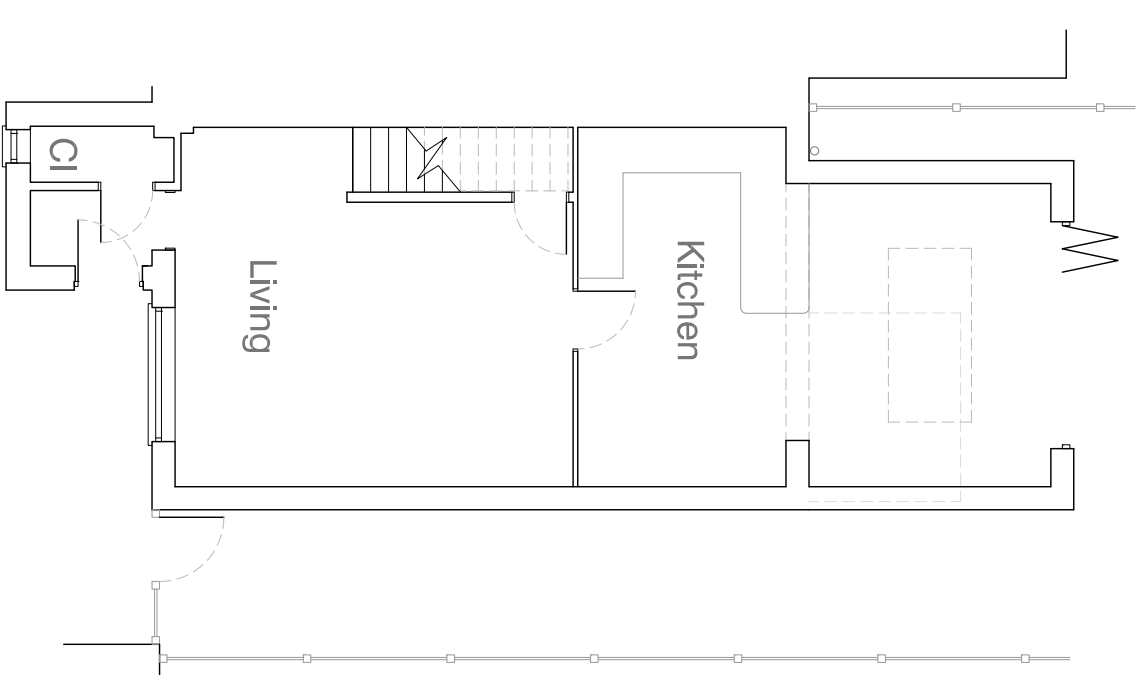


Ground Floor Plan: Scale 1:100

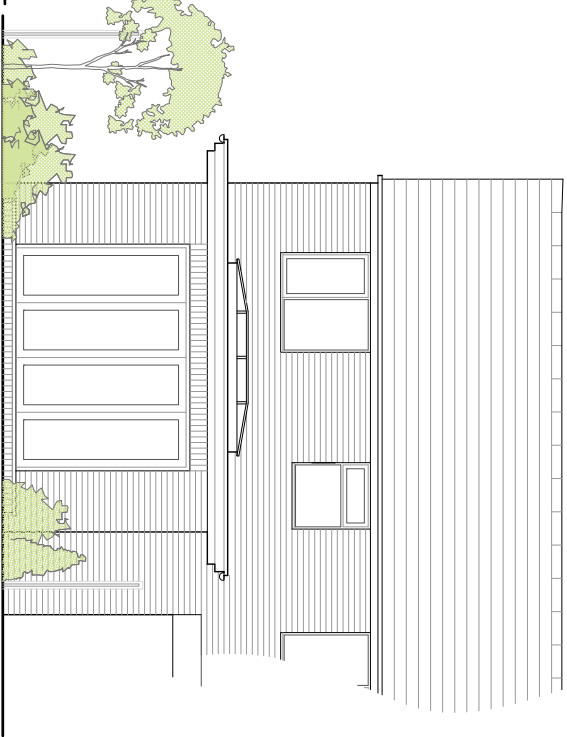


North West Elevation: Scale 1:100




South East Elevation: Scale 1:100

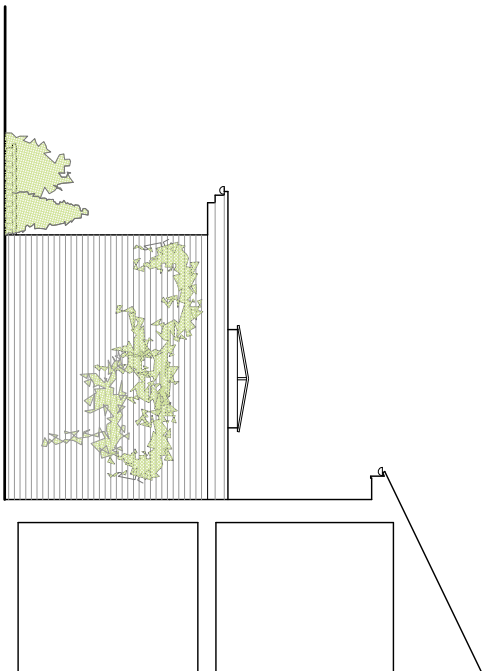

South West Sectional Elevation: Scale 1:100

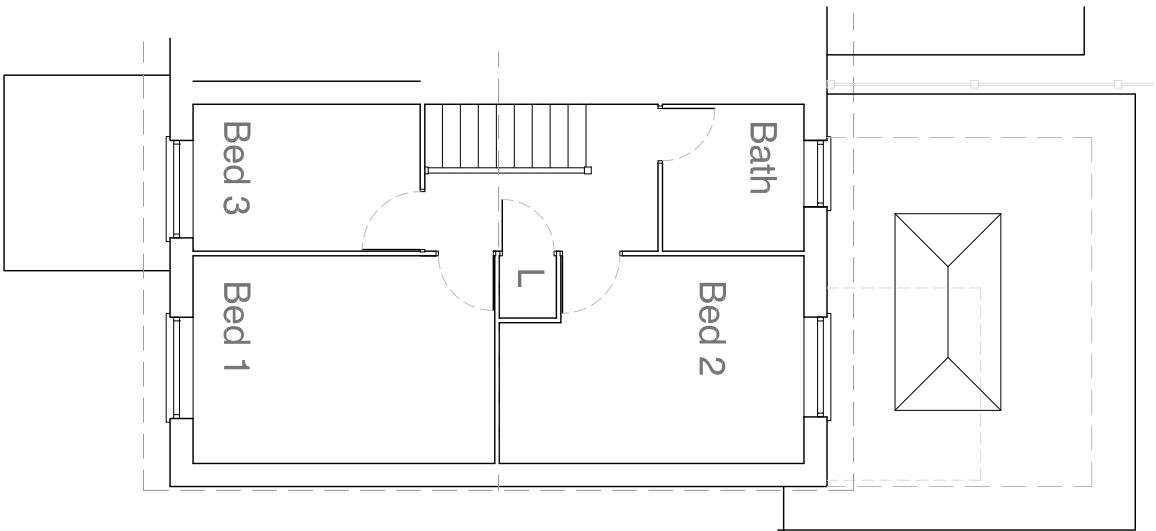

First Floor Plan: Scale 1:100
(Roof plan in broken line over)

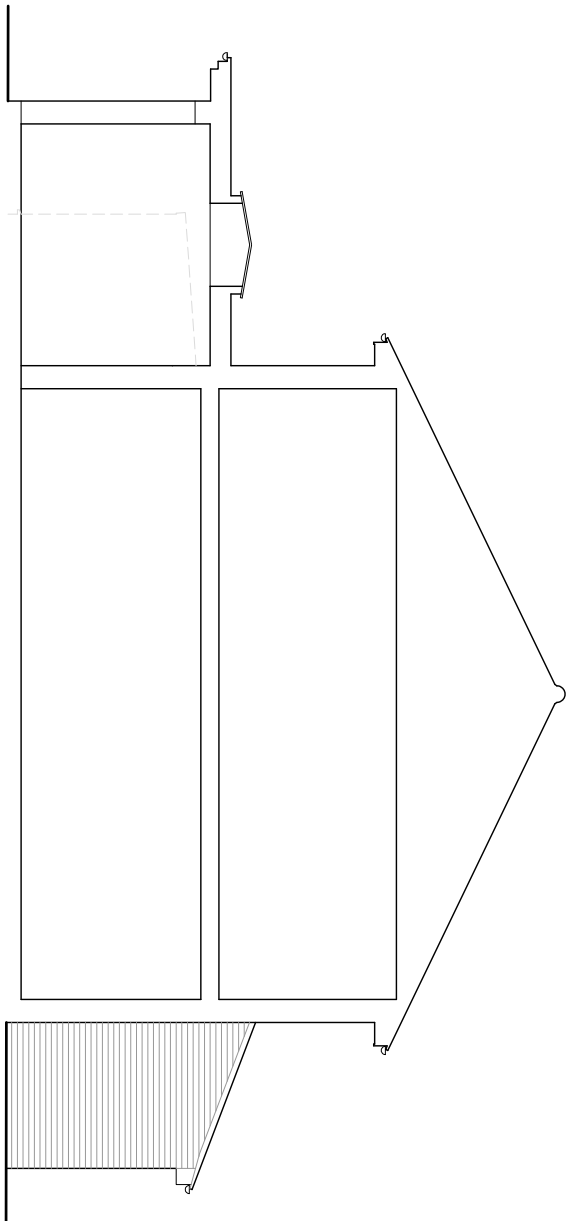

South West Sectional Elevation: Scale 1:100



notes

Permission is granted to scale from this drawing for the purpose of Local Authority Planning Approval only. In all other cases DO NOT scale from this drawing. Please contact this office for any additional information required.

Contractors, Sub-Contractors and Suppliers are to check all relevant dimensions, levels and details of the site and any existing buildings before commencing any site drawings or building work. Any discrepancies should be reported to this office.

This drawing must be read in conjunction with all related drawings and documents relevant to this project, including those prepared by appointed consultants, specialists and sub-contractors etc.

This drawing is the copyright of RDV a Design

revisions

1

RDV a Design

9 Oak End | Arundel | West Sussex
Tel: 01903 884013

project
85 Johnson Way
Ford
West Sussex

drawing
Floor Plans, Elevations and Section
As Proposed

scale		date	
1:100	@ A3	April 2018	
job no	drawing no	rev	
17117	02.02		