




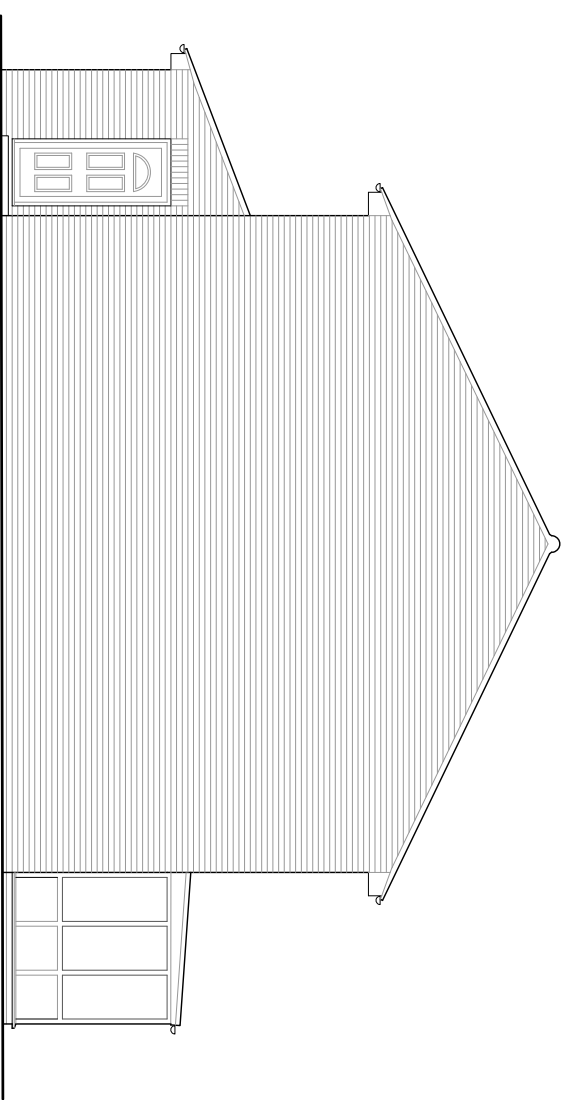


North East Elevation: Scale 1:100

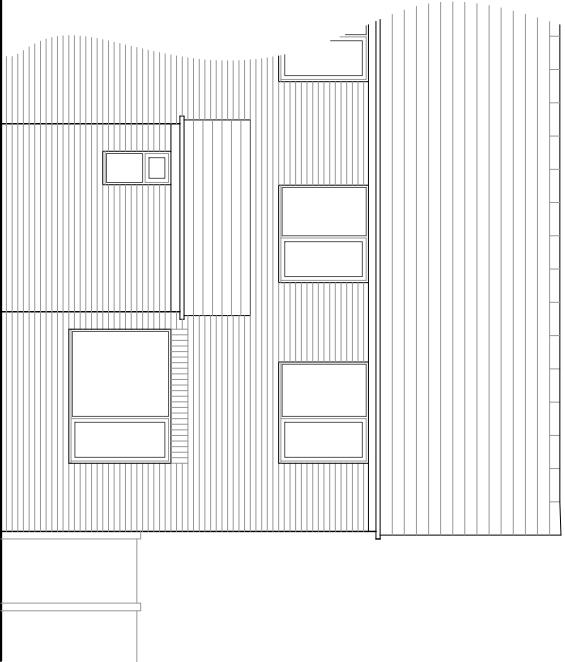

South East Elevation: Scale 1:100

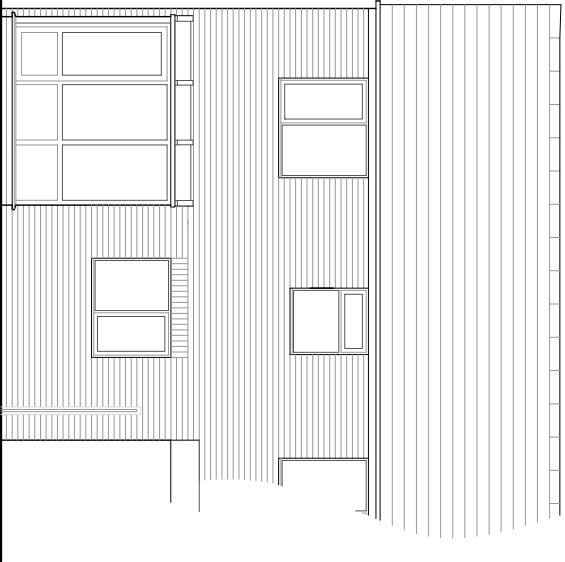


North West Elevation: Scale 1:100

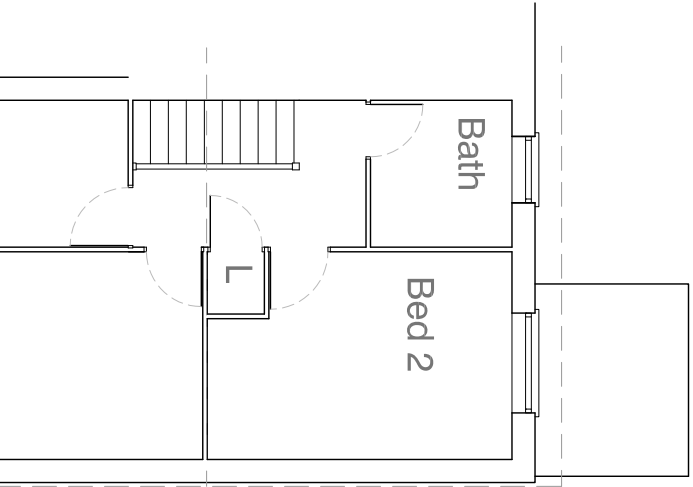


First Floor Plan: Scale 1:100


(Roof plan in broken line over)

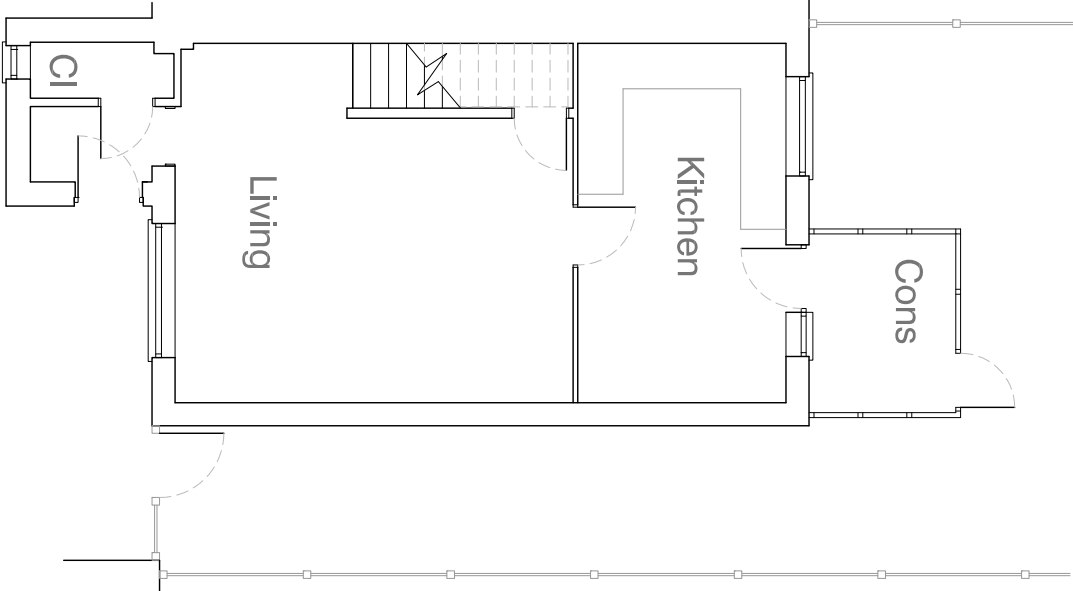

Ground Floor Plan: Scale 1:100

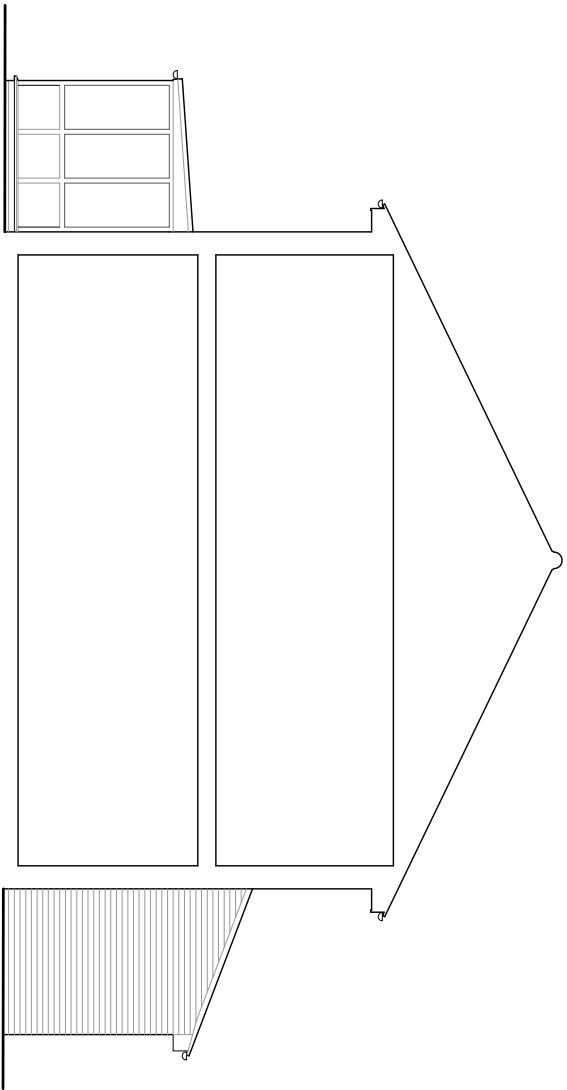

South West Sectional Elevation: Scale 1:100

 

Please Note:
There was no or limited access to some areas
This drawing was prepared from a measured survey and not a point cloud or laser
survey, therefore all dimensions should be verified on site prior to commencement of
fabrication and construction works.
Some variations, where not critical for the works proposed in connection with this project,
have been simplified.

notes

Permission is granted to scale from this drawing for the purpose of Local Authority
Planning Approval only. In all other cases DO NOT scale from this drawing. Please
contact this office for any additional information required.

Contractors, Sub-Contractors and Suppliers are to check all relevant dimensions, levels
and details of the site and any existing buildings before commencing any shop drawings
or building work. Any discrepancies should be reported to this office.

This drawing must be read in conjunction with all related drawings and documents
relevant to this project, including those prepared by appointed consultants, specialists and
sub-contractors etc.

This drawing is the copyright of RDV a Design

revisions

1.

RDV a Design

9 Oak End | Arundel | West Sussex
Tel: 01903 884013

project
85 Johnson Way
Ford
West Sussex

drawing
Floor Plans and Elevations
As Existing

scale		@ A3	date	
1:100			March 2018	
job no	drawing no	rev		
17117	00.02			