


H/1/11

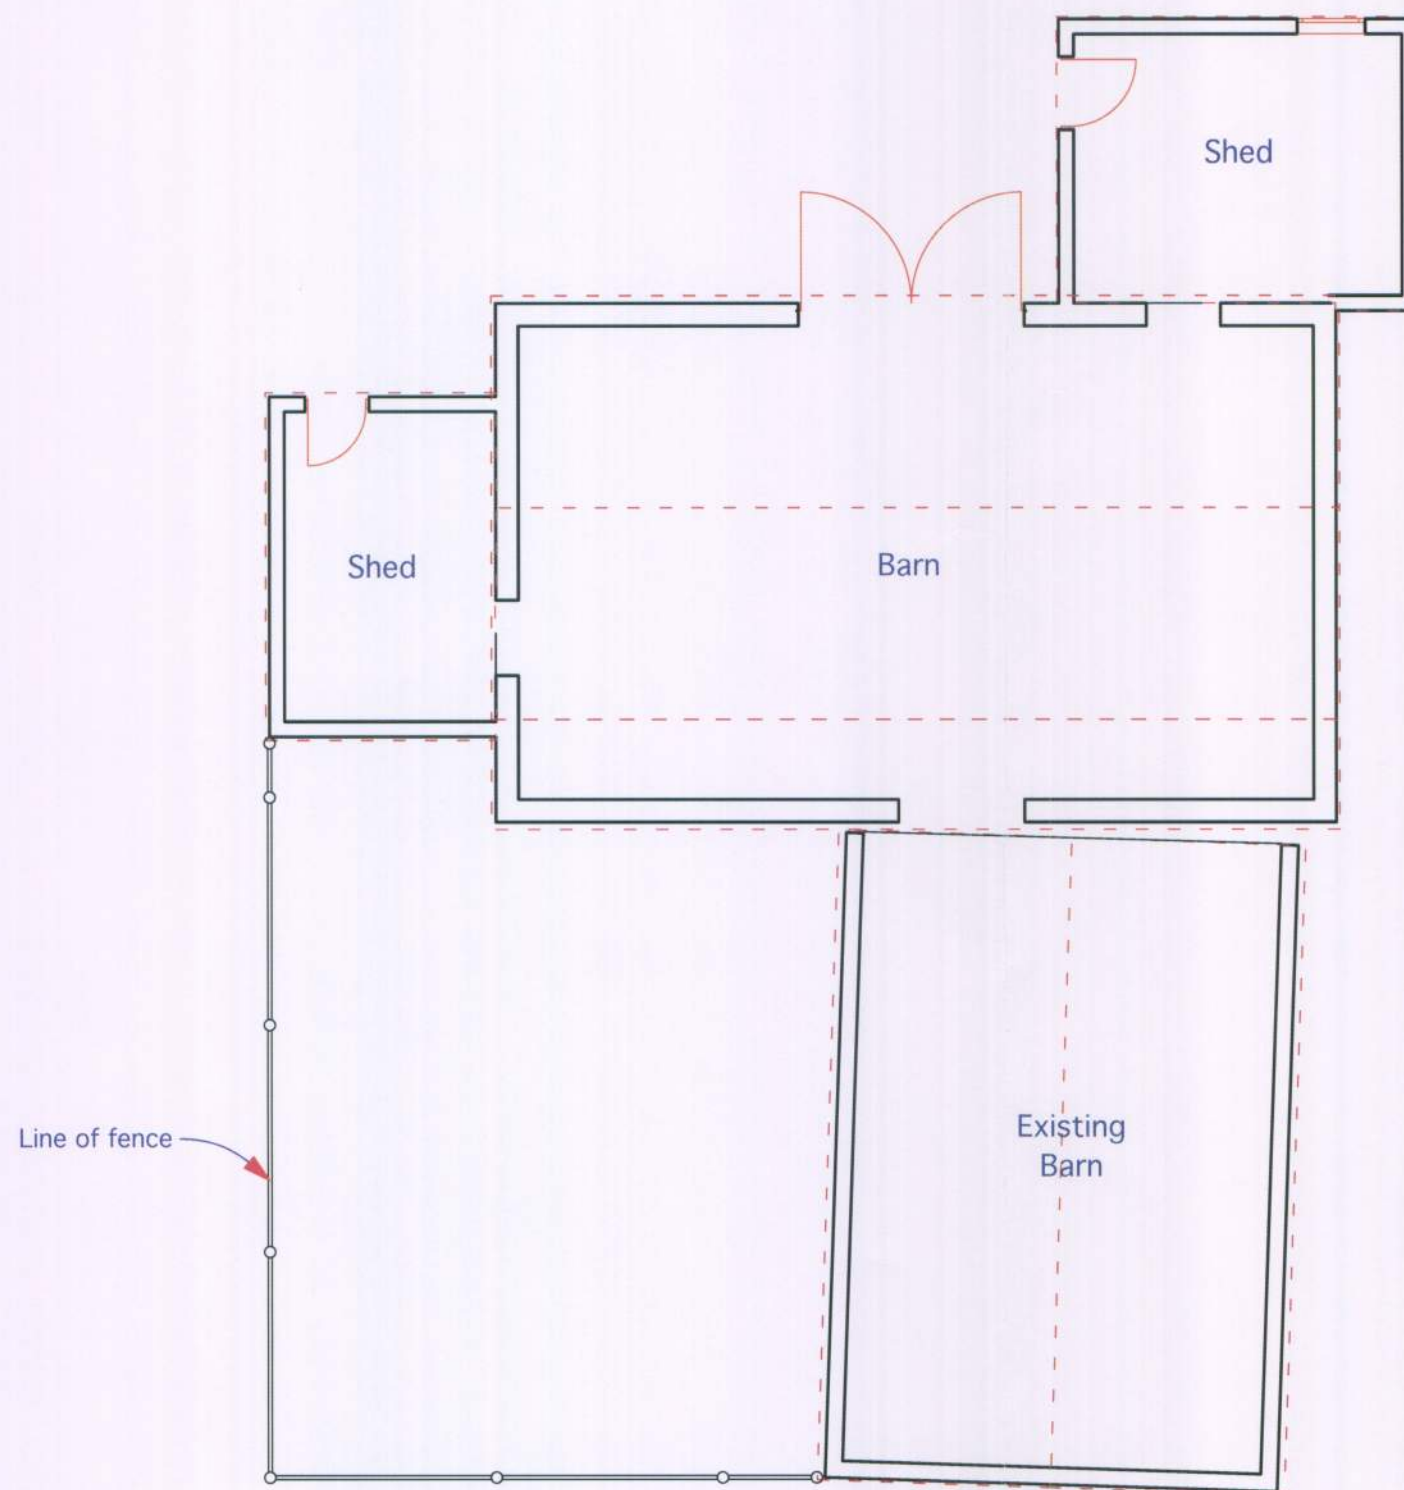

Chartered Surveyors

Norton Studio, School Lane
Arundel, West Sussex
BN18 9DR

tel: 01903 885444
fax: 01903 883111



email: mail@andrewfuller.co.uk
www.andrewfuller.co.uk

Property	South Lane Barn		
Client	Mr & Mrs Ayling		
Drawing Name	Floor Plan Existing		
Drawing Status	Planning		
Drawn by	DF	Date	Jan 11
Checked by		Date	
Drawing Scale	1:100 at A3		
Drawing No	Status	Revision	
10380/ 01			