


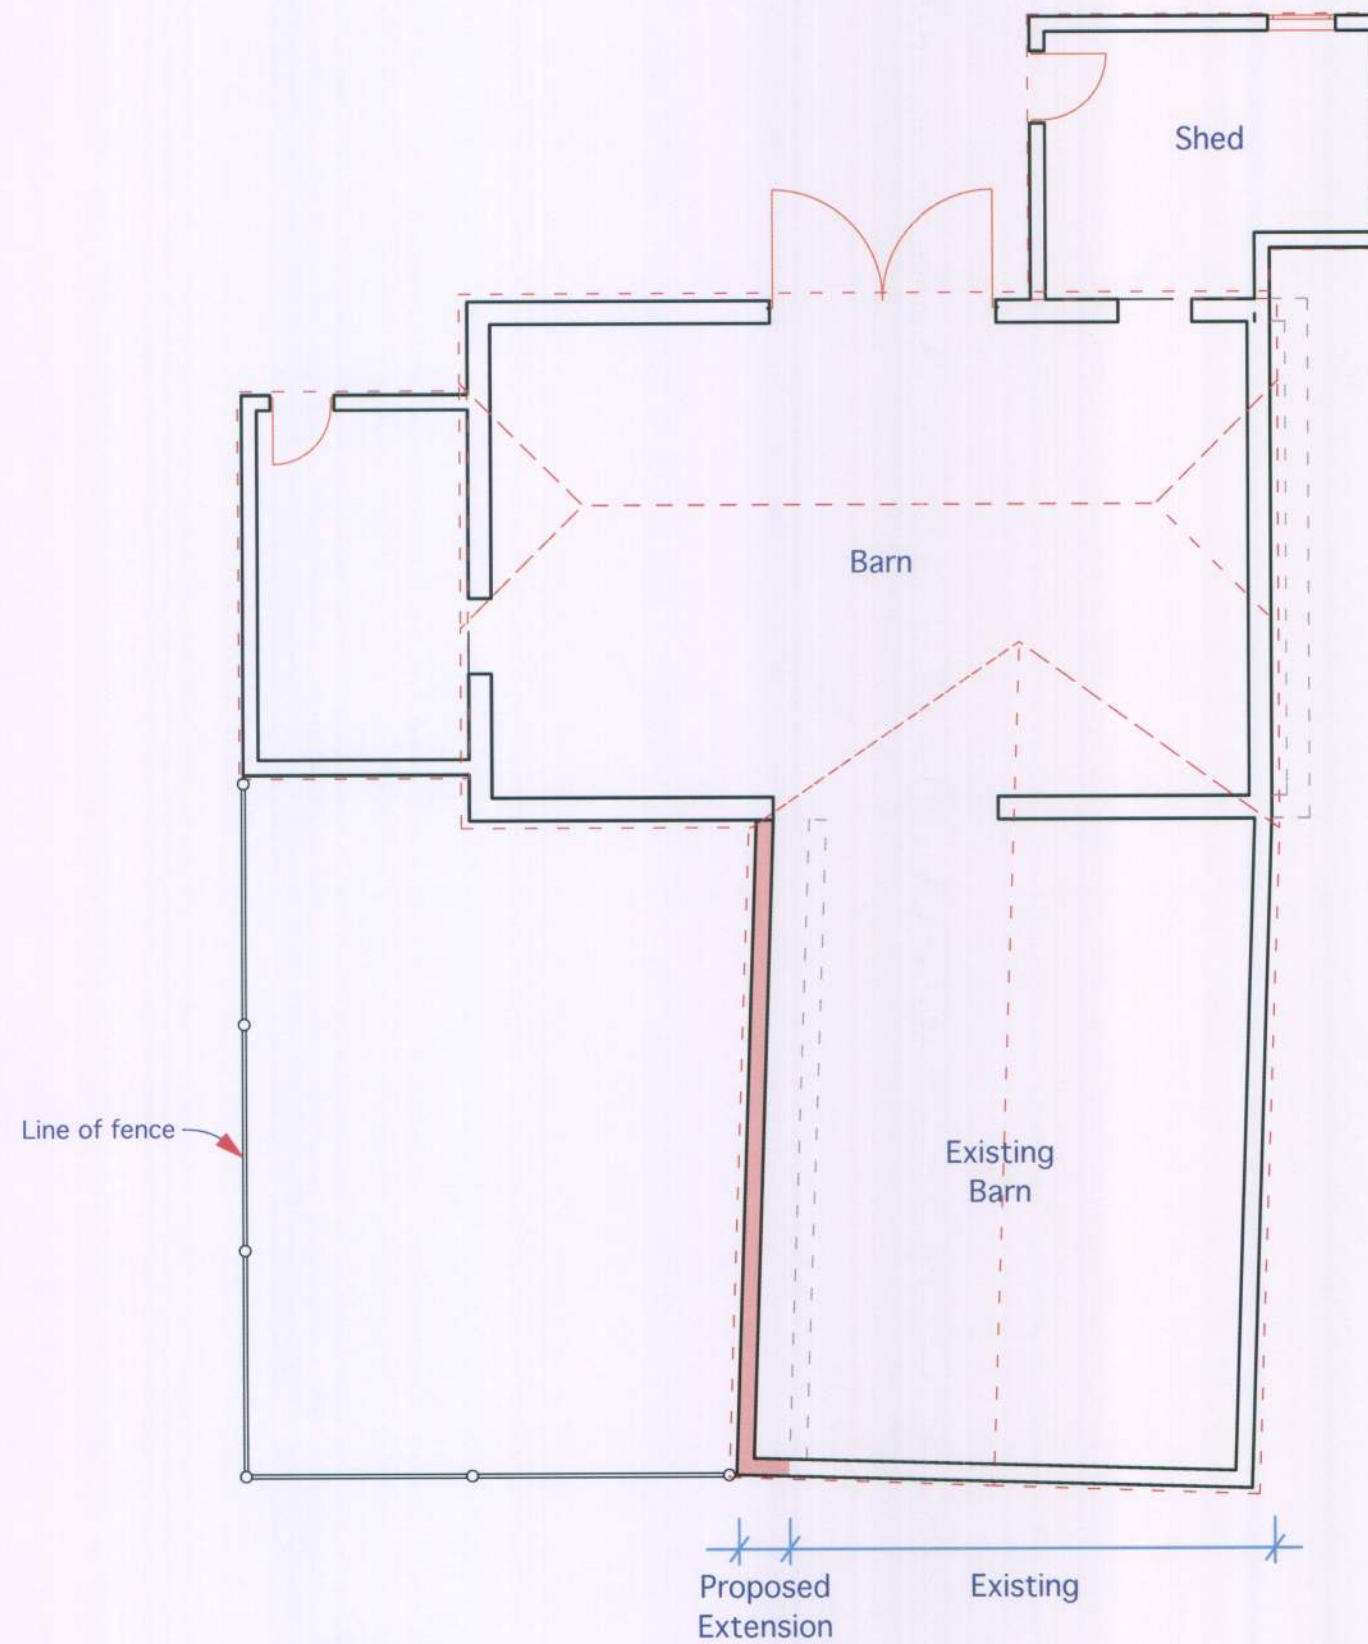

Chartered Surveyors

Norton Studio, School Lane
Arundel, West Sussex
BN18 9DR

tel: 01903 885444
fax: 01903 883111



email: mail@a-fuller.co.uk
www.andrewfuller.co.uk

Property	South Lane Barn	
Client	Mr & Mrs Ayling	
Drawing Name	Floor Plan Proposed	
Drawing Status	Planning	
Drawn by	DF	Date Jan 11
Checked by		Date
Drawing Scale	1:100 at A3	
Drawing No	Status	Revision
10380/ 03		

H/1/11/