




H/1/11.

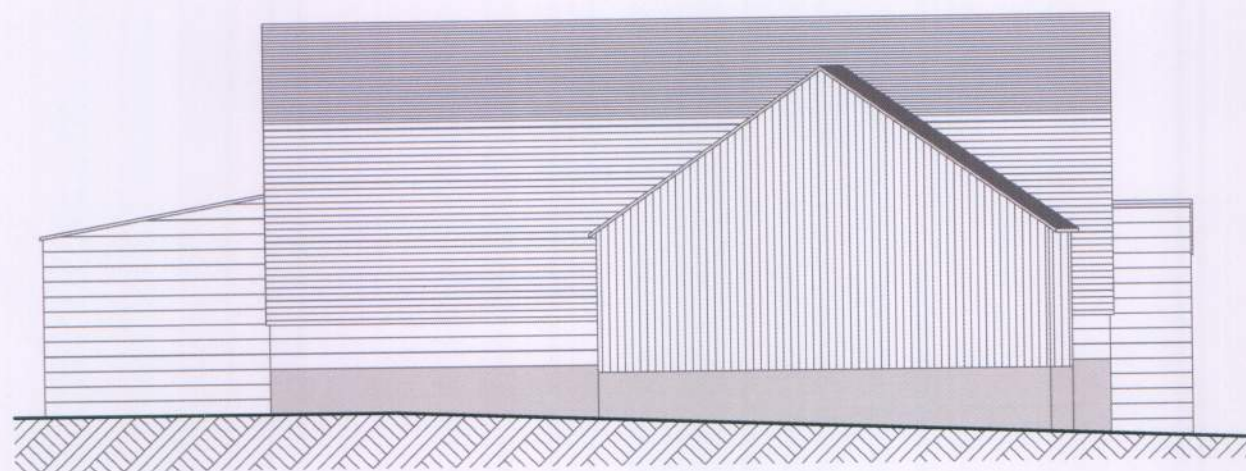

East Elevation

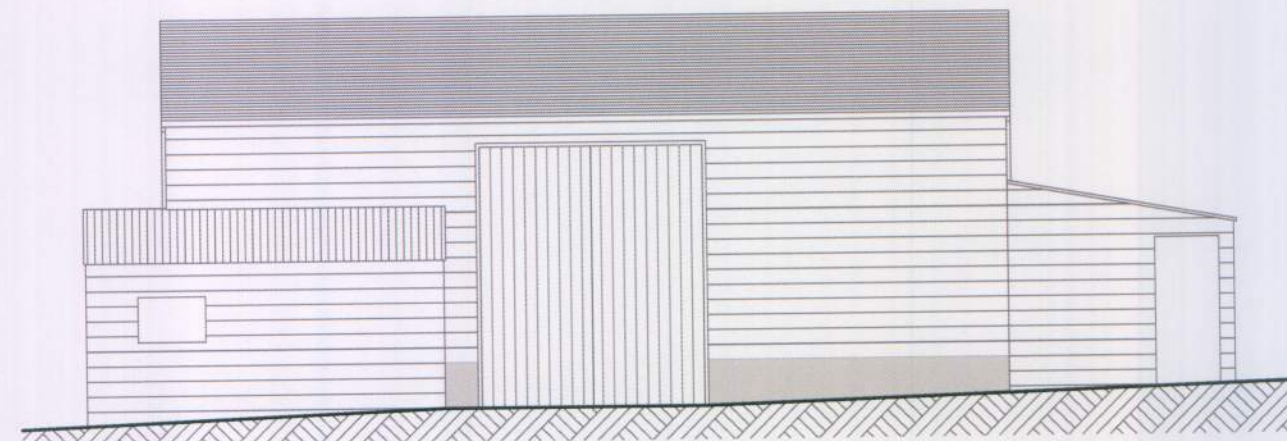

North Elevation

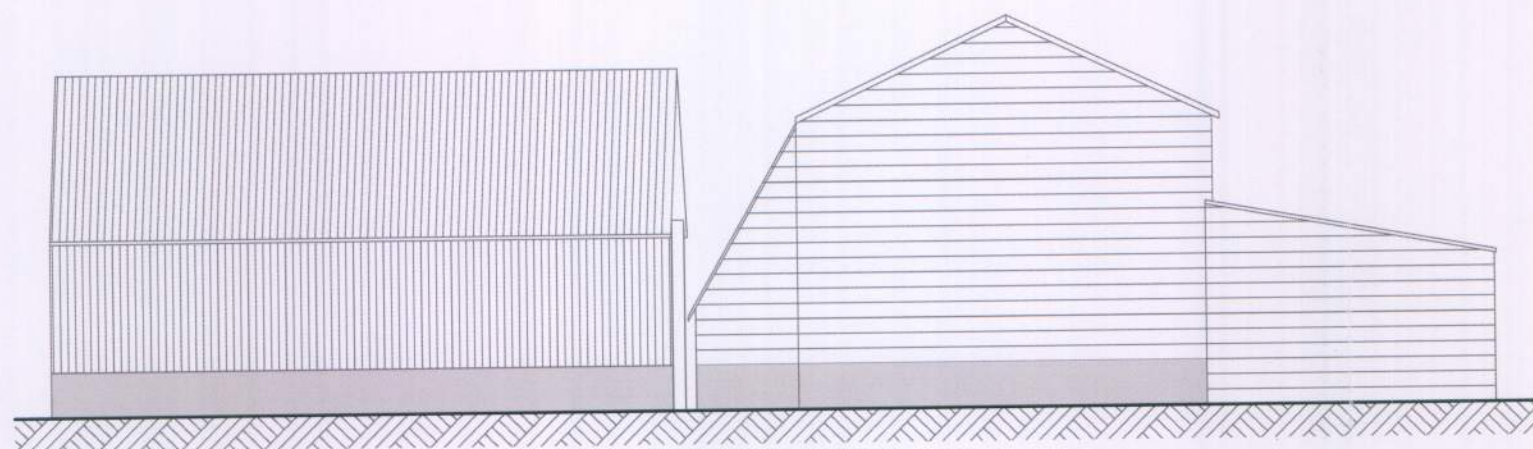

West Elevation



Chartered Surveyors

Norton Studio, School Lane
Arundel, West Sussex
BN18 9DR

tel: 01903 885444

fax: 01903 883111

email: mail@a-fuller.co.uk
www.andrewfuller.co.uk



Property

South Lane Barn

Client

Mr & Mrs Ayling

Drawing Name

Elevations Existing

Drawing Status

Planning

Drawn by DF

Date Jan 11

Checked by

Date

Drawing Scale

1:100 at A3

Drawing No

10380/ 02

Status

Revision