




H/1/11.

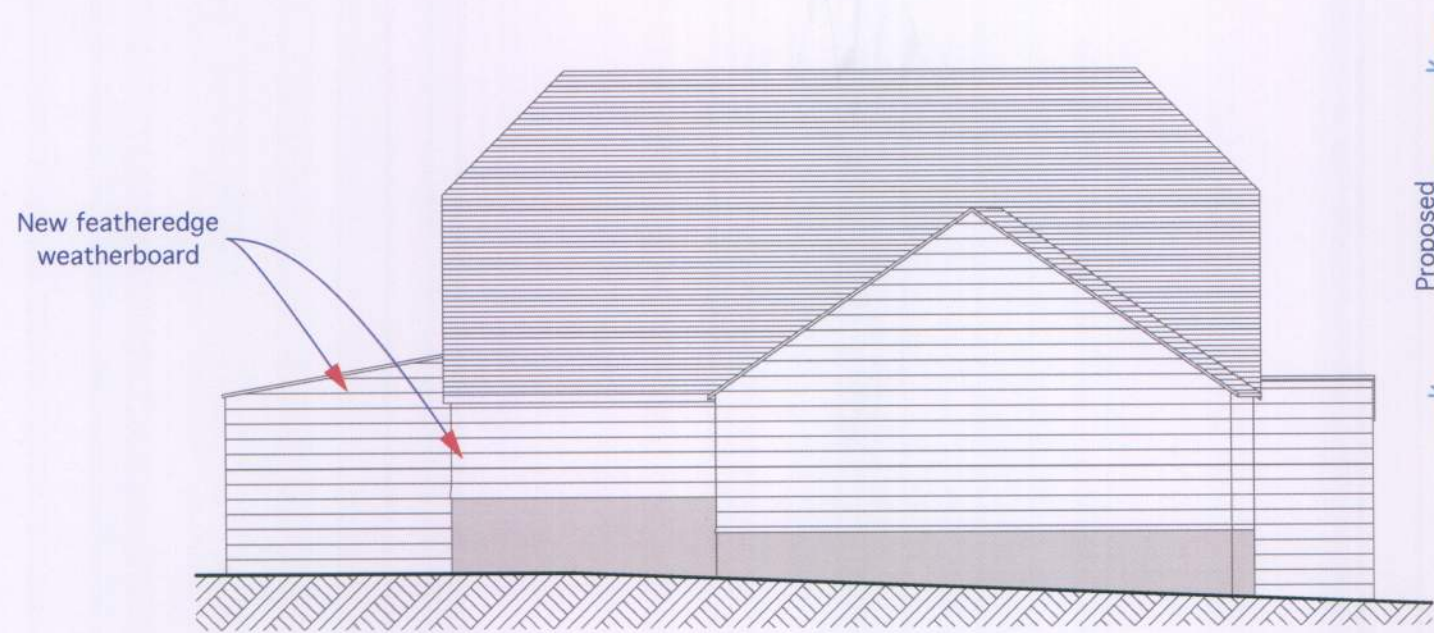


South Elevation

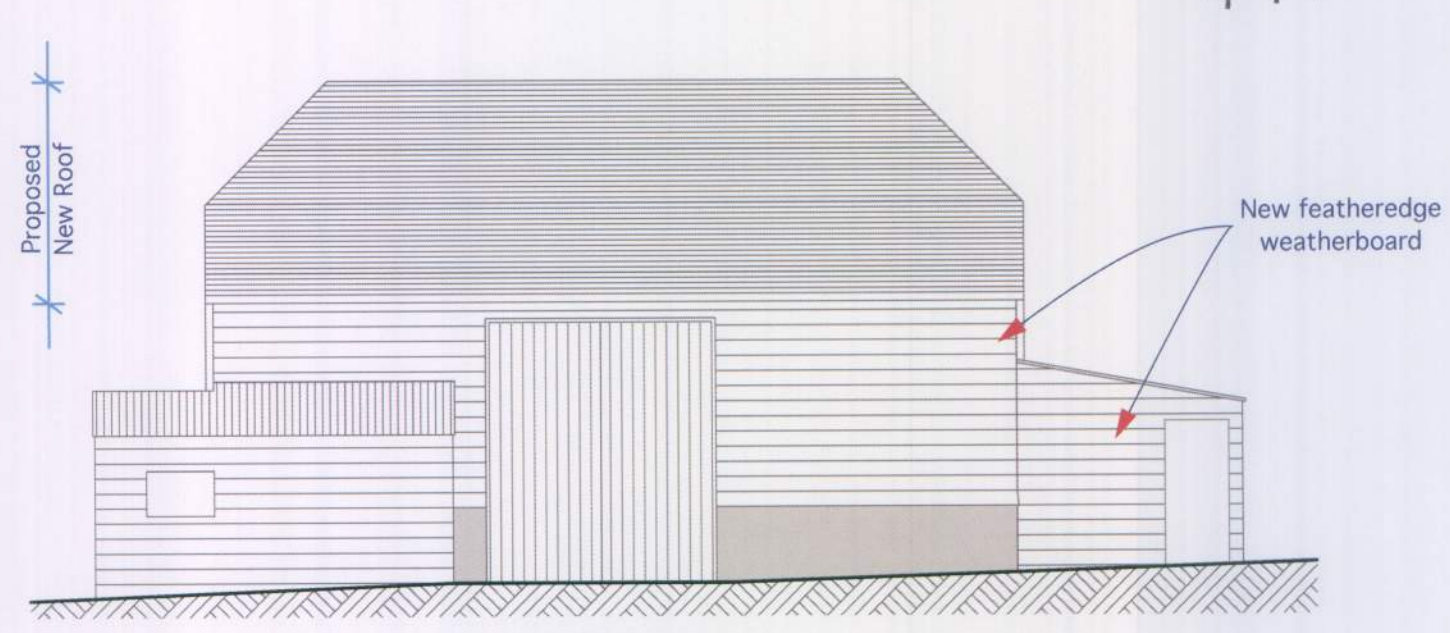

North Elevation

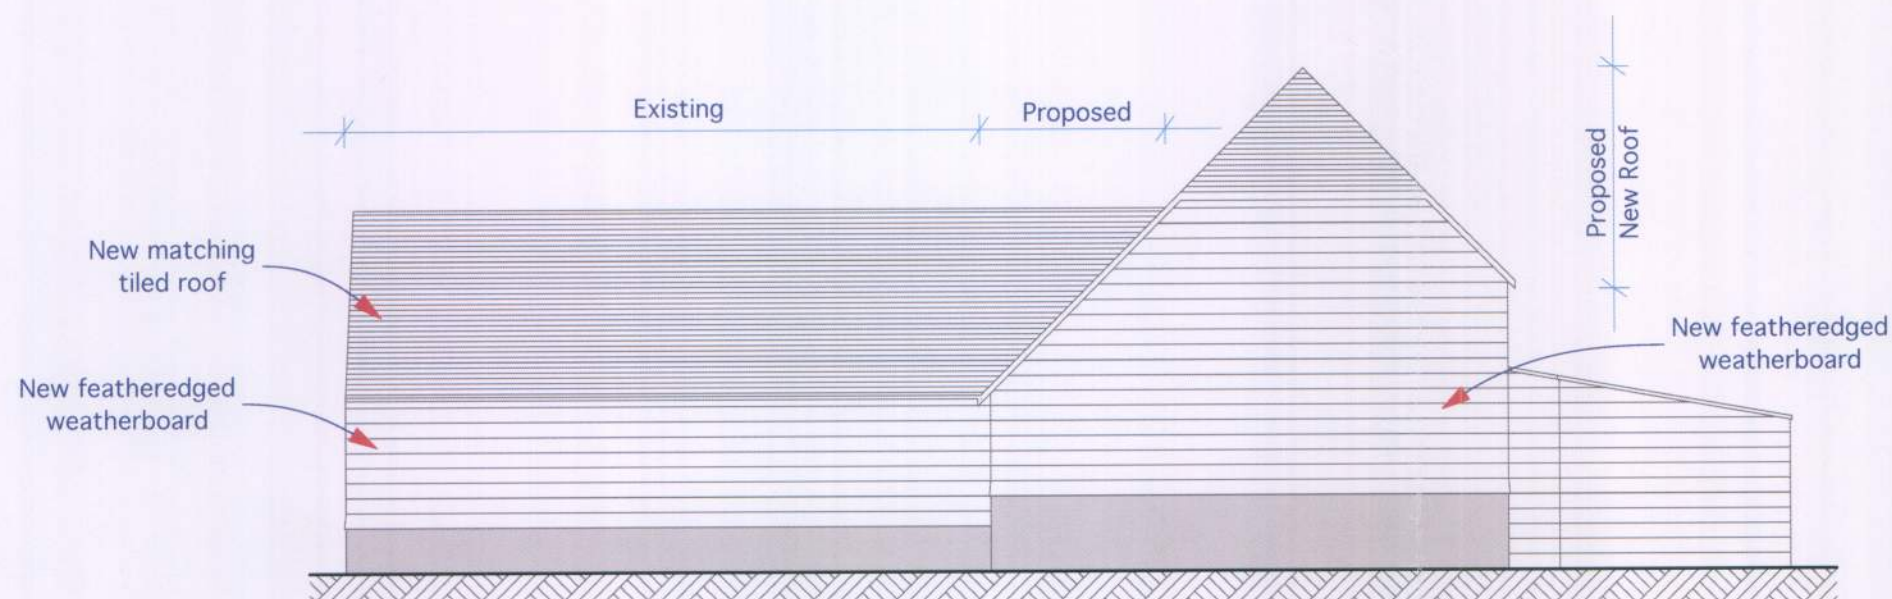

East Elevation

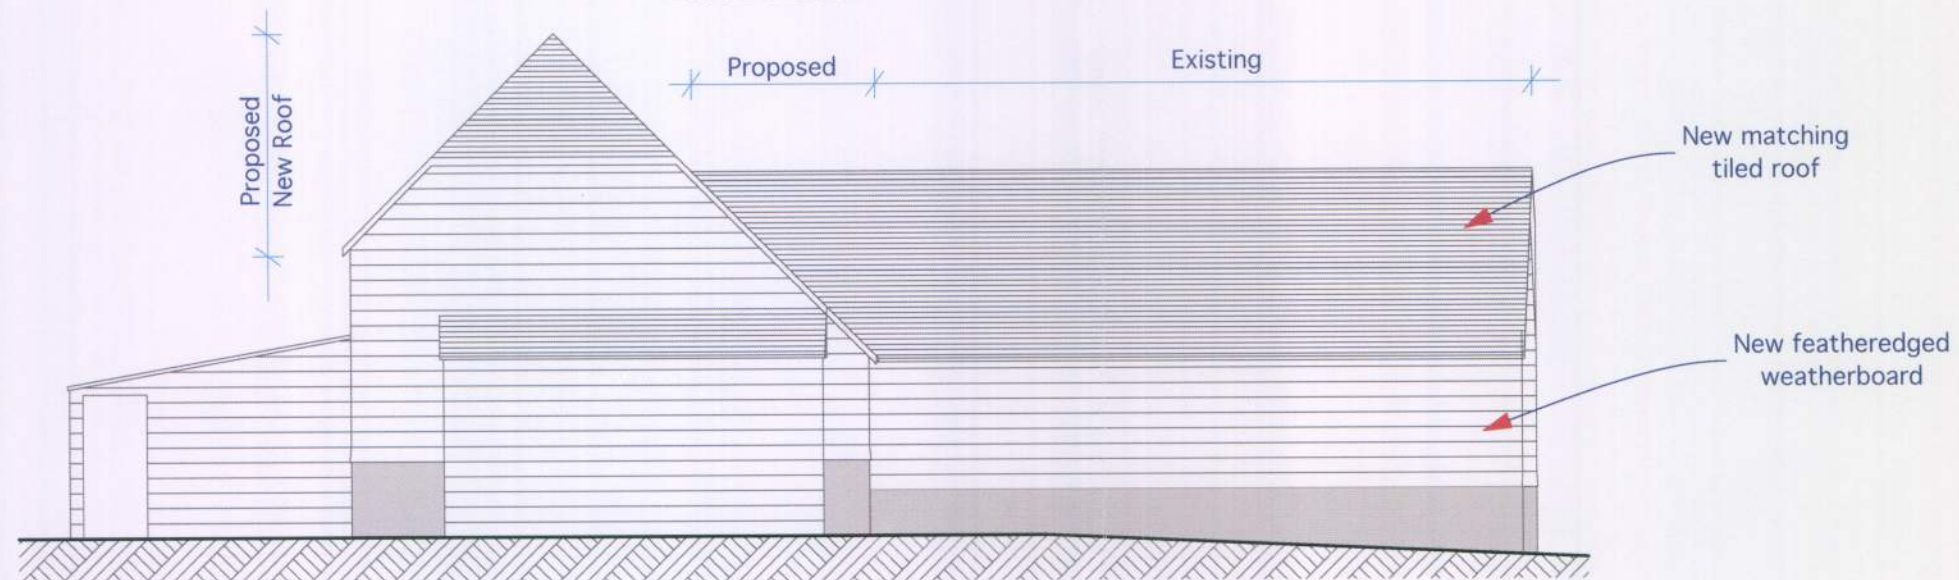

West Elevation



Chartered Surveyors

Norton Studio, School Lane
Arundel, West Sussex
BN18 9DR
tel: 01903 885444
fax: 01903 883111
email: mail@a-fuller.co.uk
www.andrewfuller.co.uk

Property

South Lane Barn

Client

Mr & Mrs Ayling

Drawing Name

Elevations Proposed

Drawing Status

Planning

Drawn by

DF

Date

Jan 11

Checked by

Date

Drawing Scale

1:100 at A3

Drawing No

10380/ 04

Status

Revision