




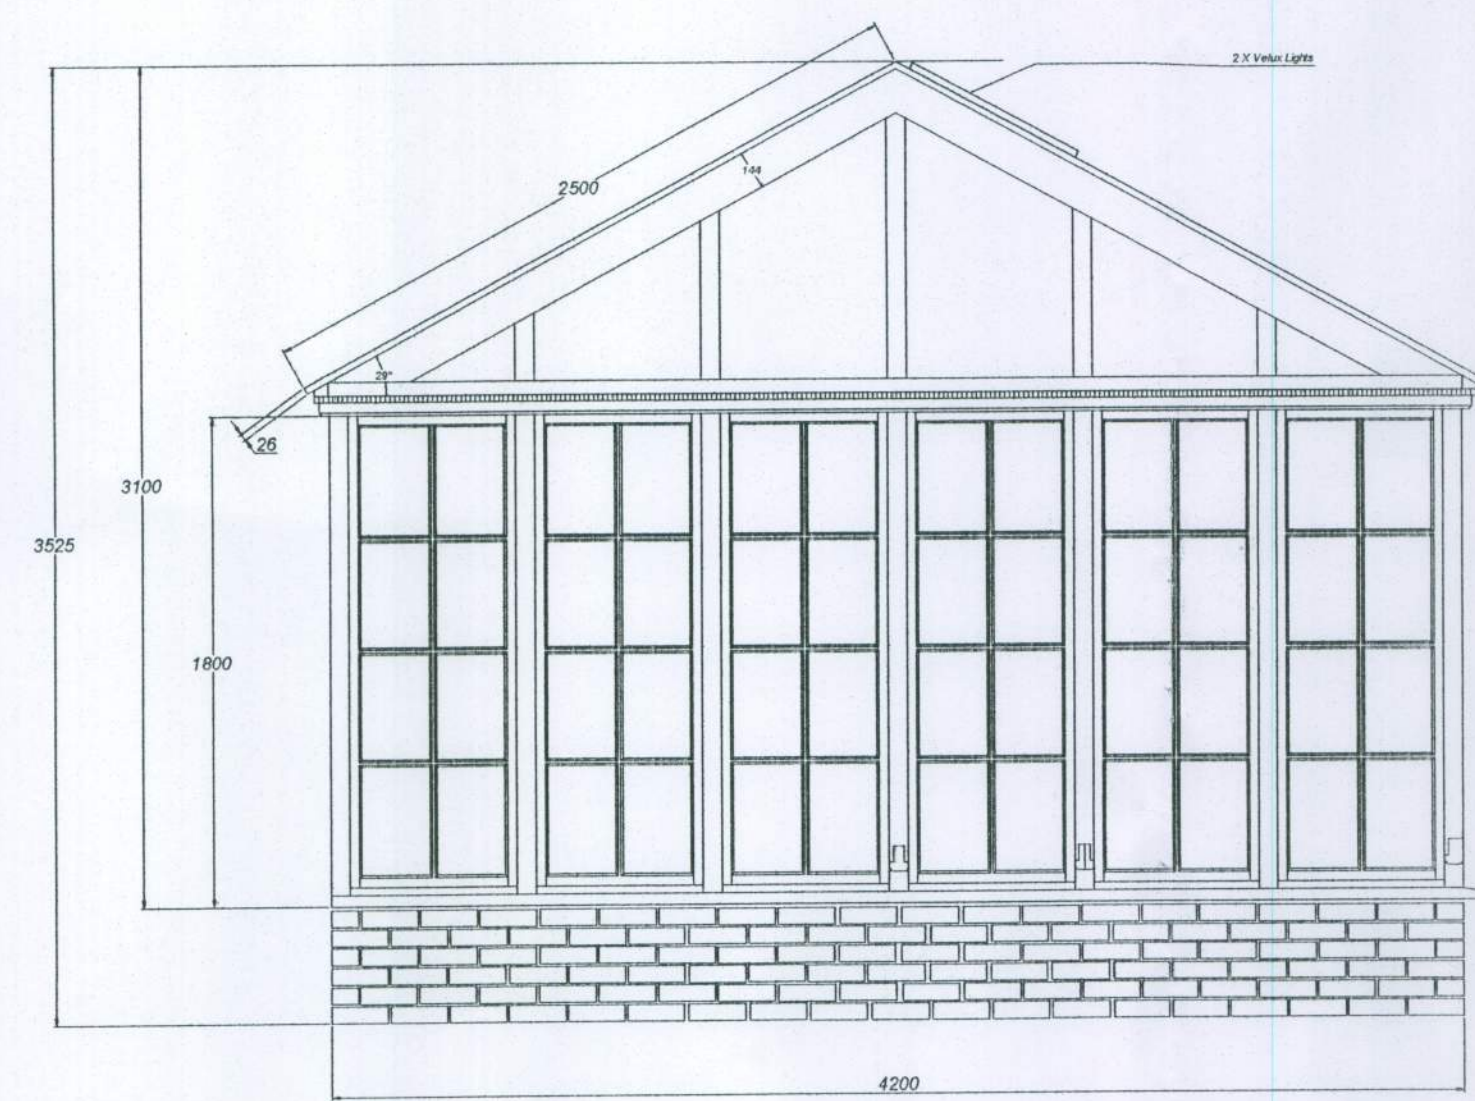




SIDE ELEVATION

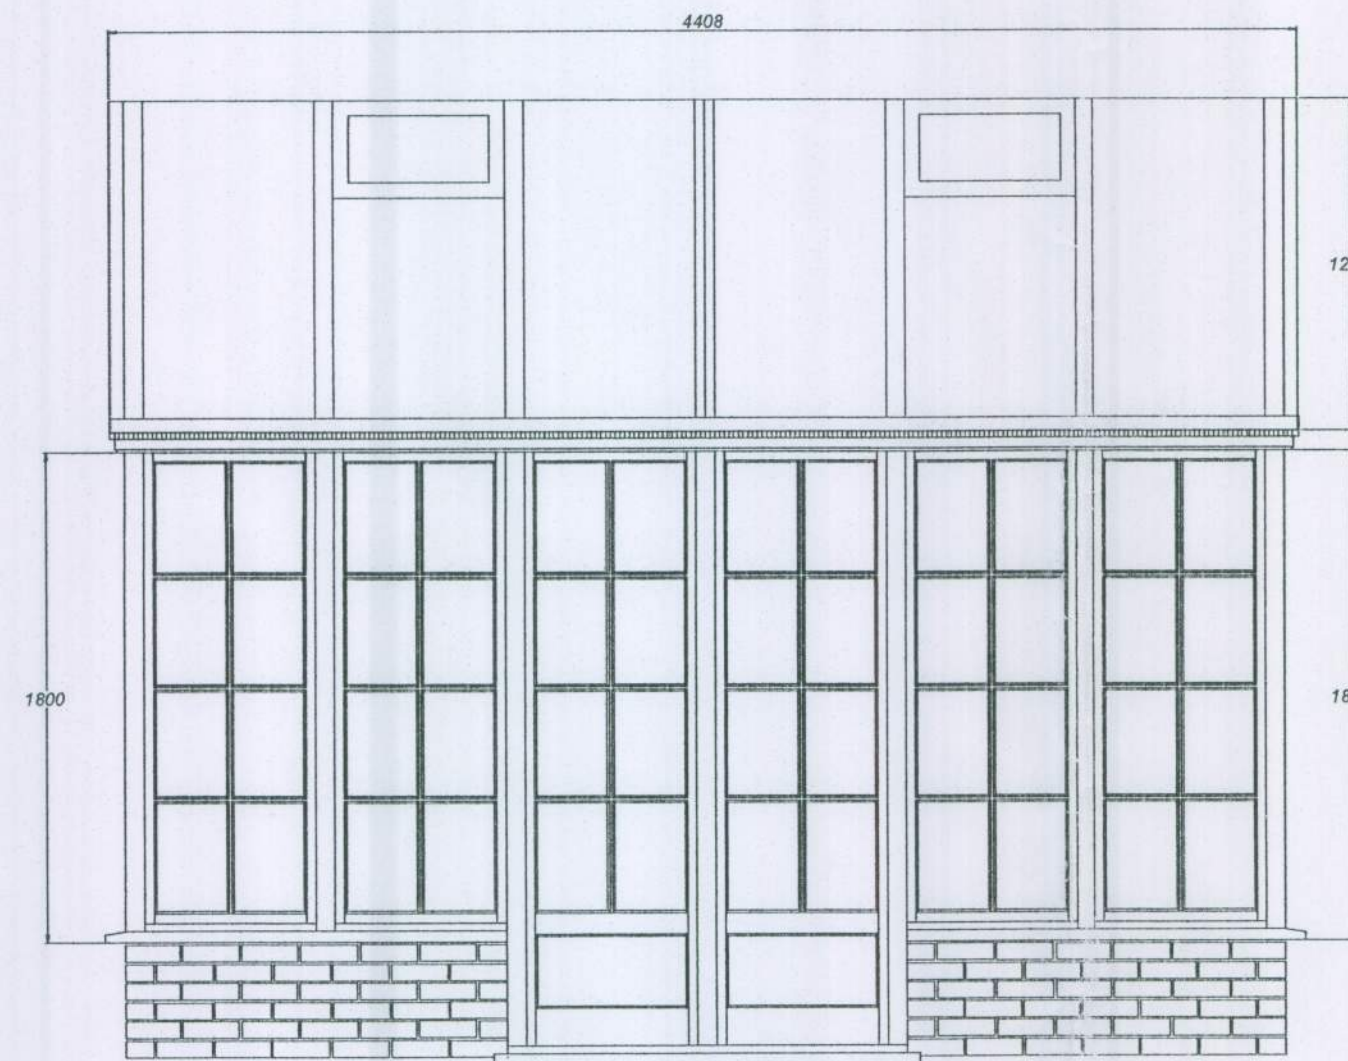

FRONT ELEVATION

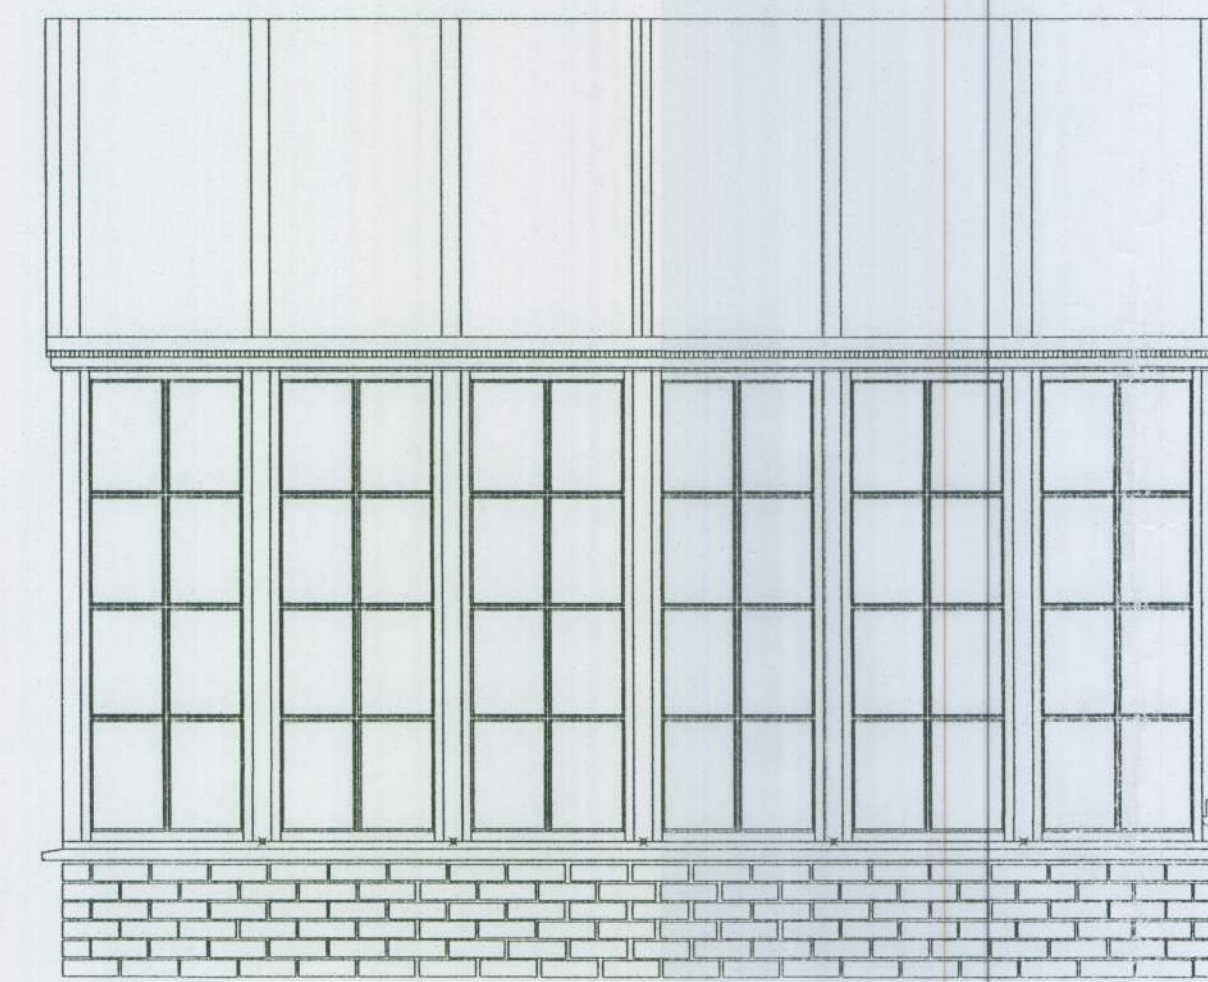

REAR ELEVATION

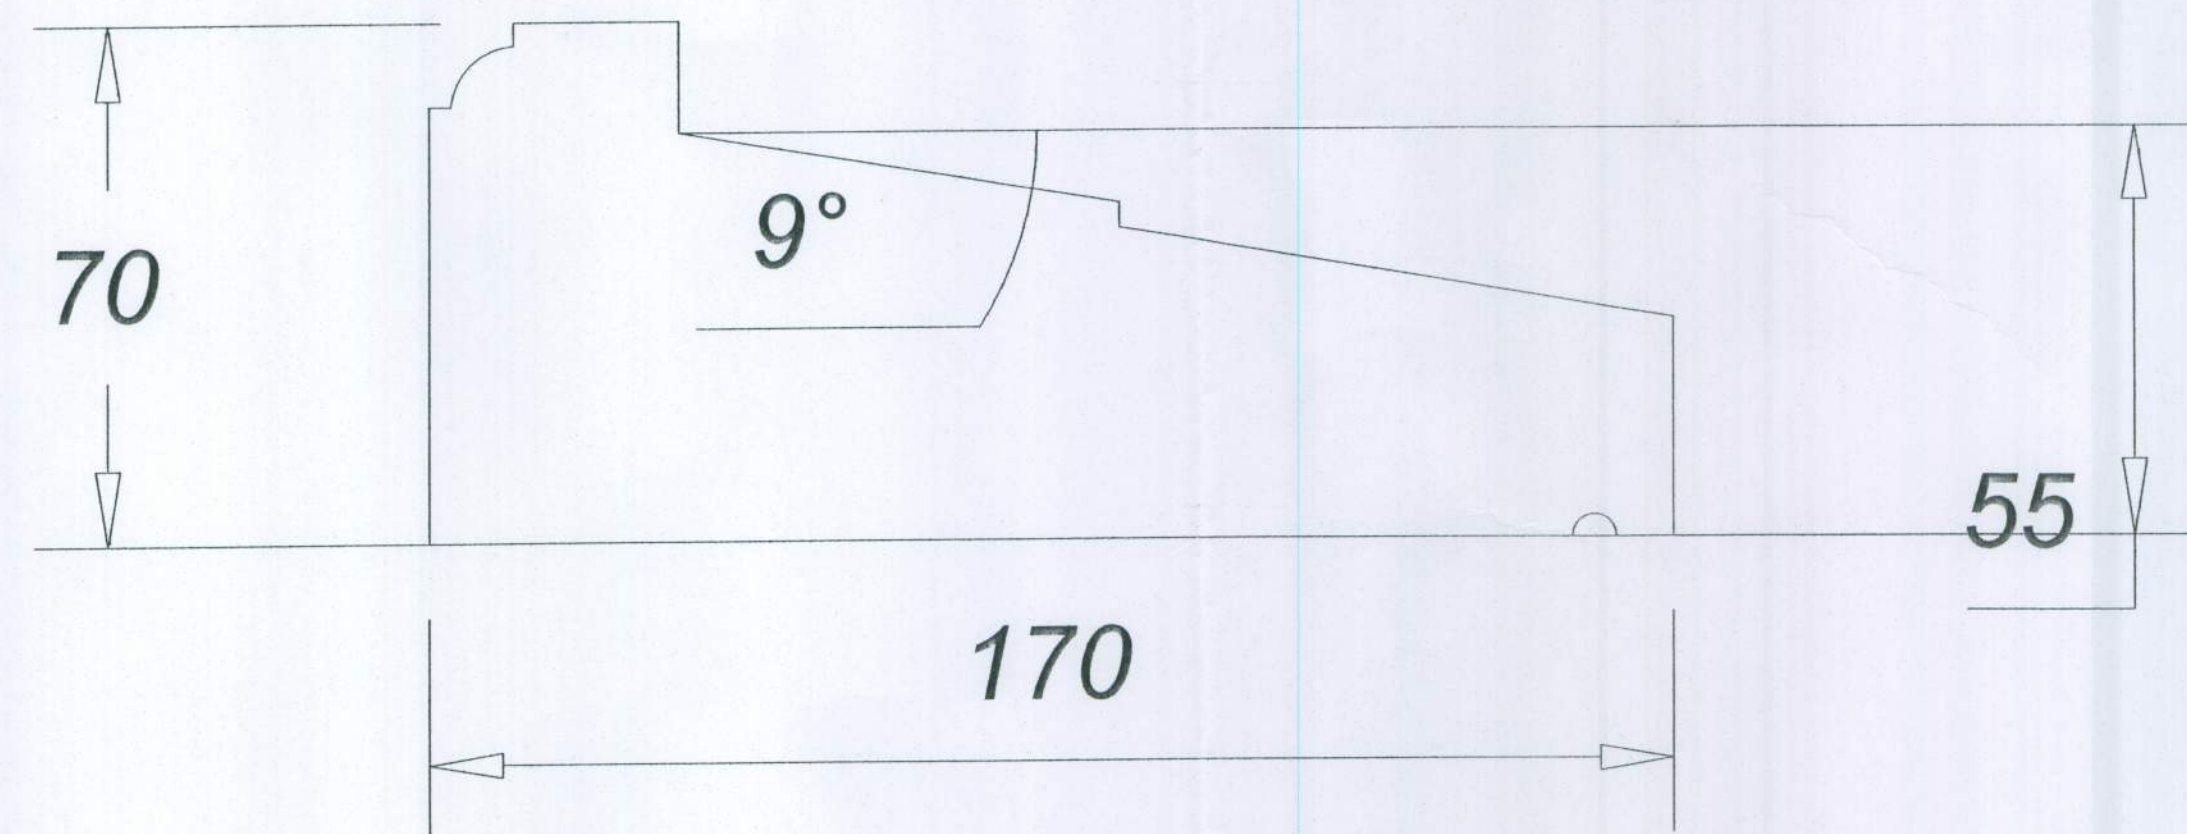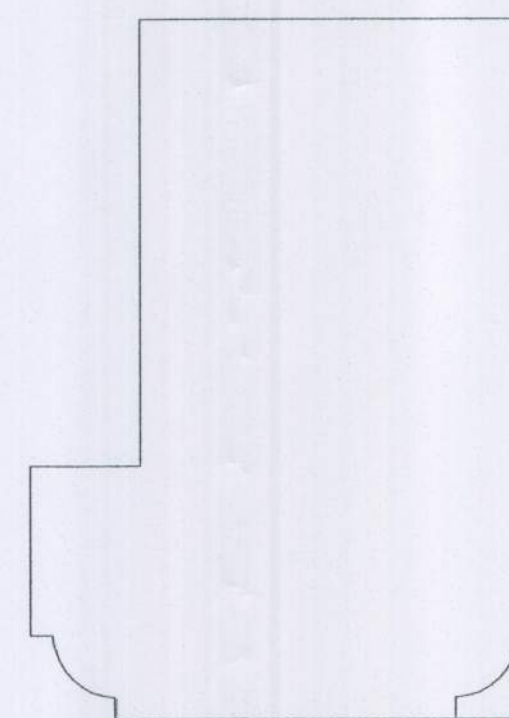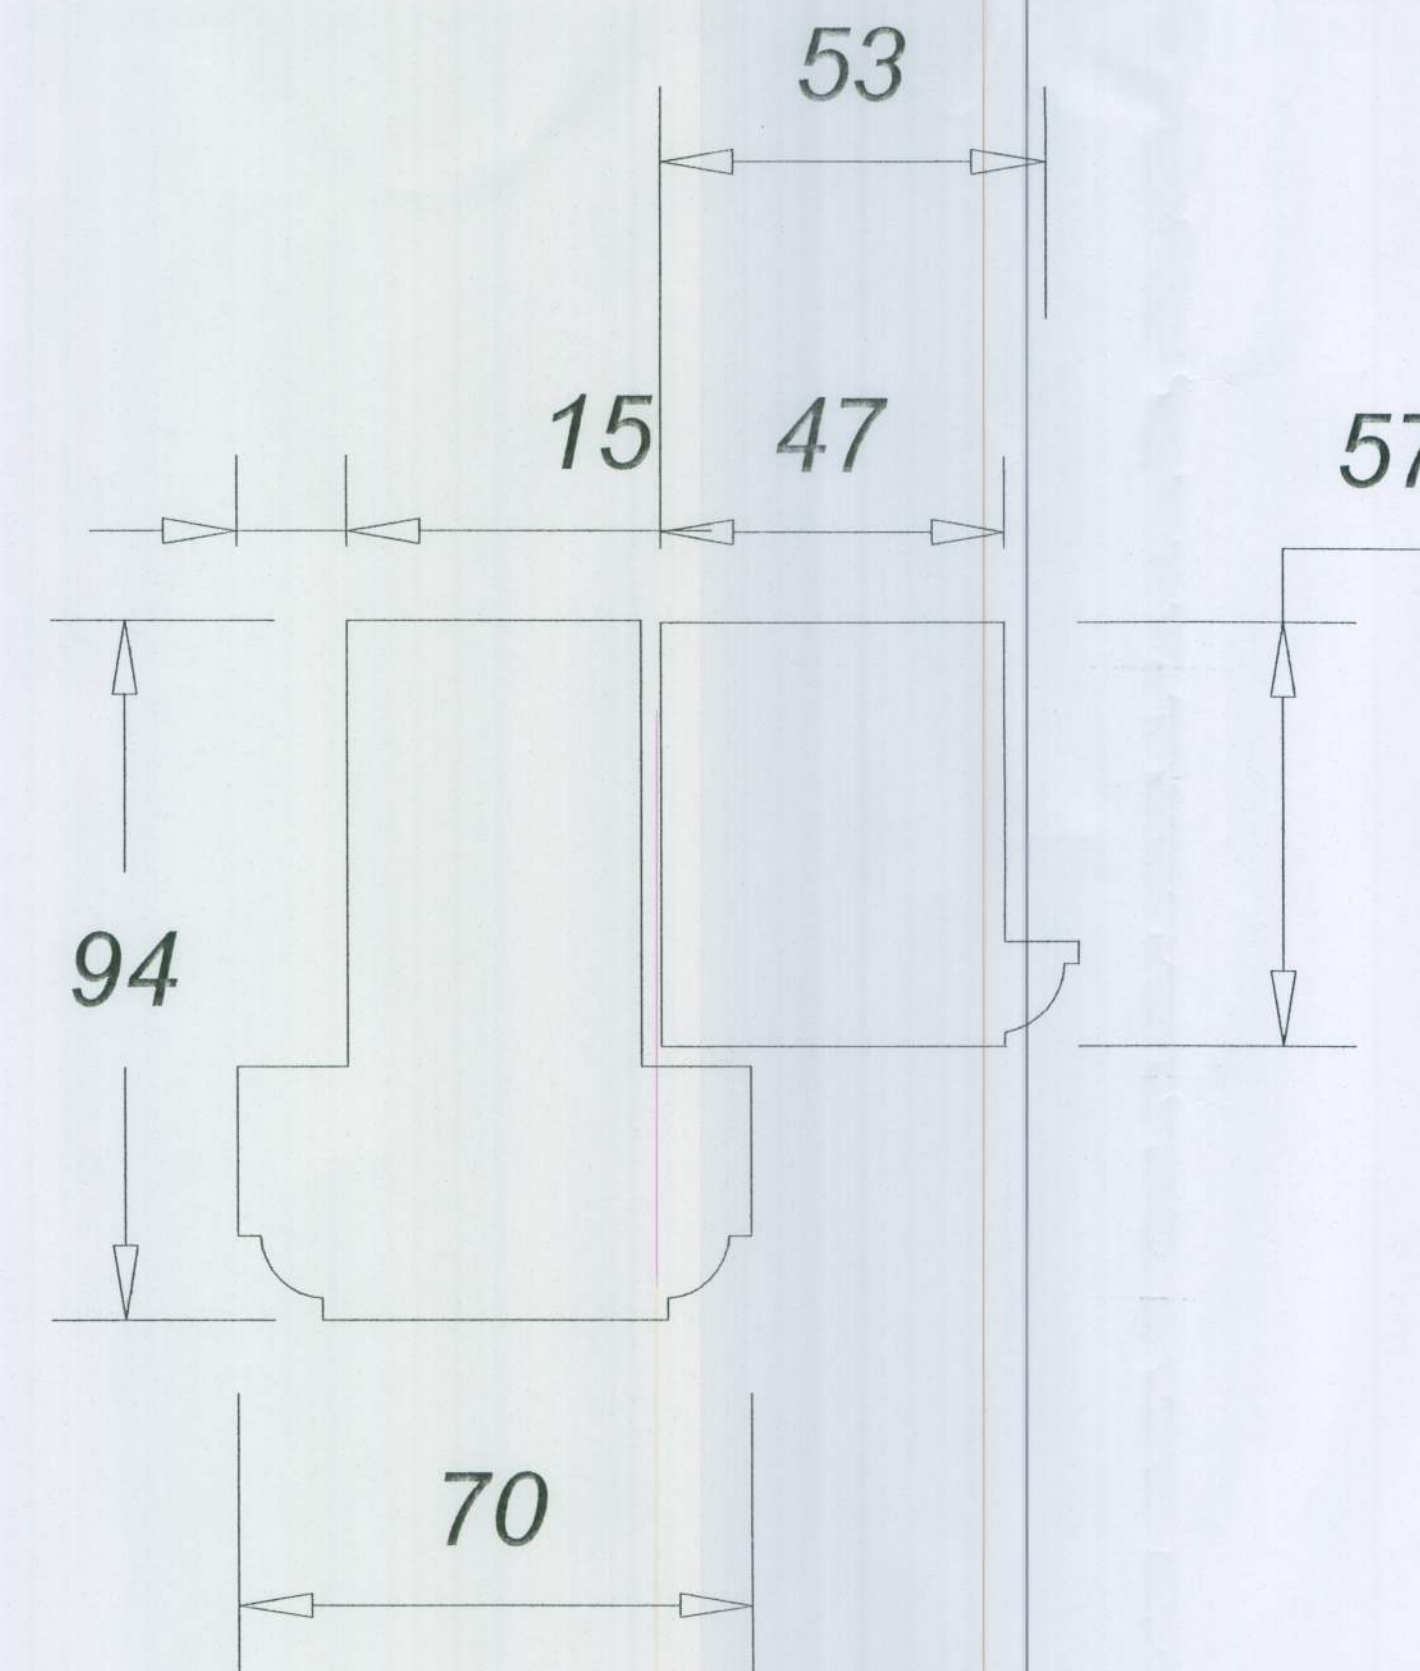

General Notes

Preliminary drawings for discussion purposes

Item: C		
No.	Revision/Issue	Date
01	01	09/02/12

Project Title:
St Nicholas Cottages

Client:
Amberley, East Sussex

Drawing Title:
Conservatory

Drawing Type:
Plans/Elevations

Drawn by: J.L.D.	Sheet
Date: 09/02/2012	
Scale, 1: N.T.S. Scale, 2:	