


H/2/12/L.

2 St NICHOLAS COTTAGES

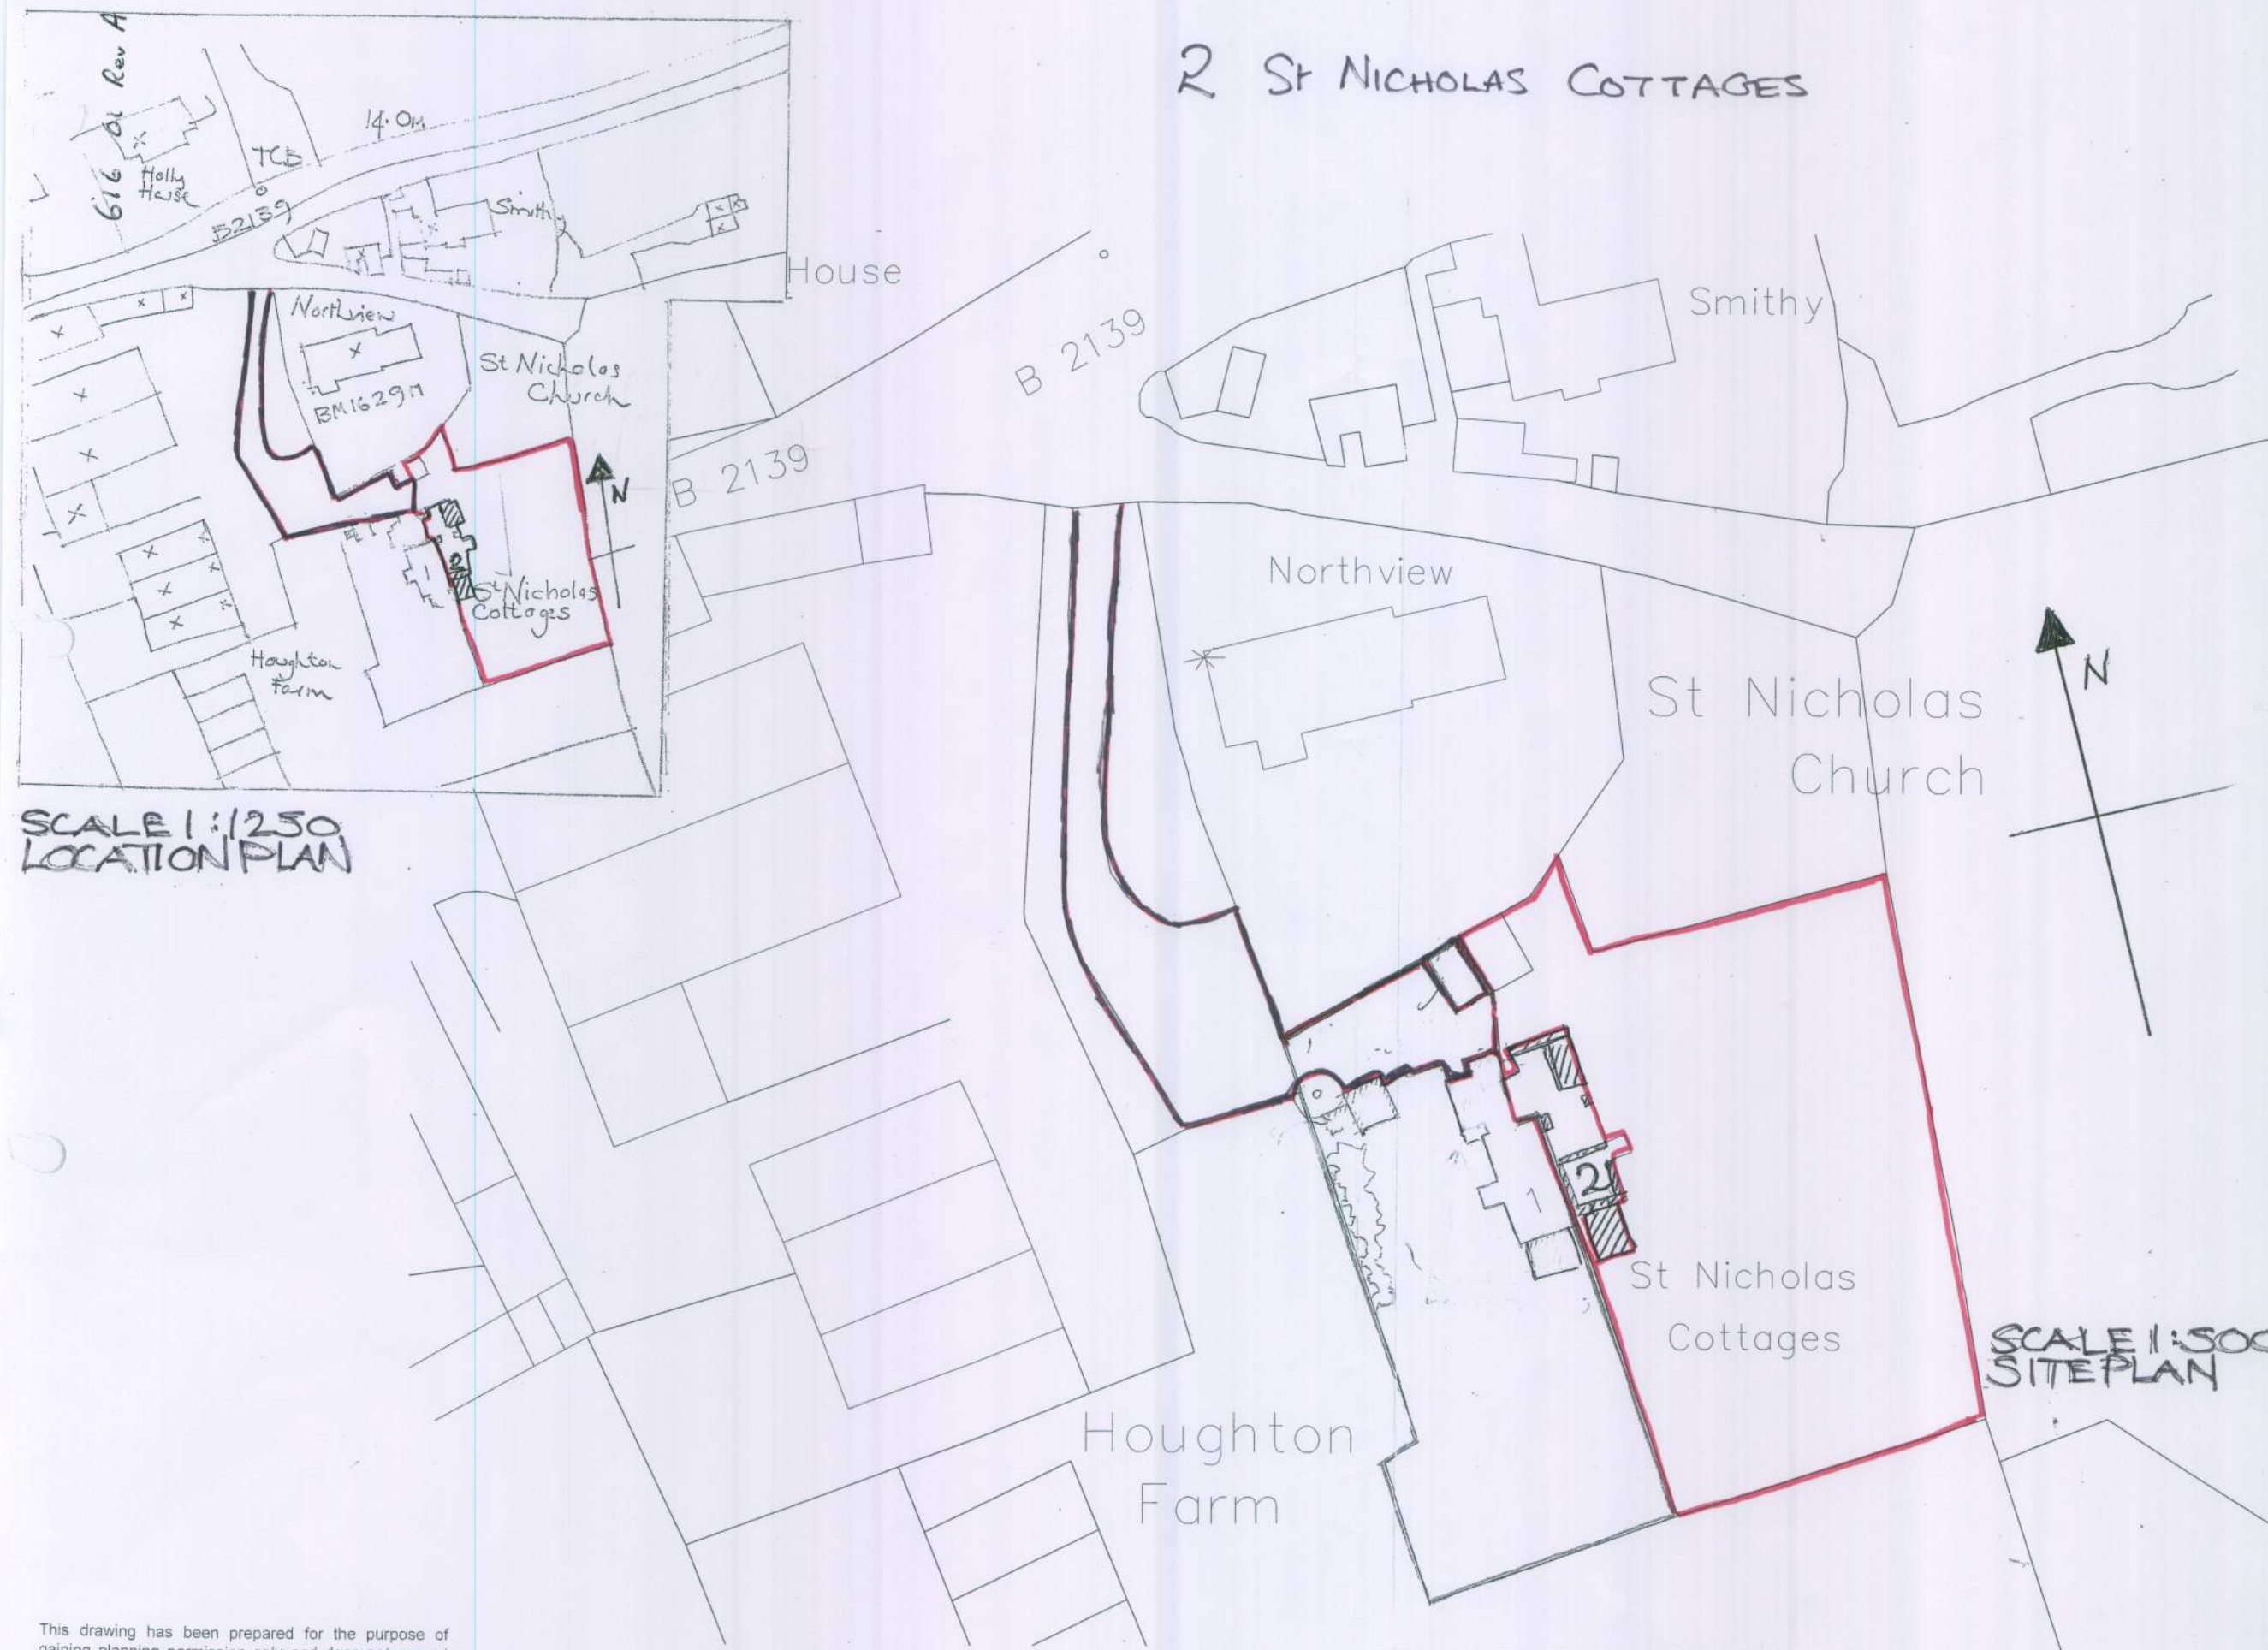

SCALE 1:1250
LOCATION PLAN

SCALE 1:500
SITE PLAN

RENOVATION OF
CONSERVATORY AND
INTERNAL ALTERATIONS
REF: H/2/12/L
OWNER:
MR AND MRS S. SMITH

A.

NEIL HOLLAND

This drawing has been prepared for the purpose of
gaining planning permission only and does not amount