


2 St Nicholas Cottages
Proposed floor plan 2012
Scale 1:50
Ref: H/2/12/L
Renovation + alteration
Mr and Mrs. S Smith

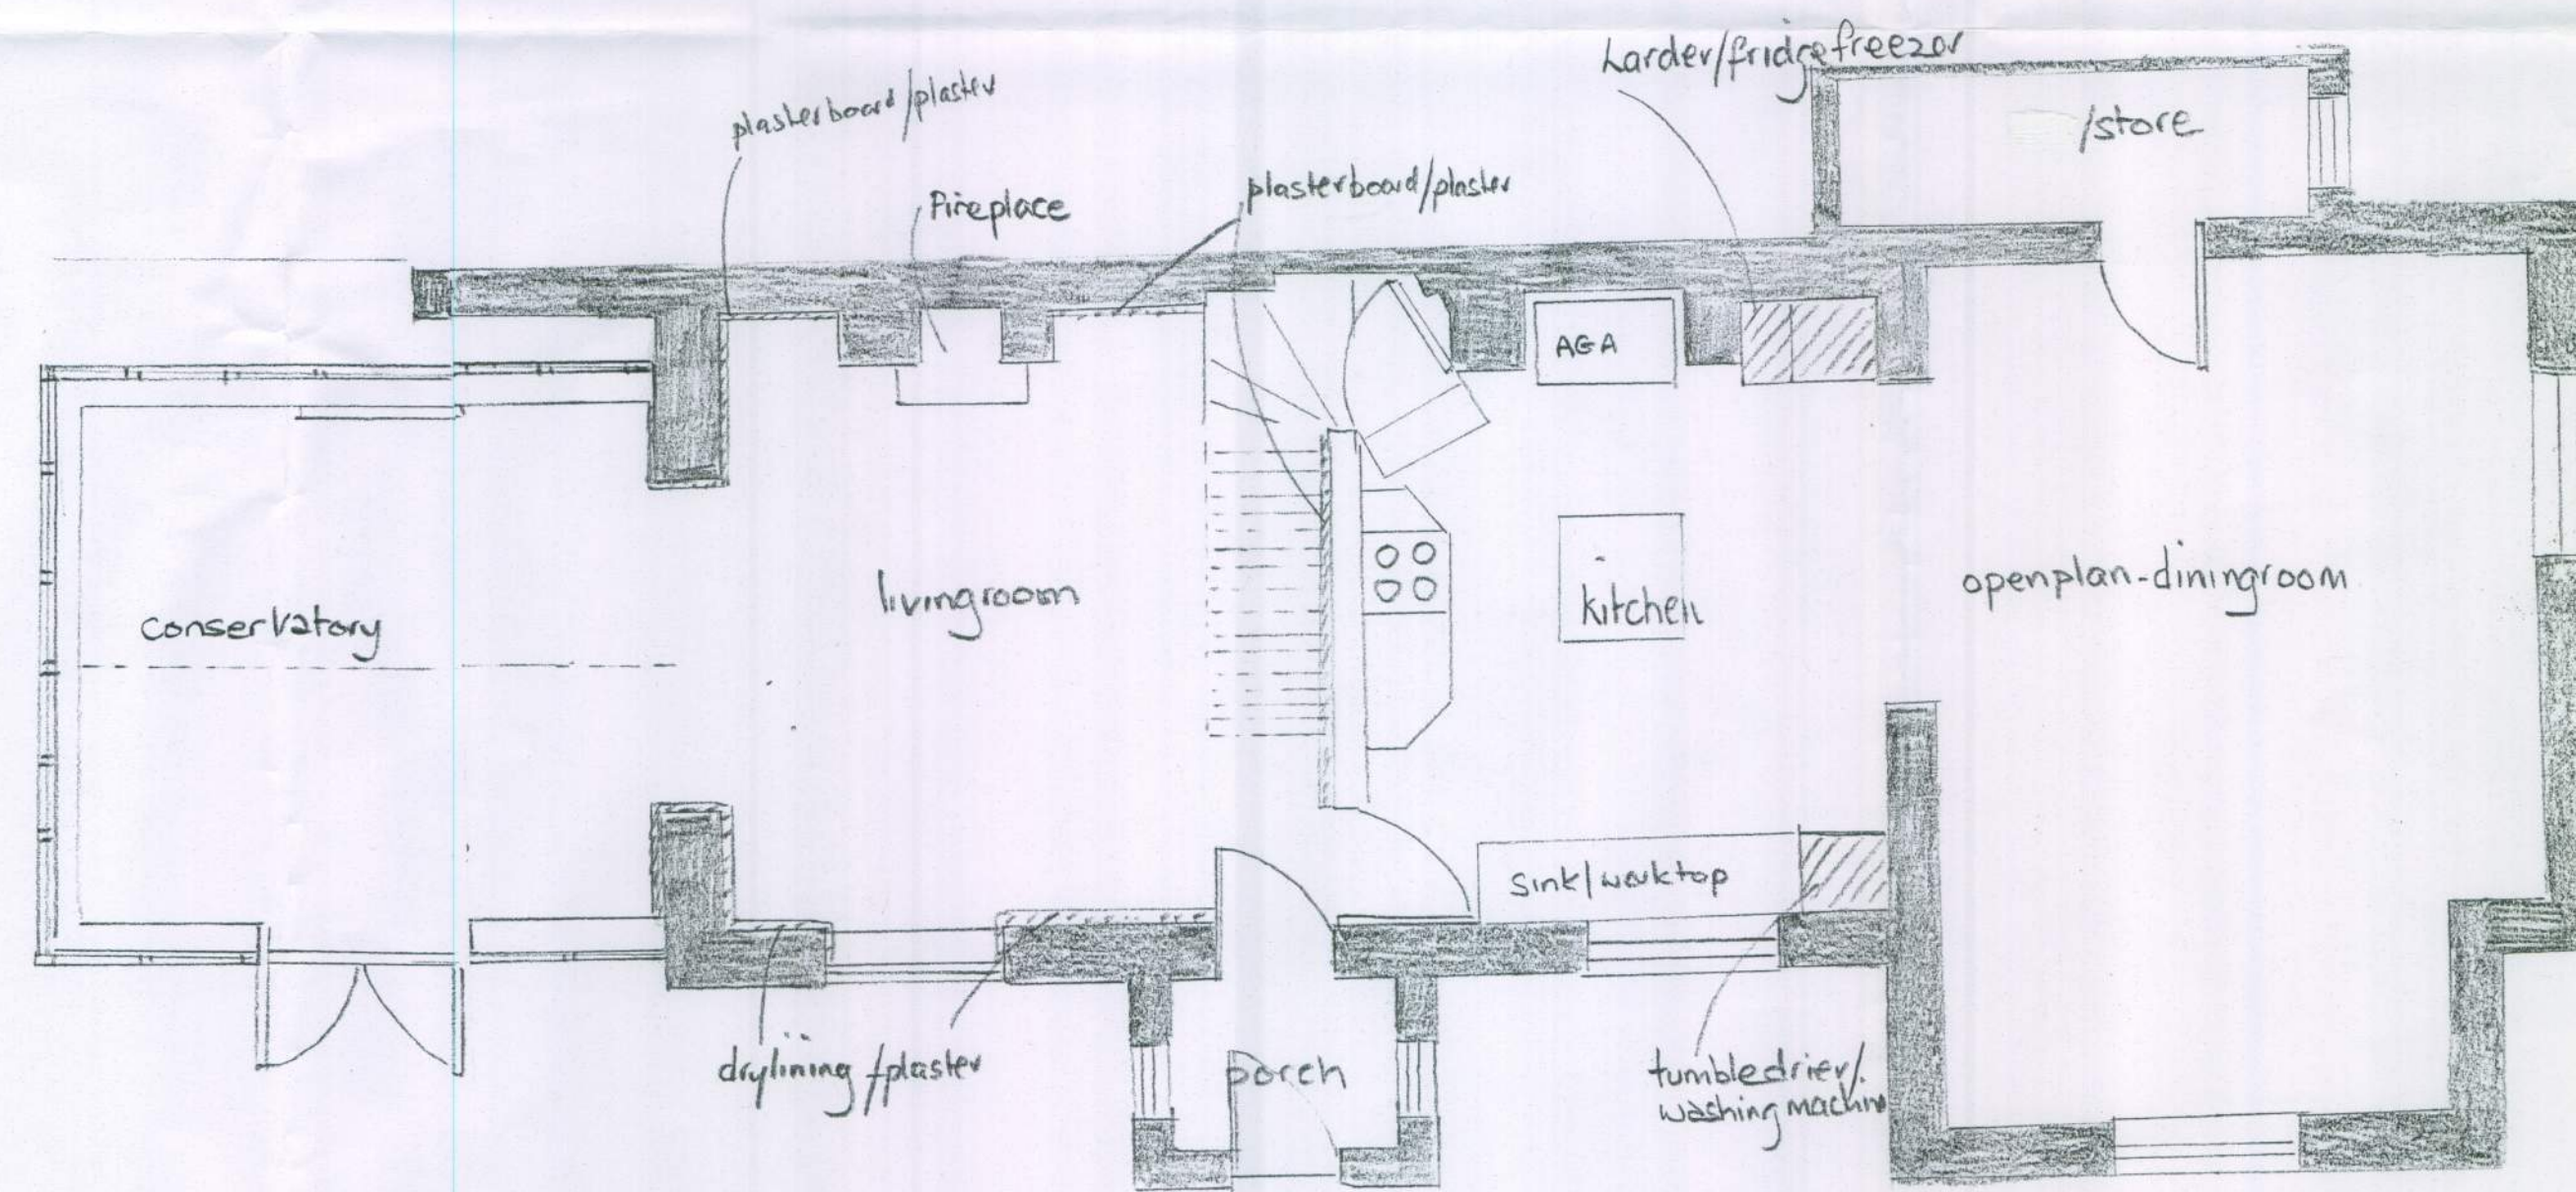

GROUND FLOOR PLAN