


2 St Nicholas Cottages
Proposed floor plan 2012
Scale 1:50
Ref: H/2/12/L
Renovation + alteration
Mr and Mrs. S Smith

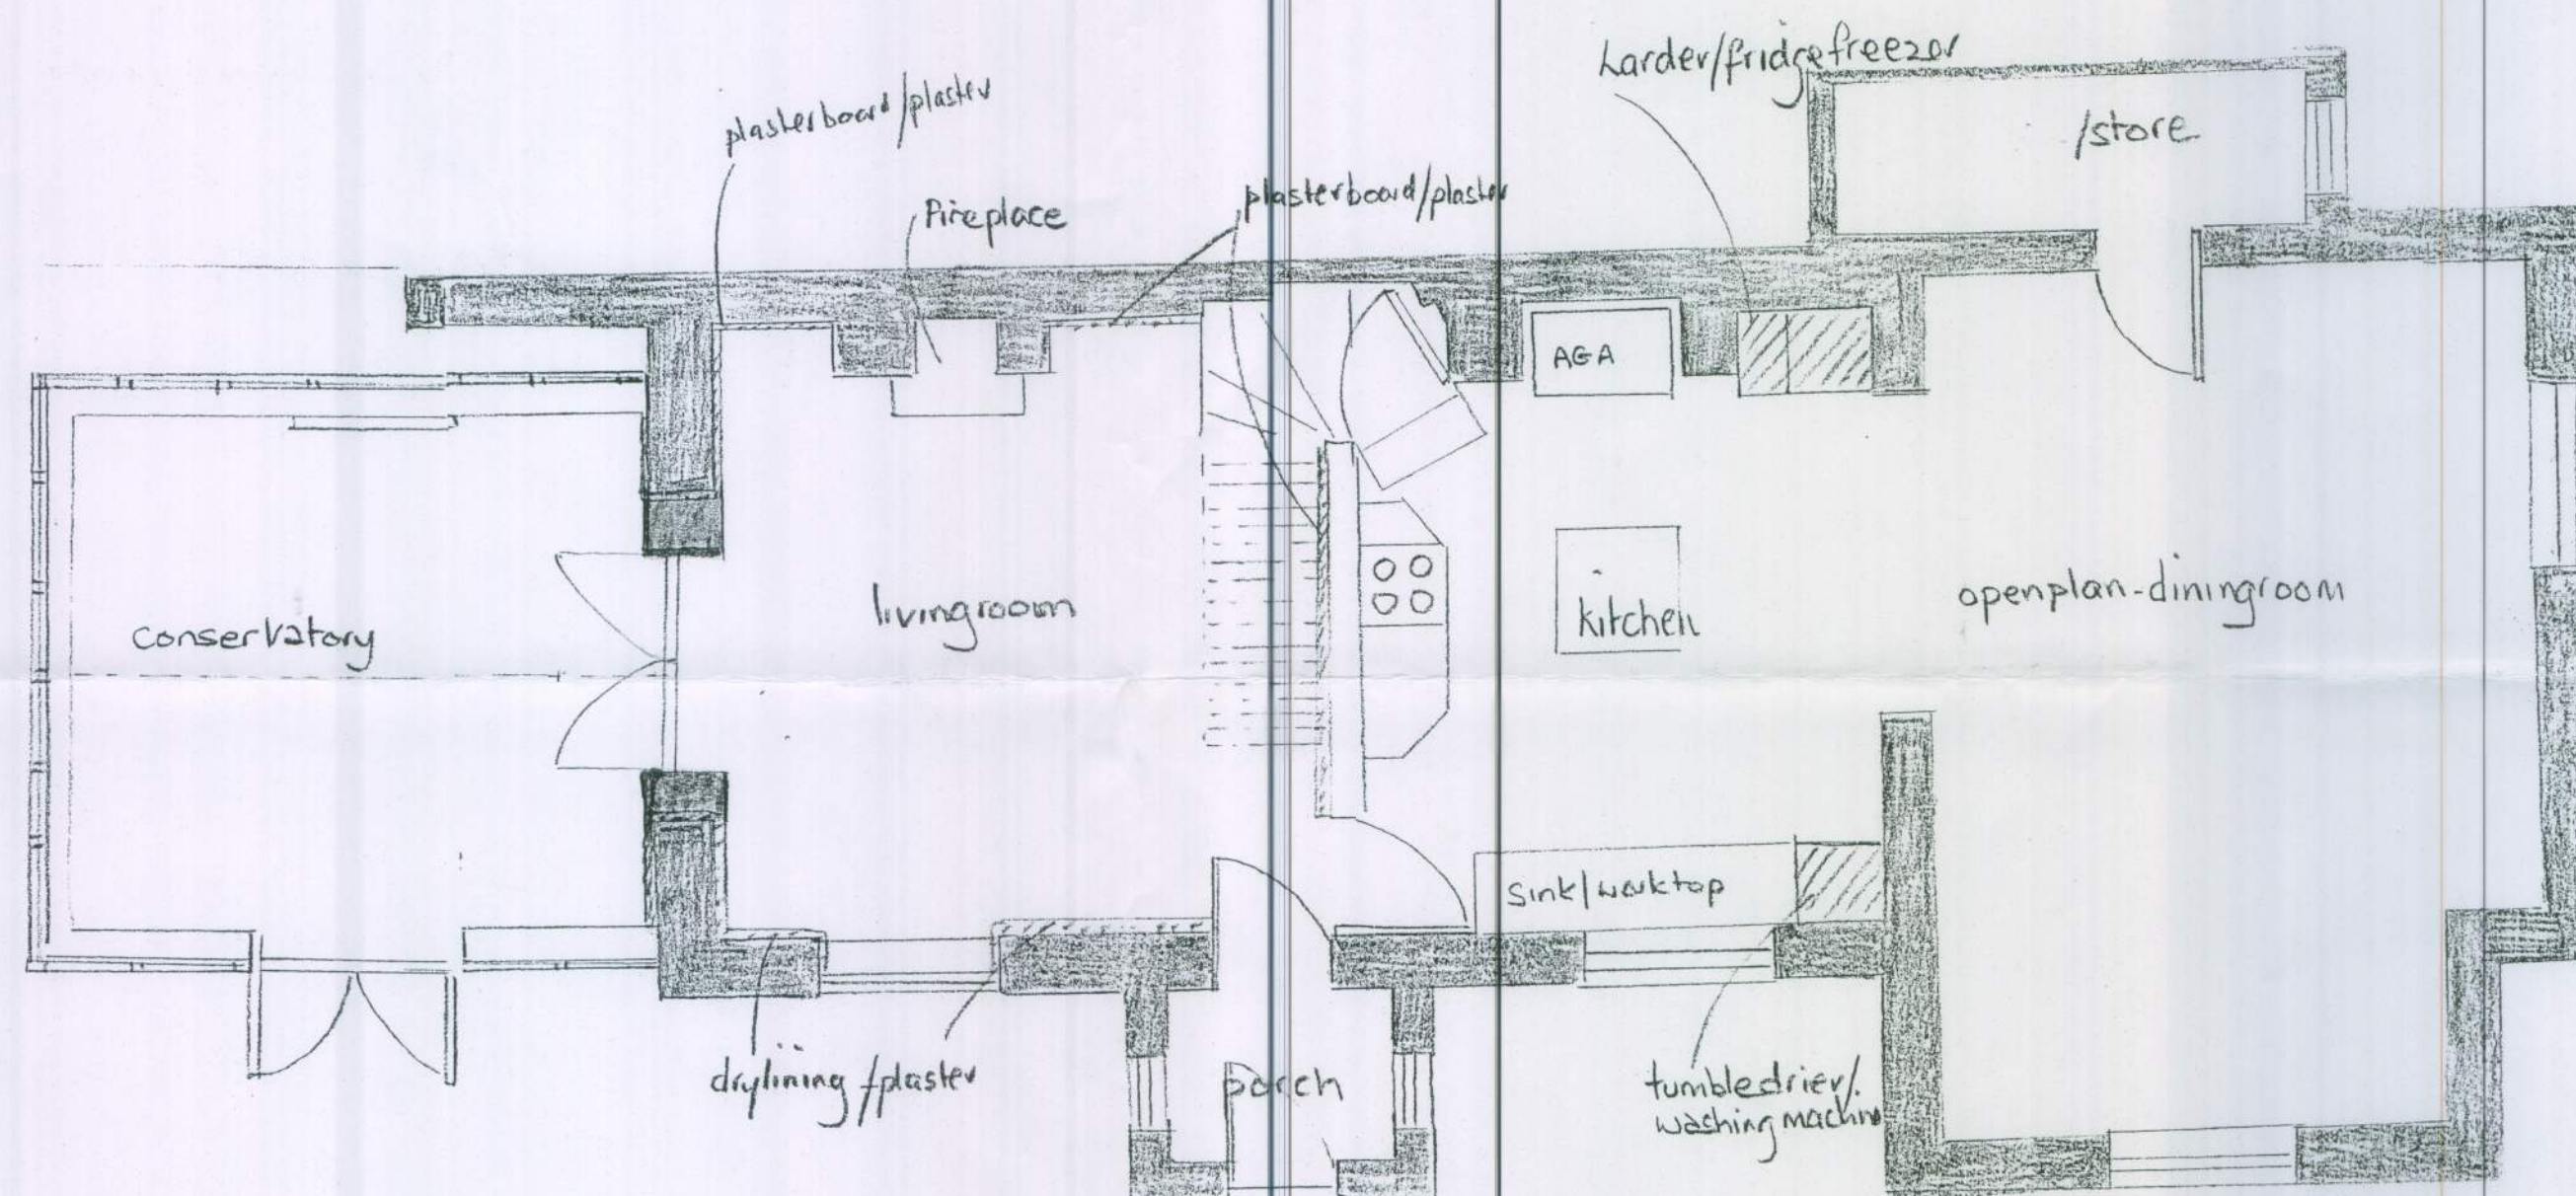

GROUND FLOOR PLAN

ARUN DISTRICT COUNCIL
24 APR 2012
RECEIVED

No.	
SUBSTITUTION	
RECEIVED	