

NOTES


This drawing is the copyright of Cluttons and must not be reproduced in whole or in part or used for the execution of works without their permission.

All dimensions to be checked on site prior to commencement of any works, and refer any discrepancies to the surveyor. Figures are to be used in preference to scale.

All dimensions to be checked on site prior to commencement of work.

All workmanship and materials to conform with current British Standards, Codes of Practice and Building Regulations.

This drawing is to be read in conjunction with all other documents relating to this project.

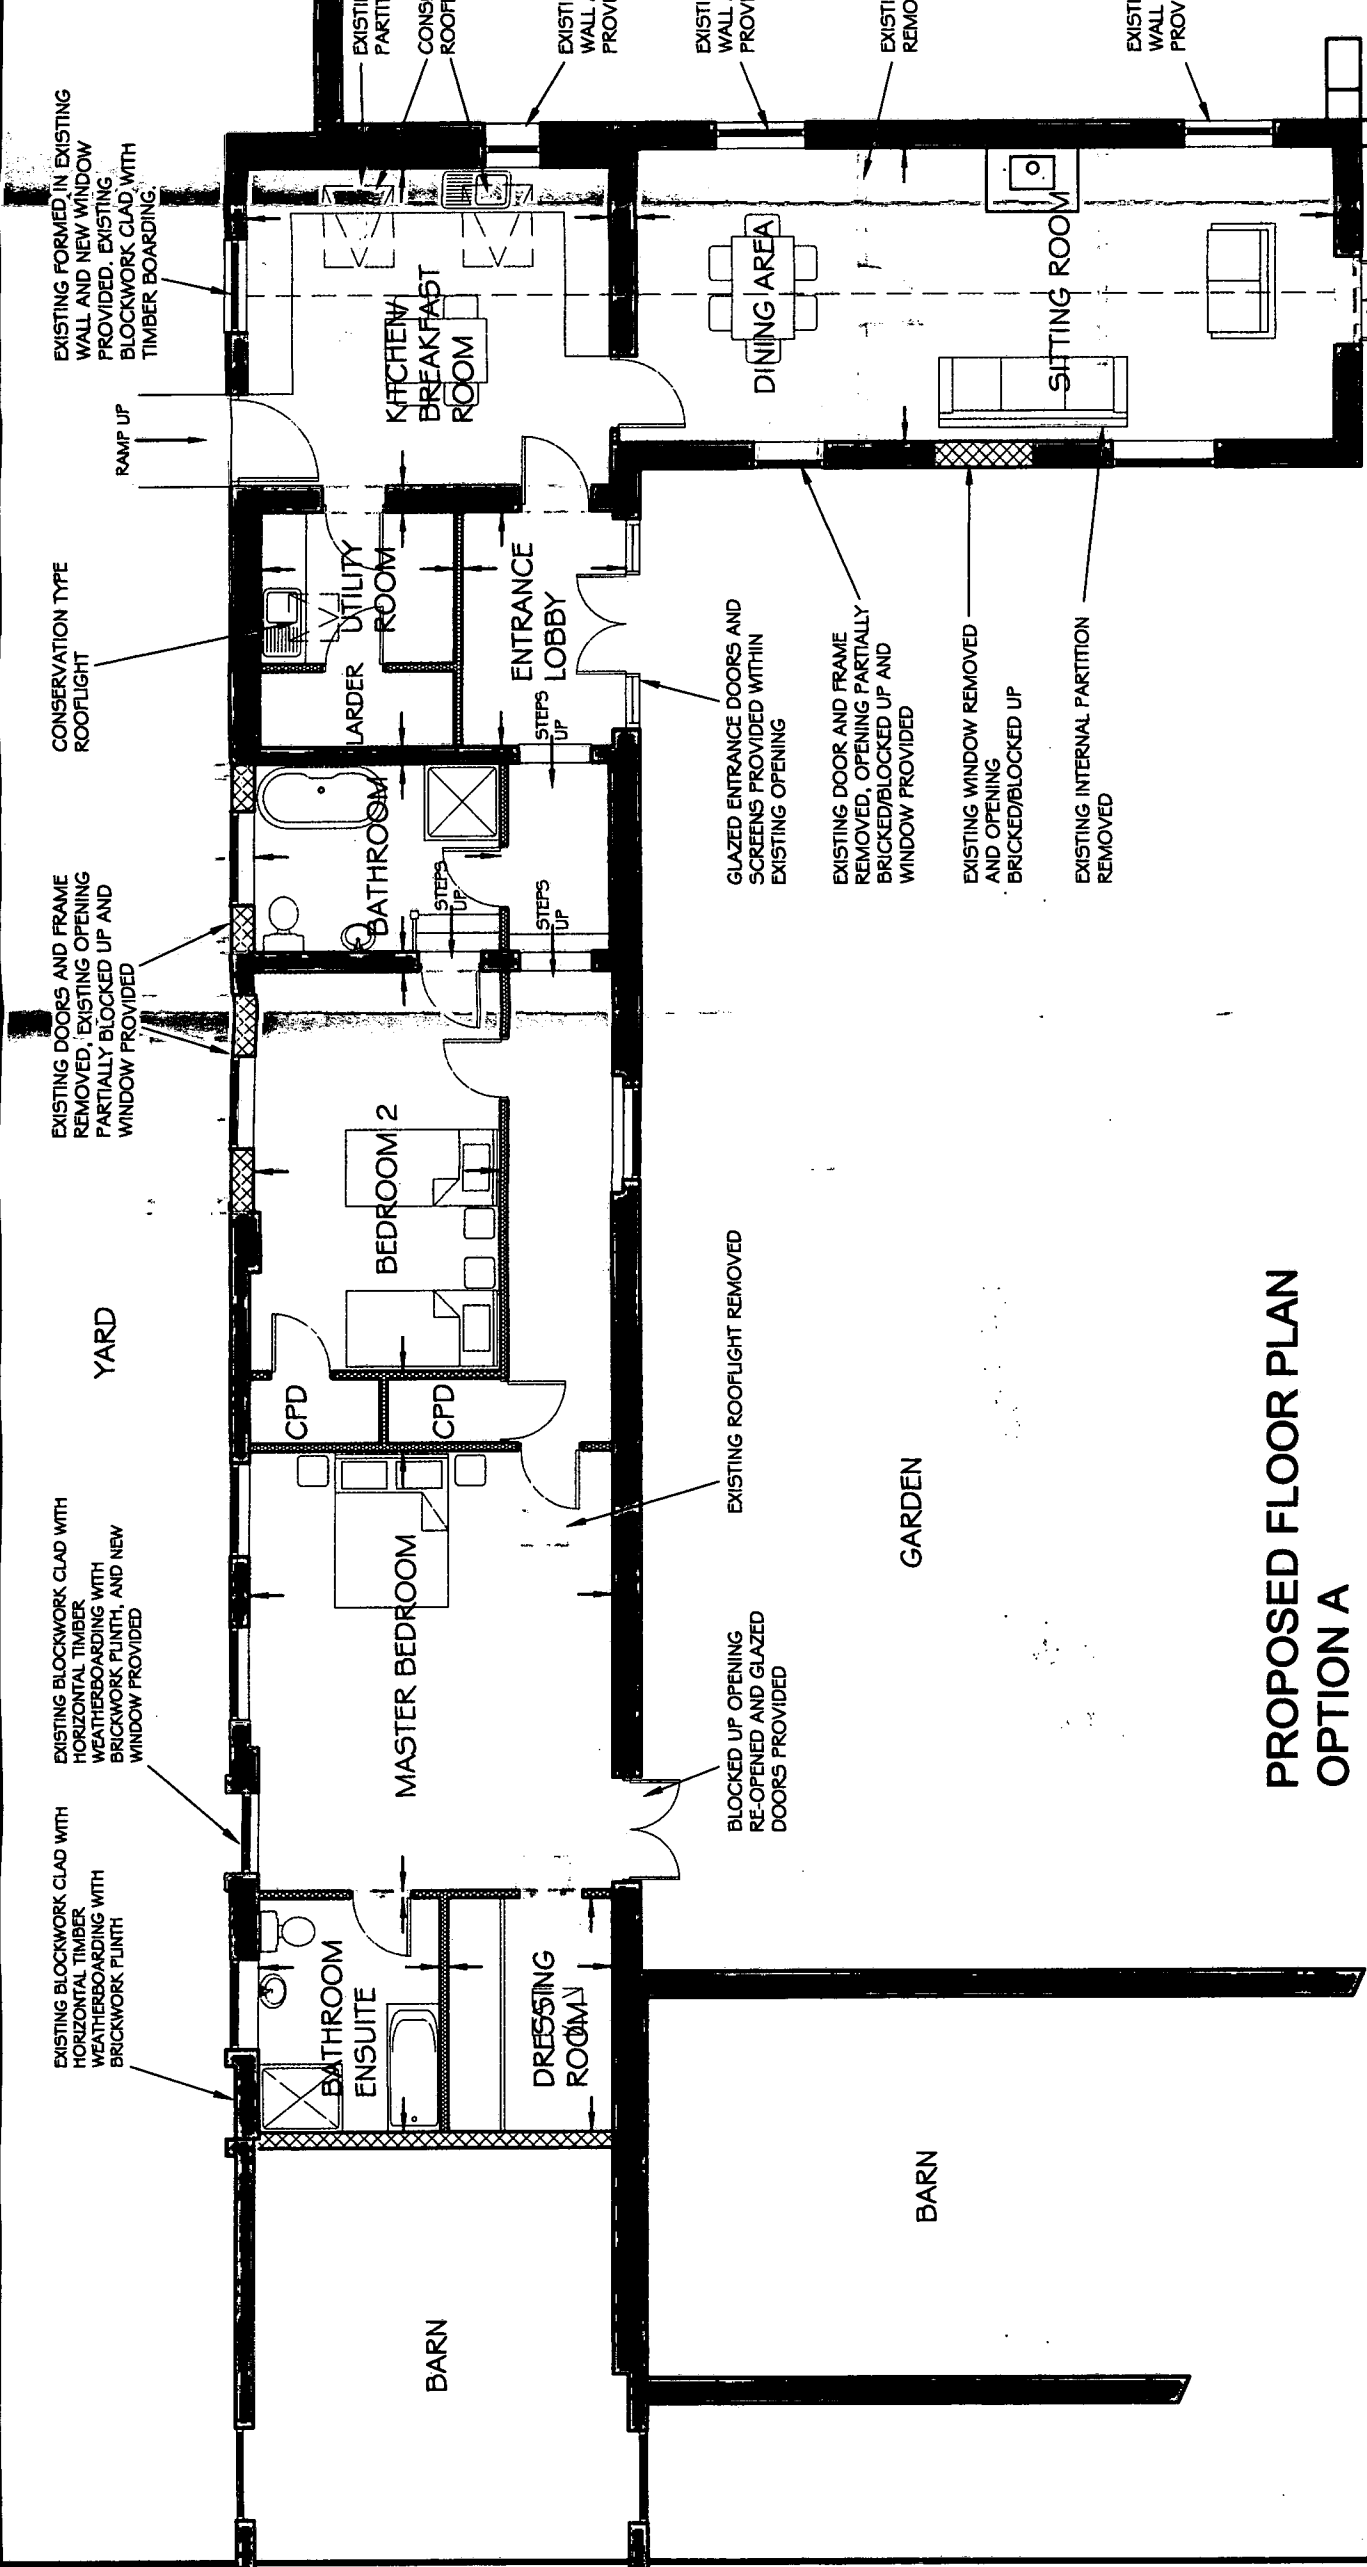

**PROPOSED FLOOR PLAN
OPTION A**

PROPOSED ACCOMMODATION SCHEDULE

ENTRANCE LOBBY	3100X2170	10'2"x7'1"
KITCHEN/BREAKFAST ROOM	4160X4800	13'8"x15'9"
SITTING/DINING ROOM	3845X9270	12'7"x30'5"
UTILITY ROOM	3100X2570	12'2"x8'5"
BATHROOM	2440X3250	8'0"x10'8"
BEDROOM 2	5260X3250	17'3"x10'8"
MASTER BEDROOM	5740X4800	18'10"x15'9"
BATHROOM ENSUITE	3095X2400	10'2"x6'10"
DRESSING ROOM	3095X2180	10'2"x7'2"
GROSS INTERNAL FLOOR AREA		154.1M2
		1659 sq ft

ARUN DISTRICT COUNCIL			
No.	H	4	05
RECEIVED 19-1-06			

Project
BARNES AT HOUGHTON FARM
HOUGHTON
NR ARUNDEL

Client
COUNTRESS OF ANCRAMS 1988
SETTLEMENT

Drawing
PROPOSED FLOOR PLAN

Drawn By
RP

Date
SEP 05

Scale
1:100

Rev
B

Dwg No
6665/P/01

CLUTTONS

Project and Building Consultancy

Cluttons LLP, 1 London Road,
Arun, West Sussex BN18 9BH
Tel: 01903 882213 Fax: 01903 882784
DX 98901 Arundel

www.cluttons.co.uk