

NOTES

This drawing is the copyright of Cluttons and must not be reproduced in whole or in part or used for the execution of works without their permission.
All dimensions to be checked on site prior to commencement of any works, and refer any discrepancies to the surveyor. Figured dimensions to be used in preference to scale.
All dimensions to be checked on site prior to commencement of work.
All workmanship and materials to conform with current British Standards, Codes of Practice and Building Regulations. This drawing is to be read in conjunction with all other documents relating to this project.

ARUN DISTRICT COUNCIL			
No.	H	4	05
RECEIVED 19-1-06			

Rev Date Amendment By

Drawing Status

Project
BARNES AT HOUGHTON FARM
HOUGHTON
NR ARUNDEL
Client
COUNTRESS OF ANCRAMS 1988
SETTLEMENT

Drawing
EXISTING ELEVATIONS AND
SECTIONS

Drawn By
RP/PLB

Date
SEP 05

Scale
1:100


Draw No
6665/E/02

CLUTTONS


Project and Building Consultancy

Cluttons LLP, 1 London Road,
Arun, West Sussex BN18 9BH
Tel: 01903 882213 Fax: 01903 882764
DX 88901 Arundel


www.cluttons.co.uk

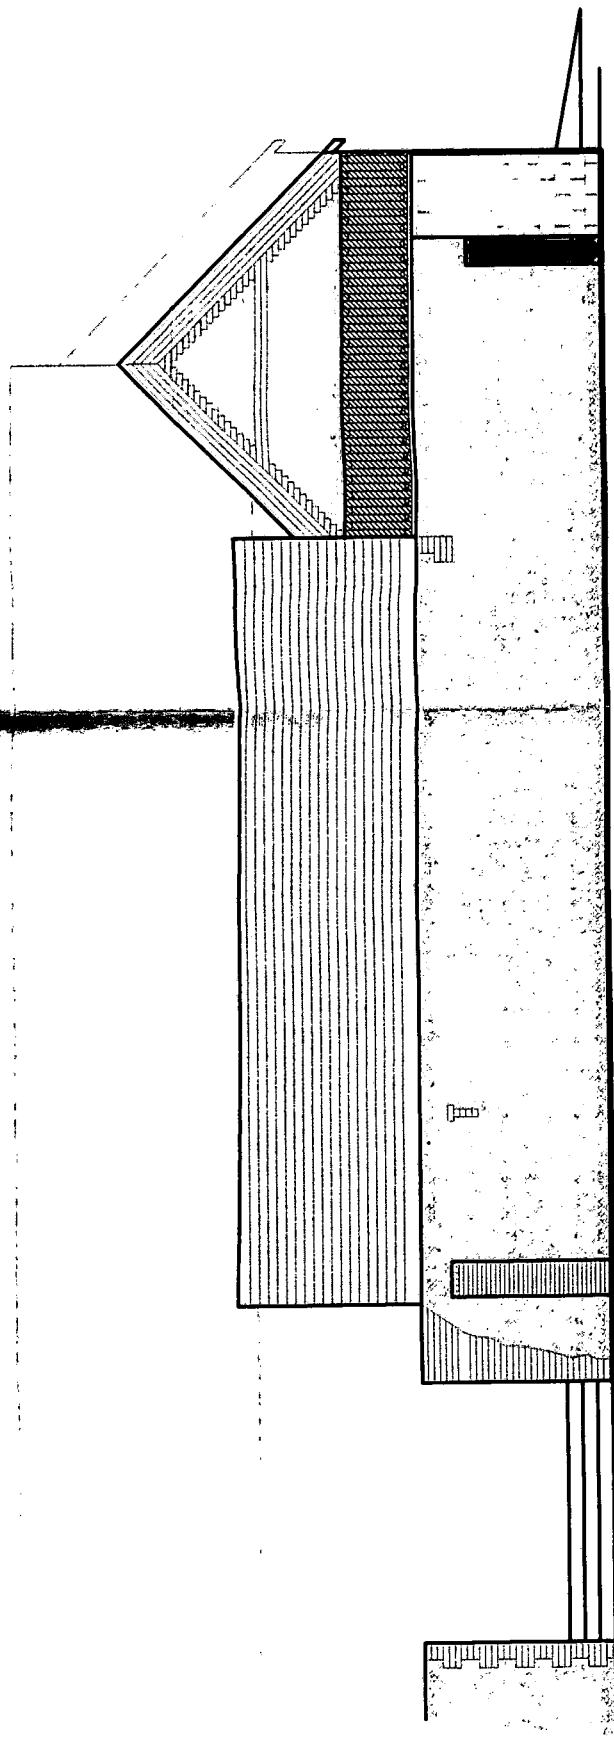


EXISTING SOUTH ELEVATION

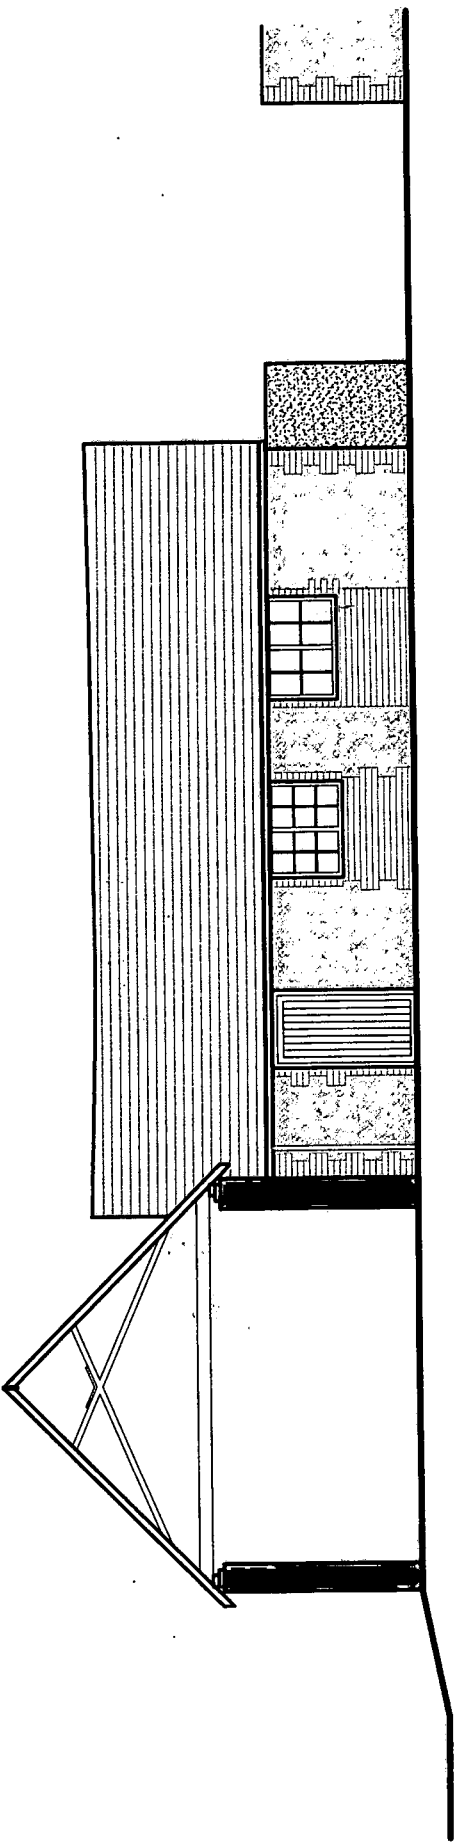

EXISTING NORTH ELEVATION

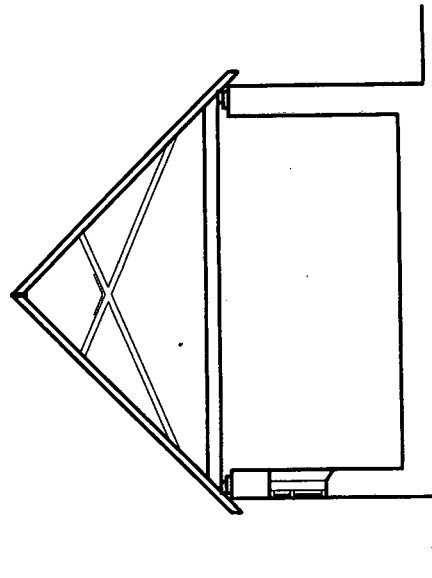

EXISTING SECTION A-A

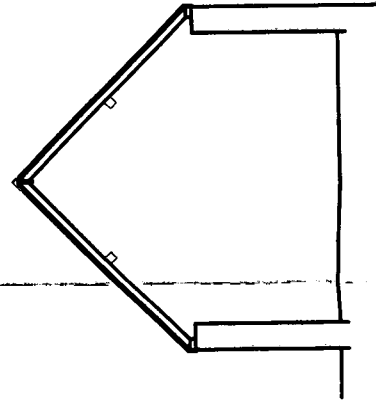

EXISTING SECTION B-B