



NOTES

This drawing is the copyright of Cluttons and must not be reproduced in whole or in part or used for the execution of works without their permission.
All dimensions to be checked on site prior to commencement of any work, and refer any discrepancies to the surveyor.
Figured dimensions to be used in preference to scale.
All dimensions to be checked on site prior to commencement of work.
All workmanship and materials to conform with current British Standards, Codes of Practice and Building Regulations.
This drawing is to be read in conjunction with all other documents relating to this project.

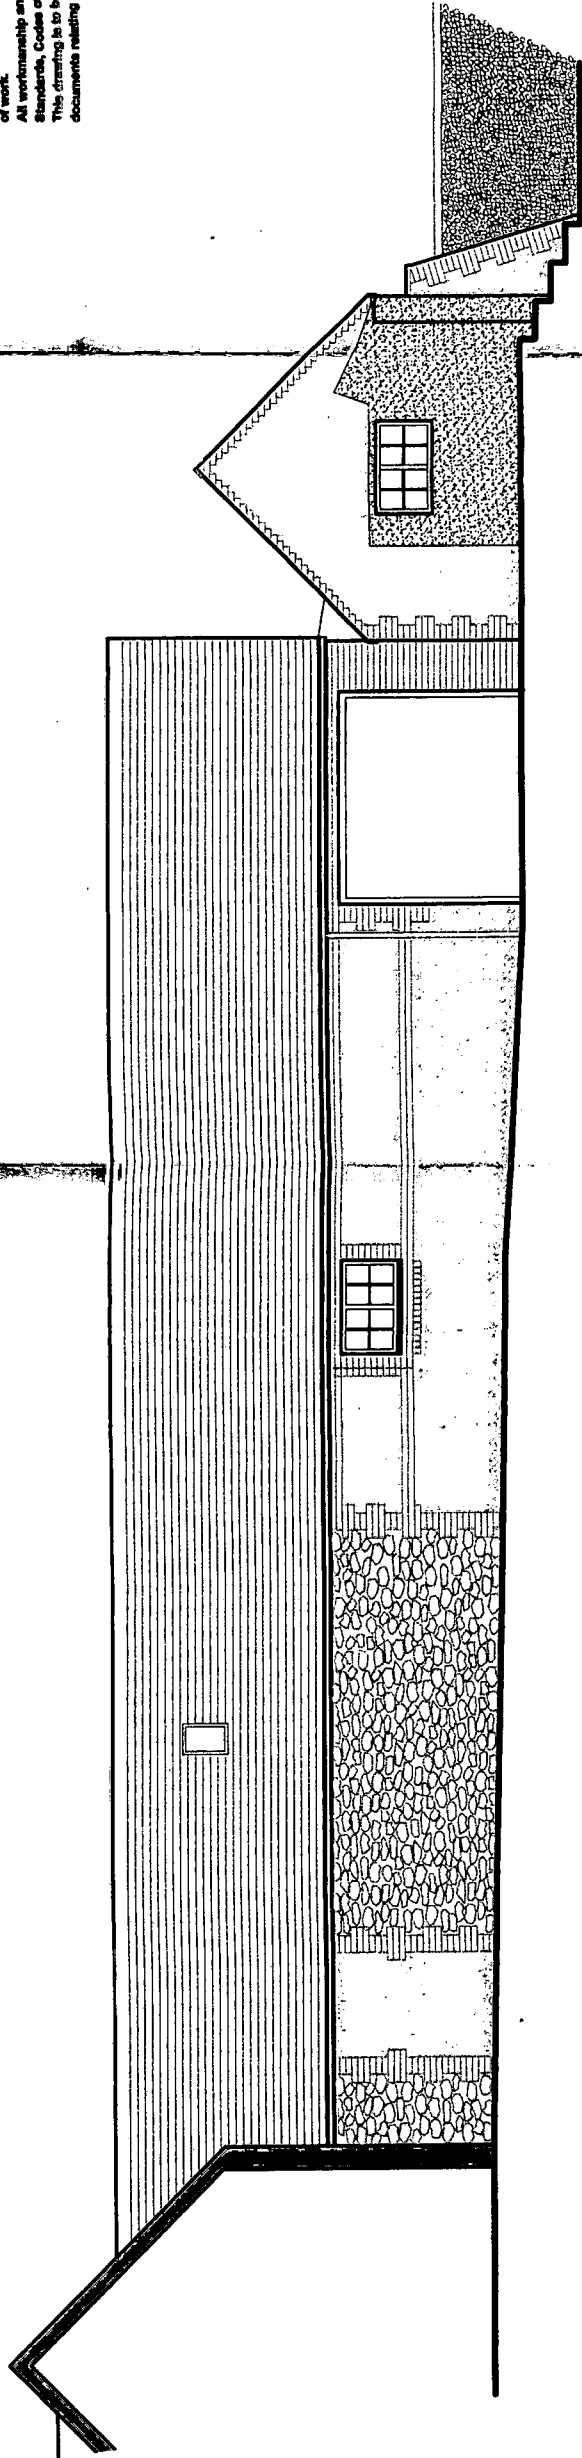

EXISTING WEST ELEVATION

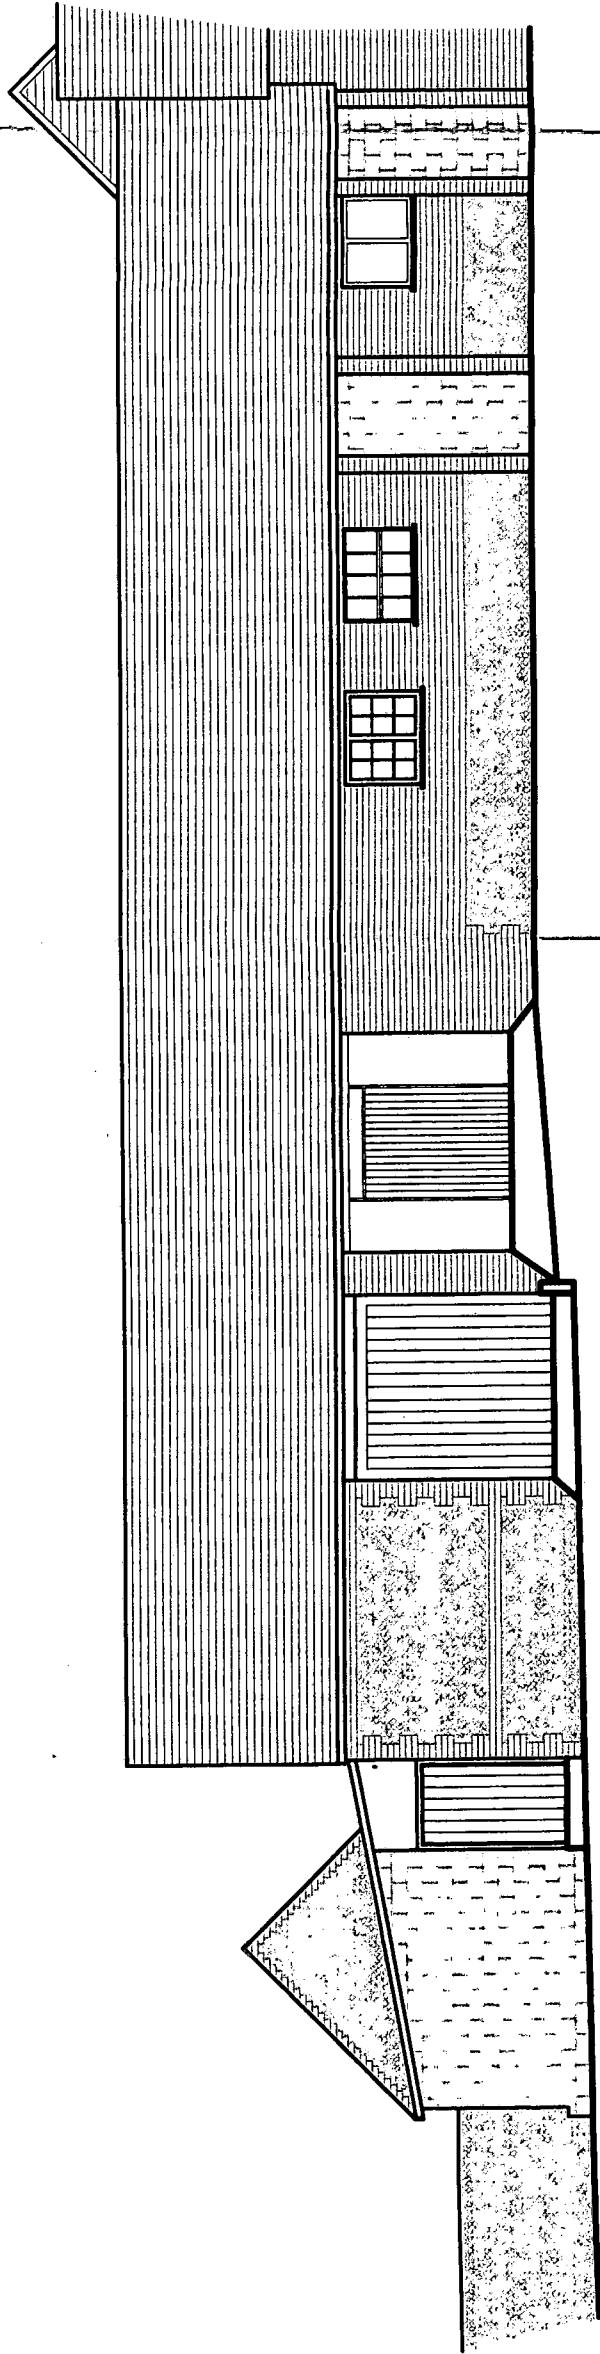

EXISTING EAST ELEVATION

ARUN DISTRICT COUNCIL			
No.	H	4	05
RECEIVED 19-1-06			

Rev	Date	Amendment	By
Drawing Status			
Project BARNES AT HOUGHTON FARM HOUGHTON NR ARUNDEL Client COUNTRESS OF ANCRAMS 1988 SETTLEMENT			
Drawing EXISTING ELEVATIONS			
Drawn By	RP/PLB		
Date	SEP 05	Scale	1:100
Dwg No	6665/E/01	Rev	



Project and Building Consultancy

Cluttons LLP, 1 London Road,
Arun, West Sussex BN18 8BH
Tel: 01903 82213 Fax: 01903 82794
DX 66901 Arundel

www.cluttons.co.uk