




ONLY FIGURED DIMENSIONS TO BE USED FOR CONSTRUCTION PURPOSES. ALL DIMENSIONS ARE TO BE CHECKED ON SITE PRIOR TO INSTALLATION AND ANY DISCREPANCIES TO BE NOTIFIED TO THE ARCHITECT.
© This drawing is copyright and must not be reproduced without the written consent of the Architect.

REV DATE DESCRIPTION

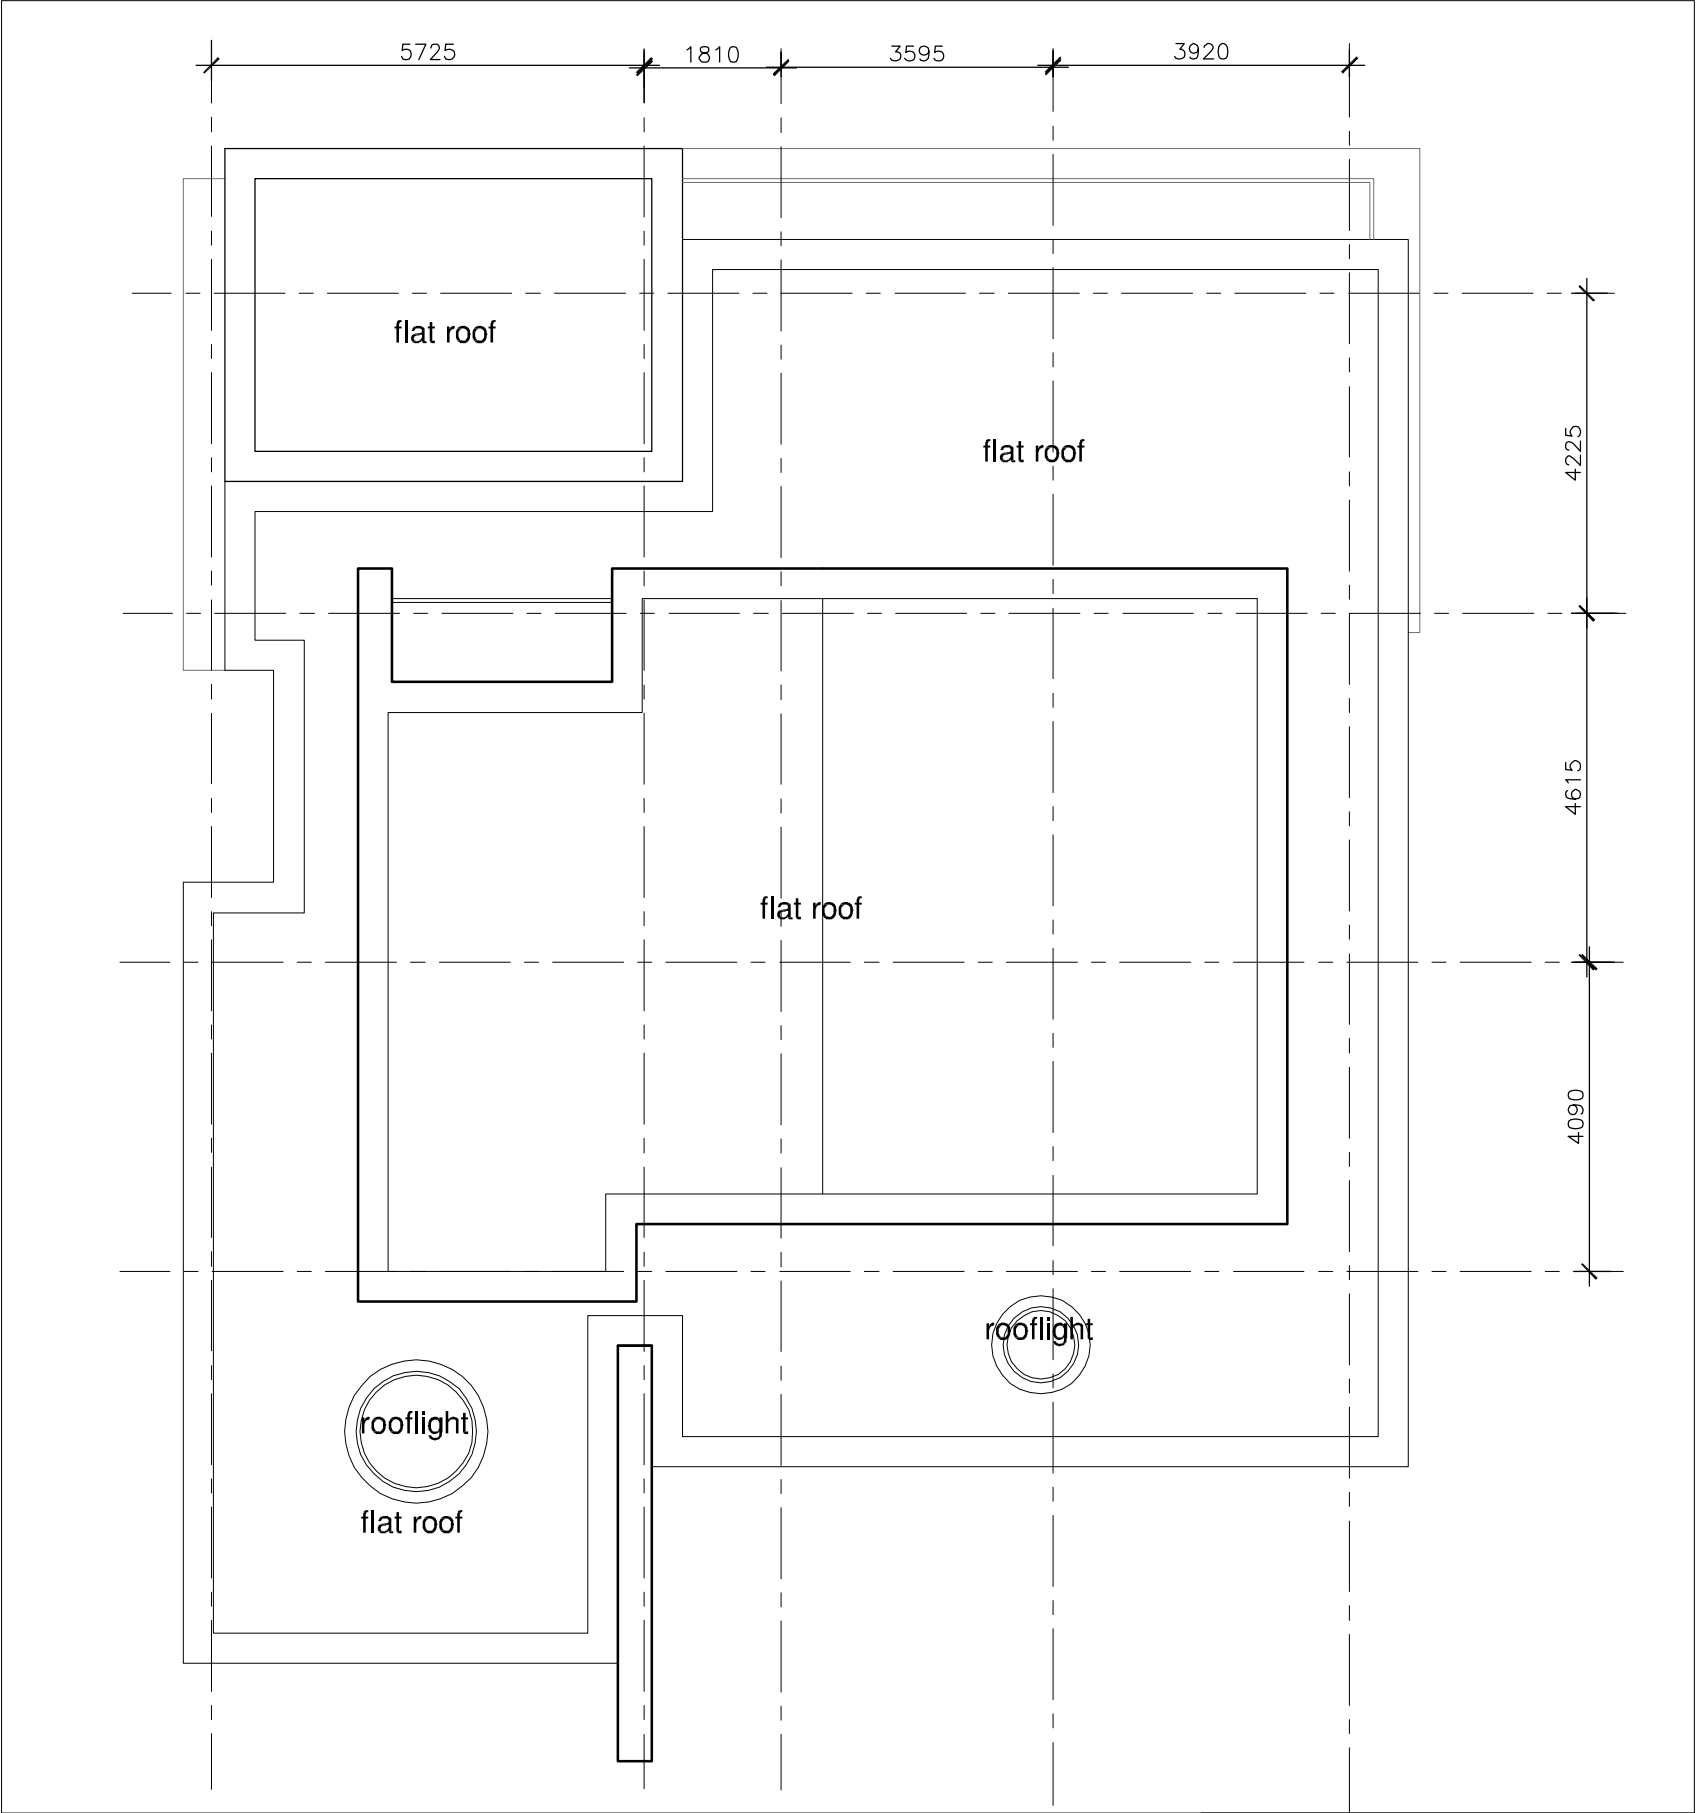

1:100 Roof Plan as proposed



PLANNING

La Casa, Coastal Road

Roof Plan as proposed

 saville jones architects	date: Mar 18	1716	SK	29
	scale: as shown @A3			