


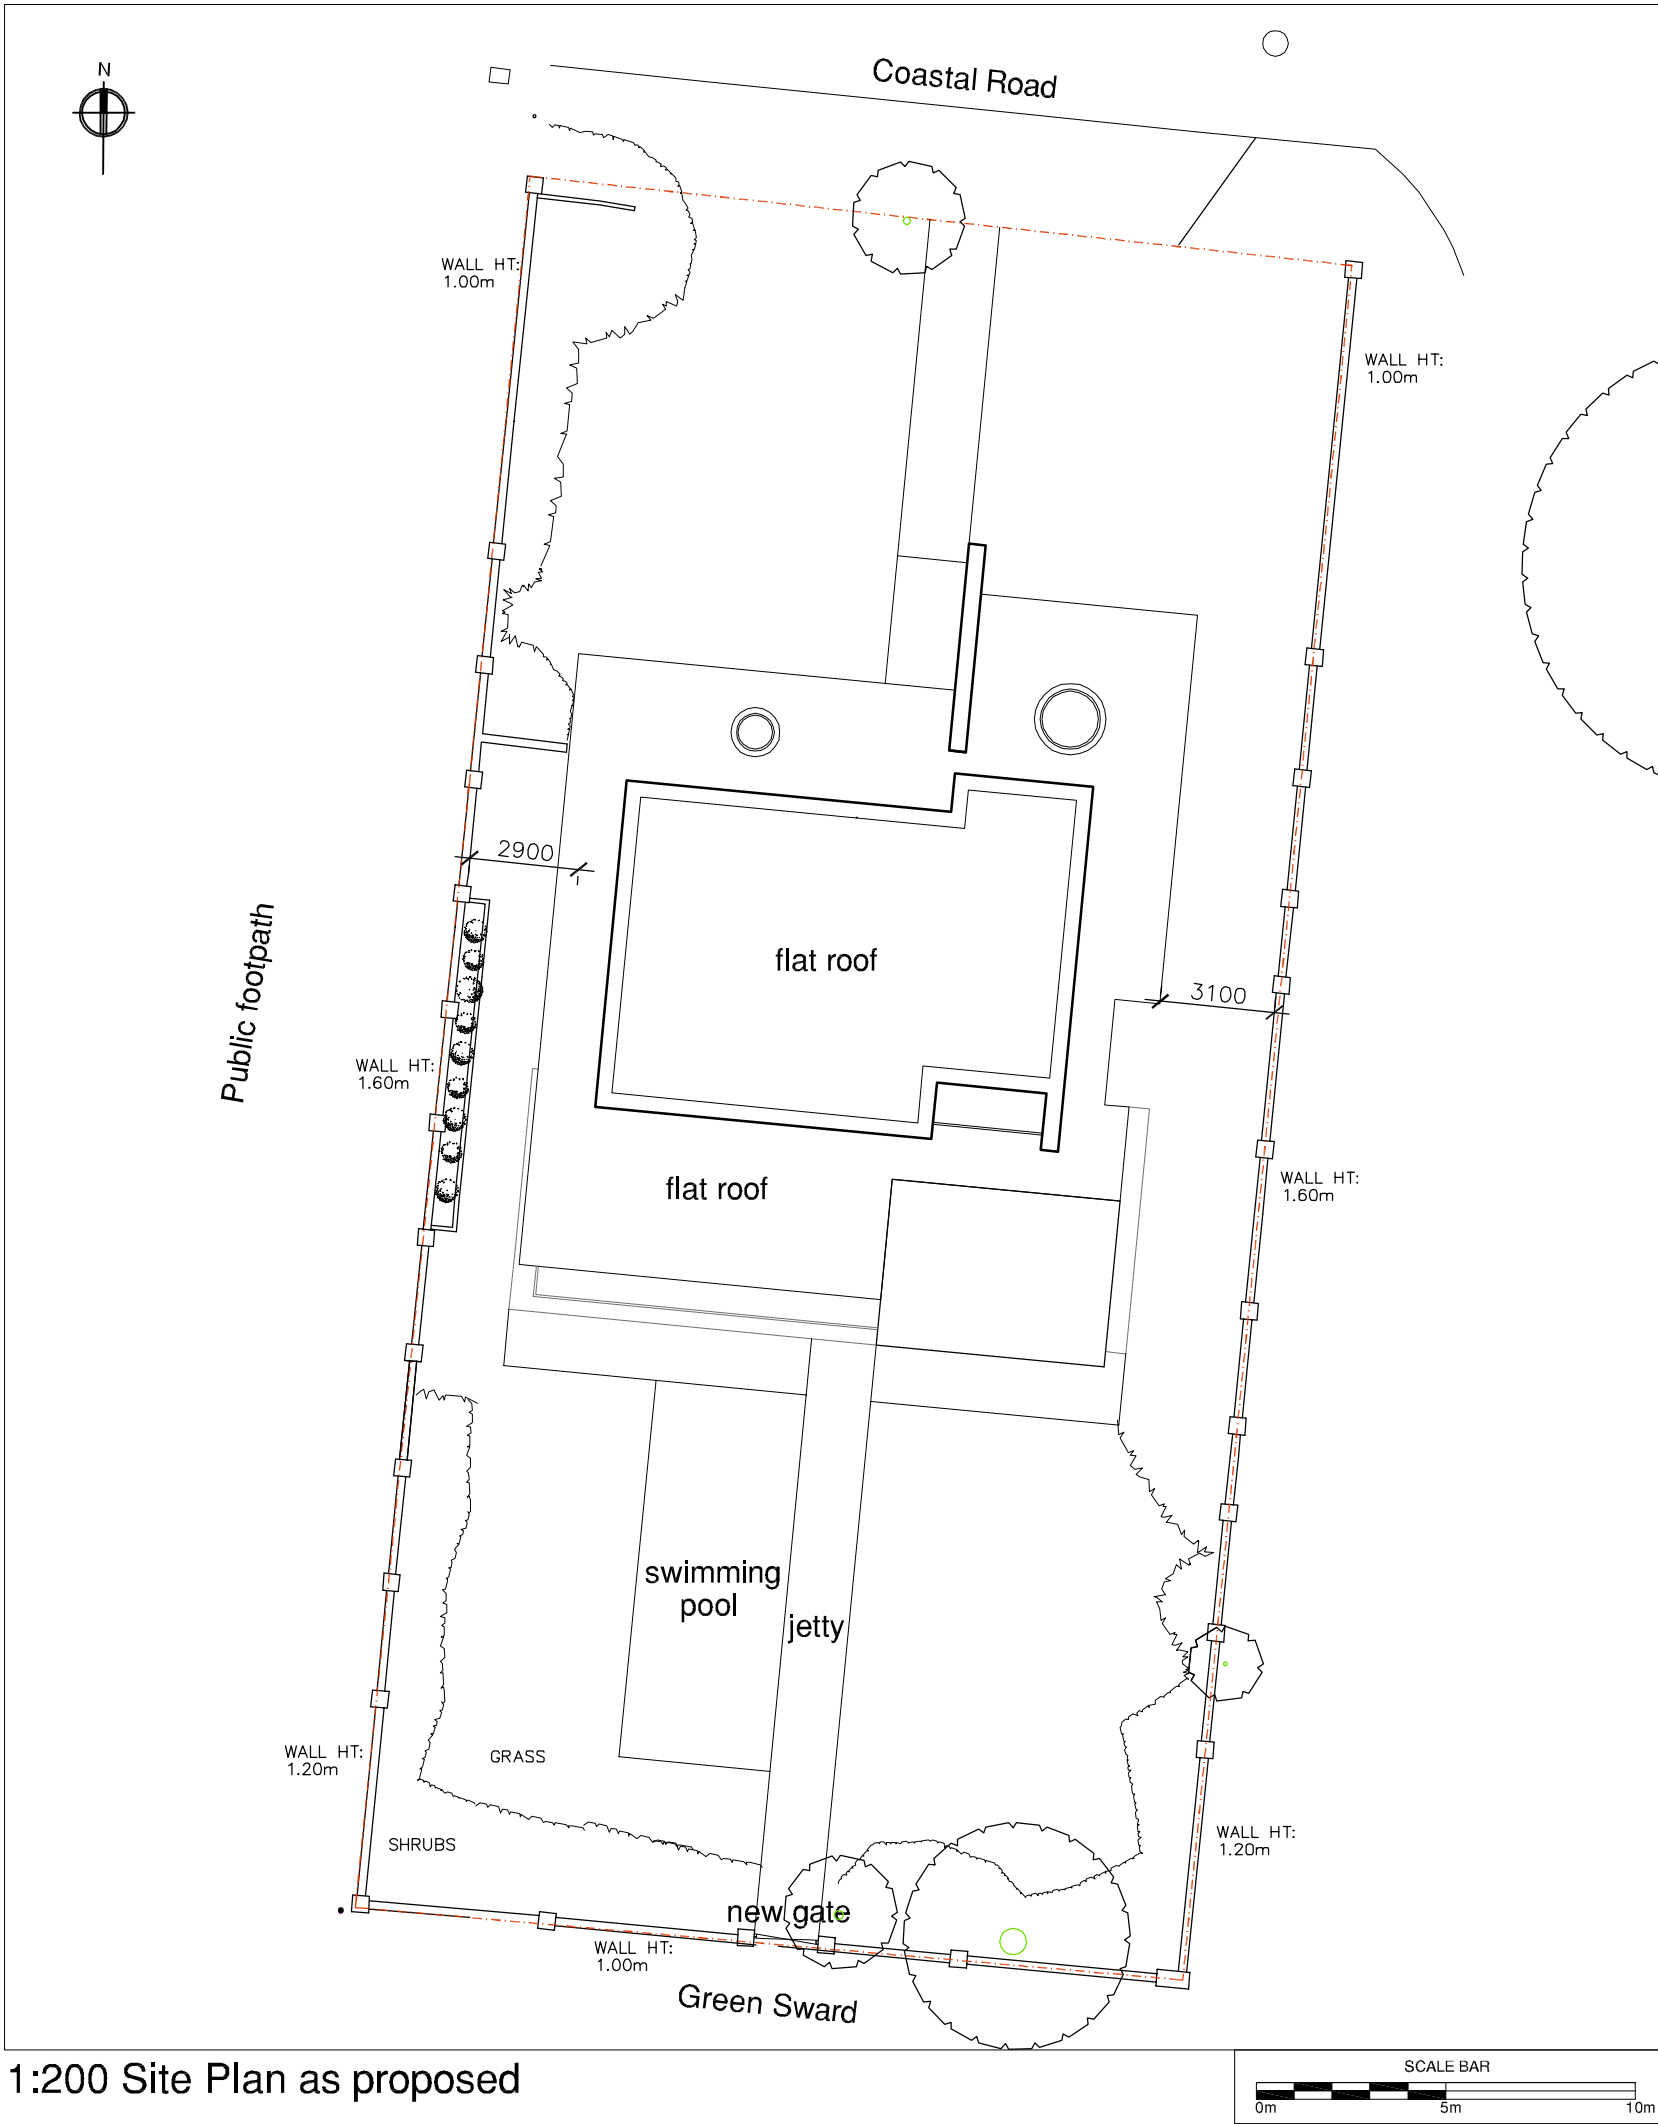

1:200 Site Plan as proposed

ONLY FIGURED DIMENSIONS TO BE USED FOR CONSTRUCTION PURPOSES. ALL DIMENSIONS ARE TO BE CHECKED ON SITE PRIOR TO INSTALLATION AND ANY DISCREPANCIES TO BE NOTIFIED TO THE ARCHITECT.

© This drawing is copyright and must not be reproduced without the written consent of the Architect.

REV DATE DESCRIPTION

PLANNING

La Casa, Coastal Road

Site Plan as proposed

saville jones architects	date: Mar 18	1716	SK	30
	scale: as shown @A3			