



ONLY FIGURED DIMENSIONS TO BE USED FOR CONSTRUCTION PURPOSES. ALL DIMENSIONS ARE TO BE CHECKED ON SITE PRIOR TO INSTALLATION AND ANY DISCREPANCIES TO BE NOTIFIED TO THE ARCHITECT.
© This drawing is copyright and must not be reproduced without the written consent of the Architect.


REV DATE DESCRIPTION

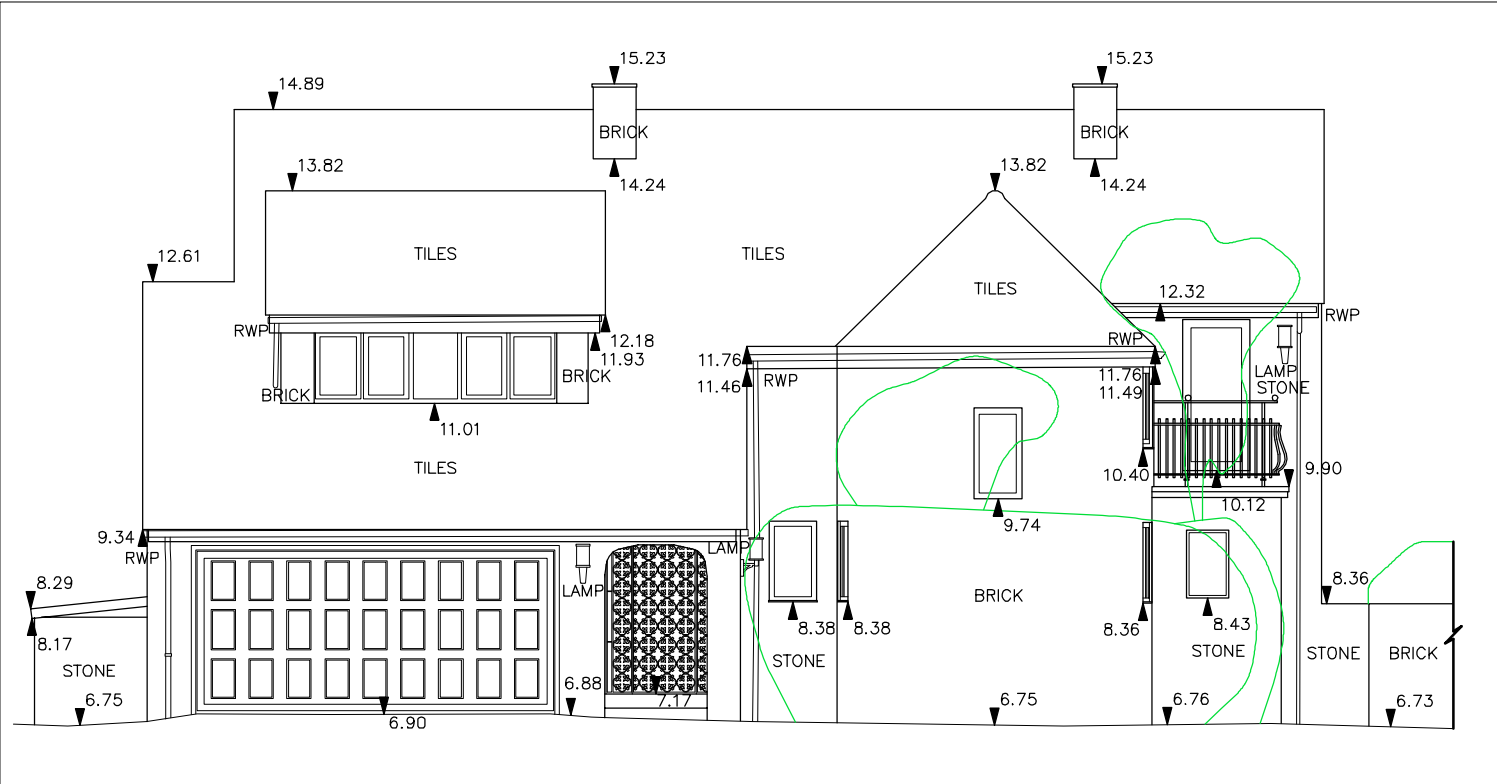

1:100 North elevation as existing

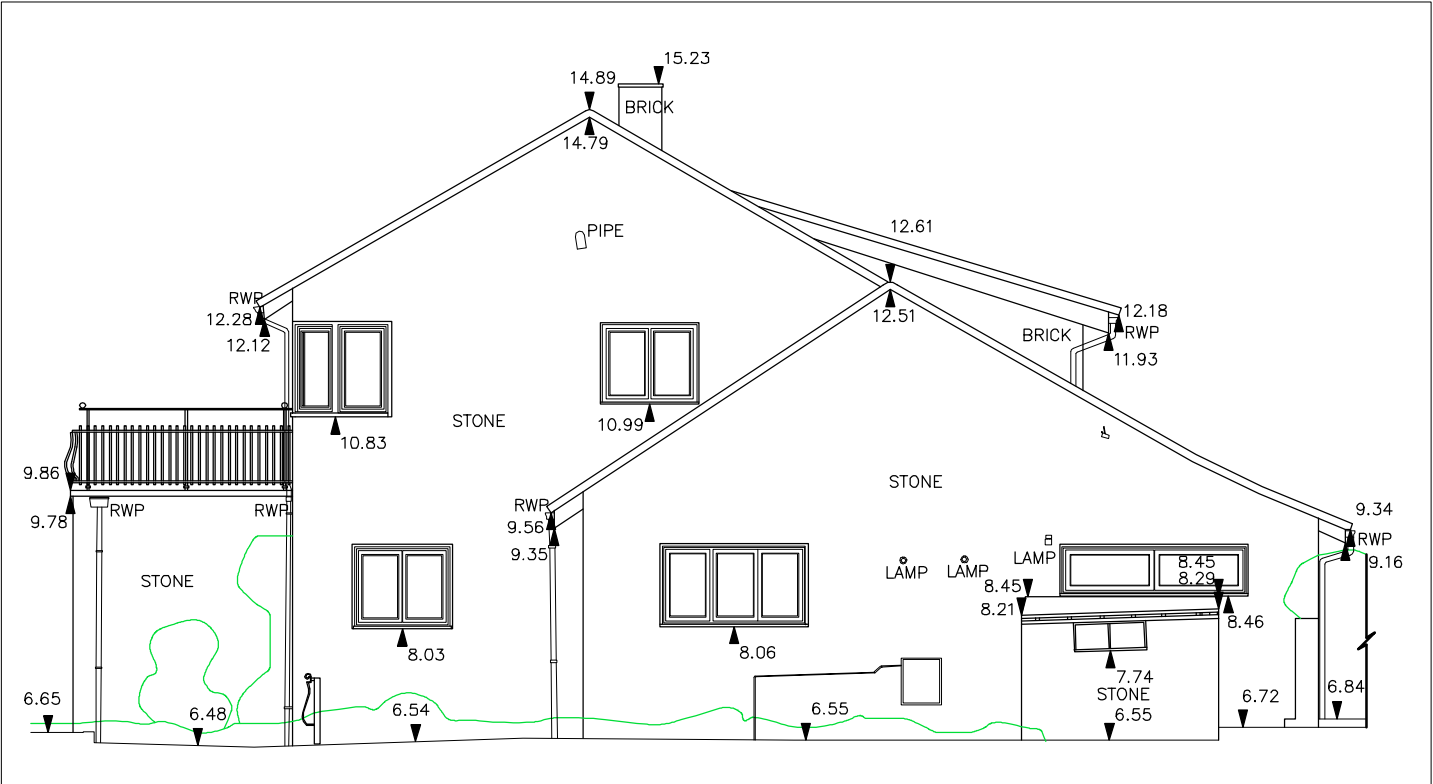


1:100 East elevation as existing

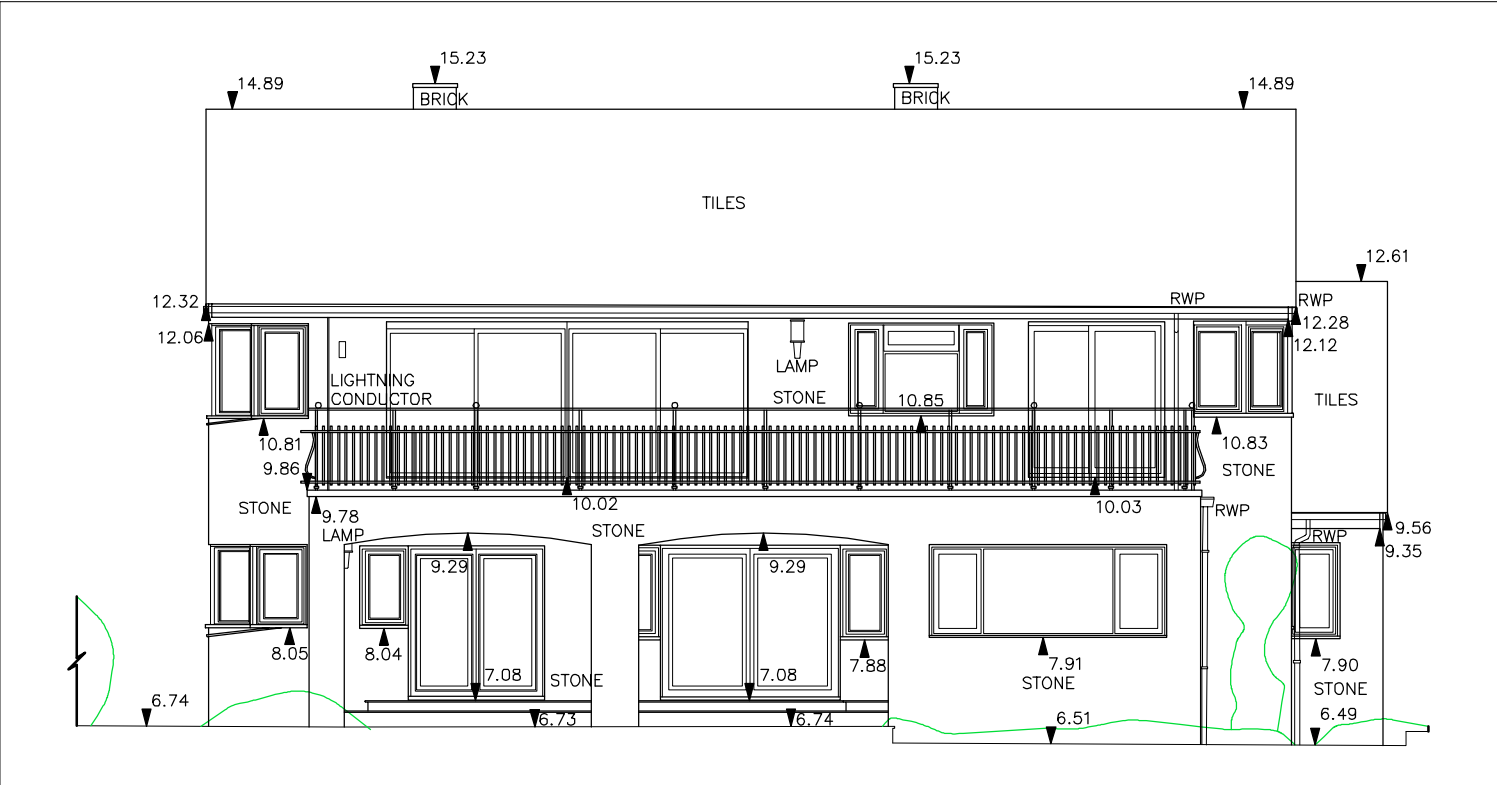

1:100 South elevation as existing



PLANNING

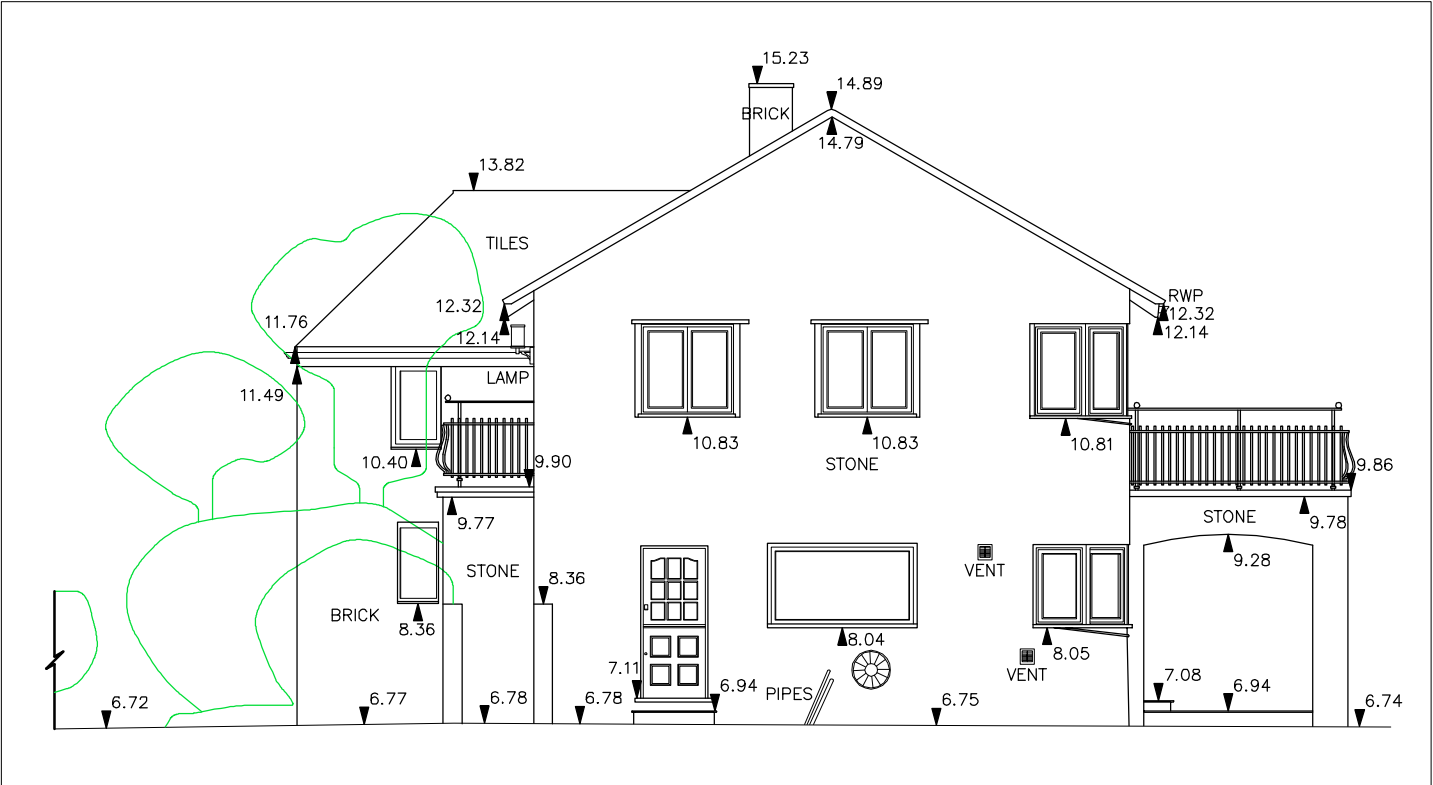

1:100 West elevation as existing

La Casa, Coastal Road

Elevations as existing



saville jones | architects

date: Mar 18

scale: as shown @A3

1716

SK

02