


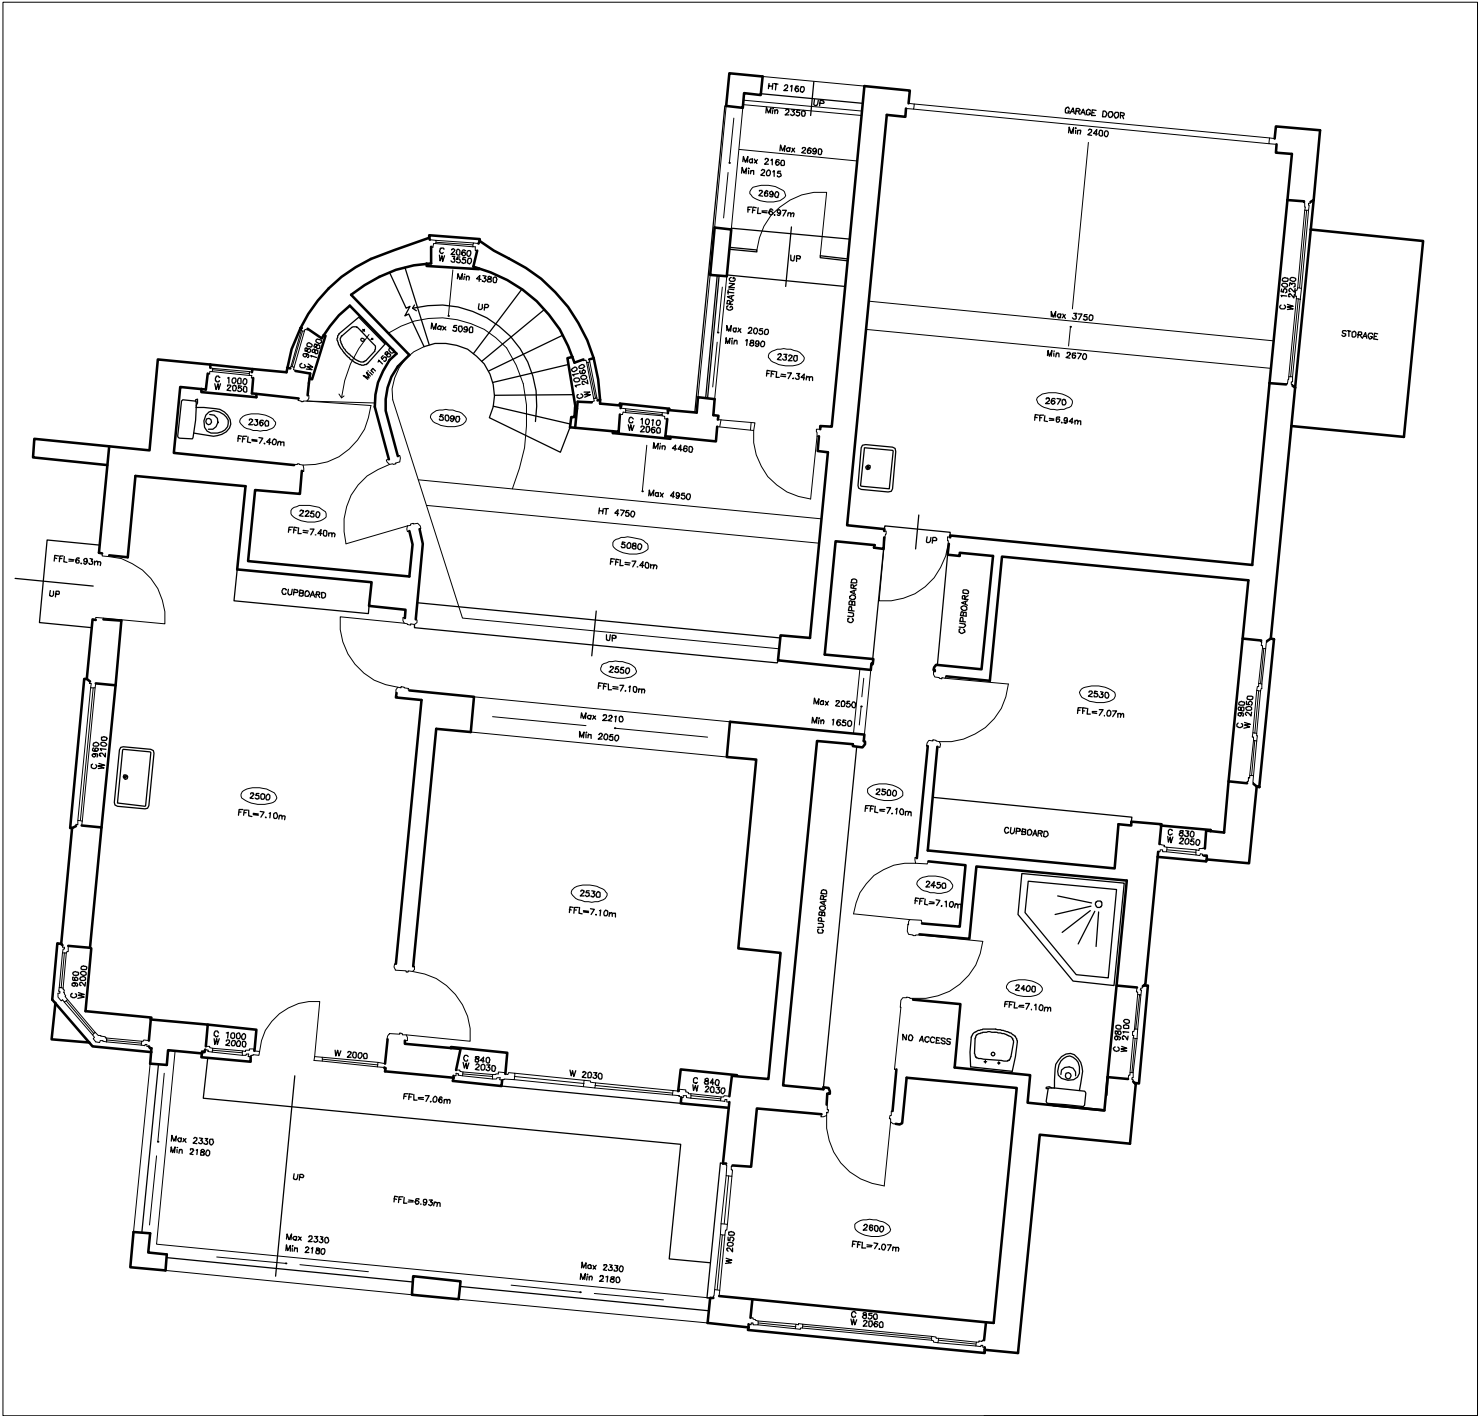


1:100 Ground Floor Plan as existing



ONLY FIGURED DIMENSIONS TO BE USED FOR CONSTRUCTION PURPOSES. ALL DIMENSIONS ARE TO BE CHECKED ON SITE PRIOR TO INSTALLATION AND ANY DISCREPANCIES TO BE NOTIFIED TO THE ARCHITECT.

© This drawing is copyright and must not be reproduced without the written consent of the Architect.

REV	DATE	DESCRIPTION
A	09 Mar 18	Revised for Planning.

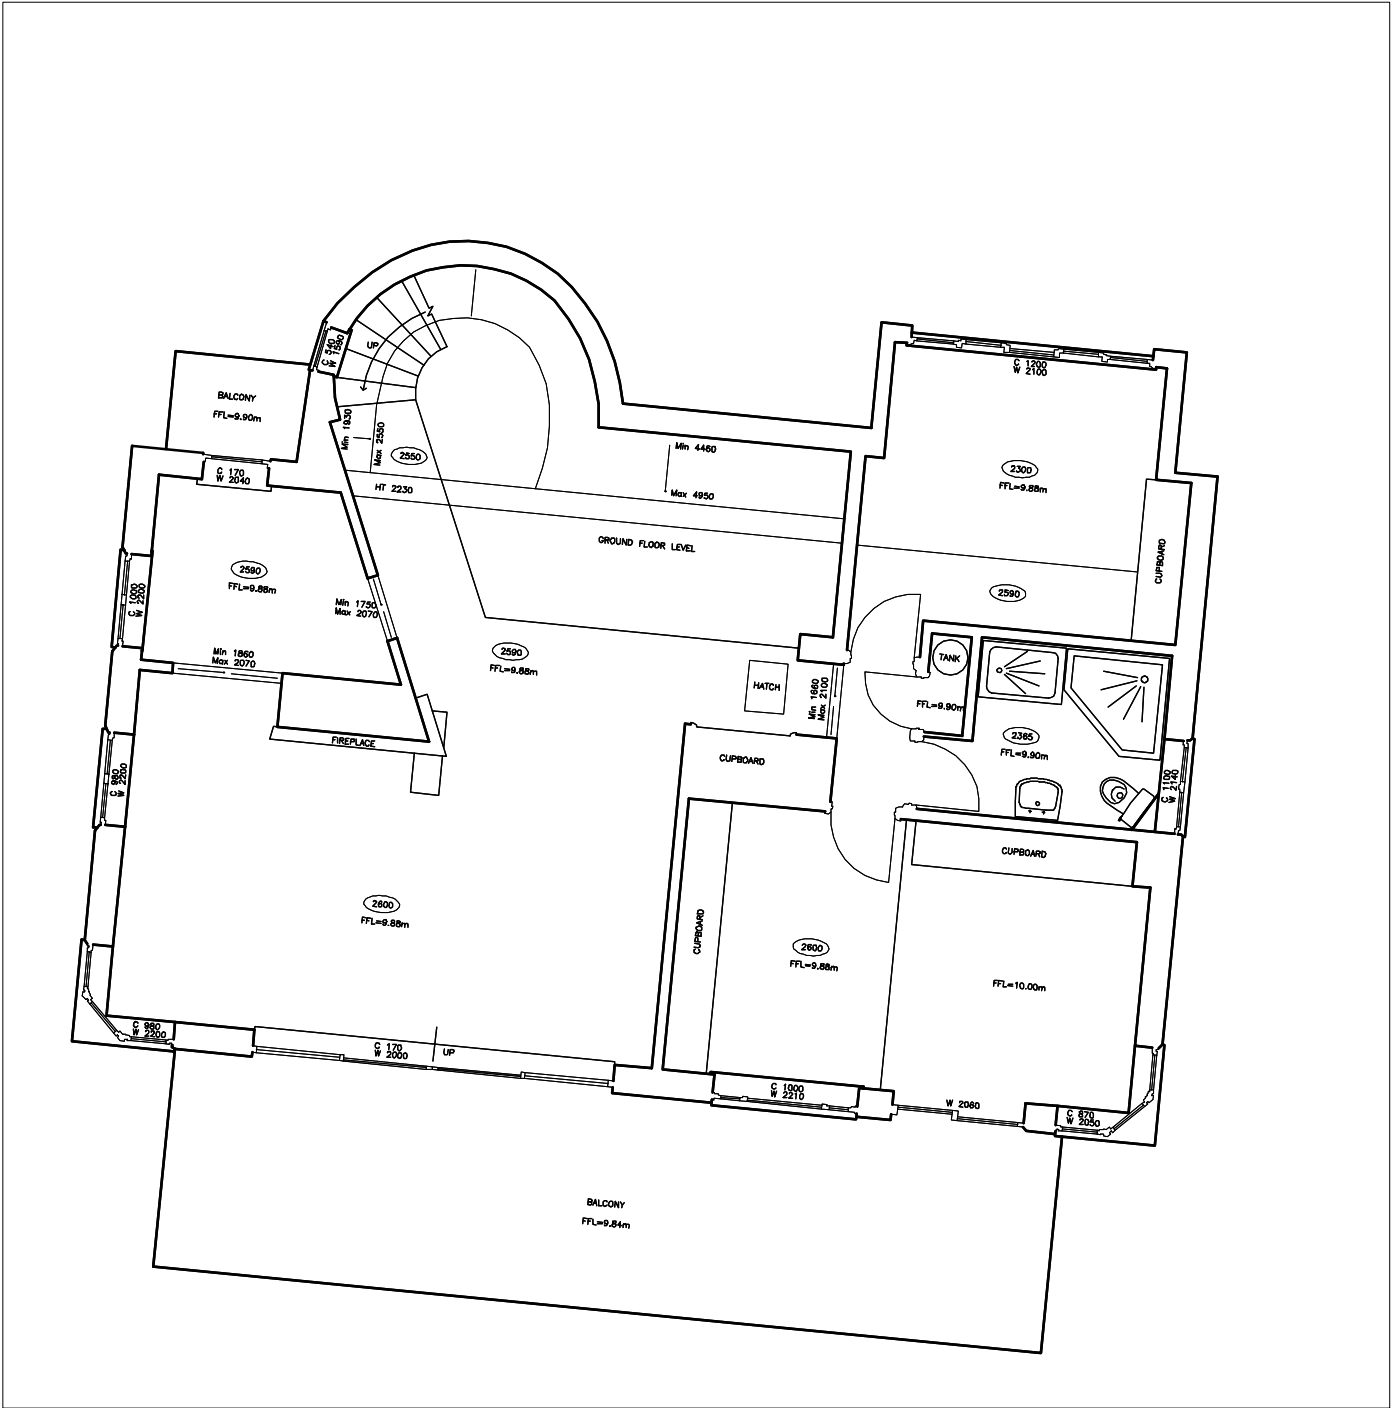

1:100 First Floor Plan as existing

PLANNING

La Casa, Coastal Road

Ground & First Floor Plan as existing



saville jones | architects

date: Sep 17

scale: as shown @A3

1716

SK

15A