


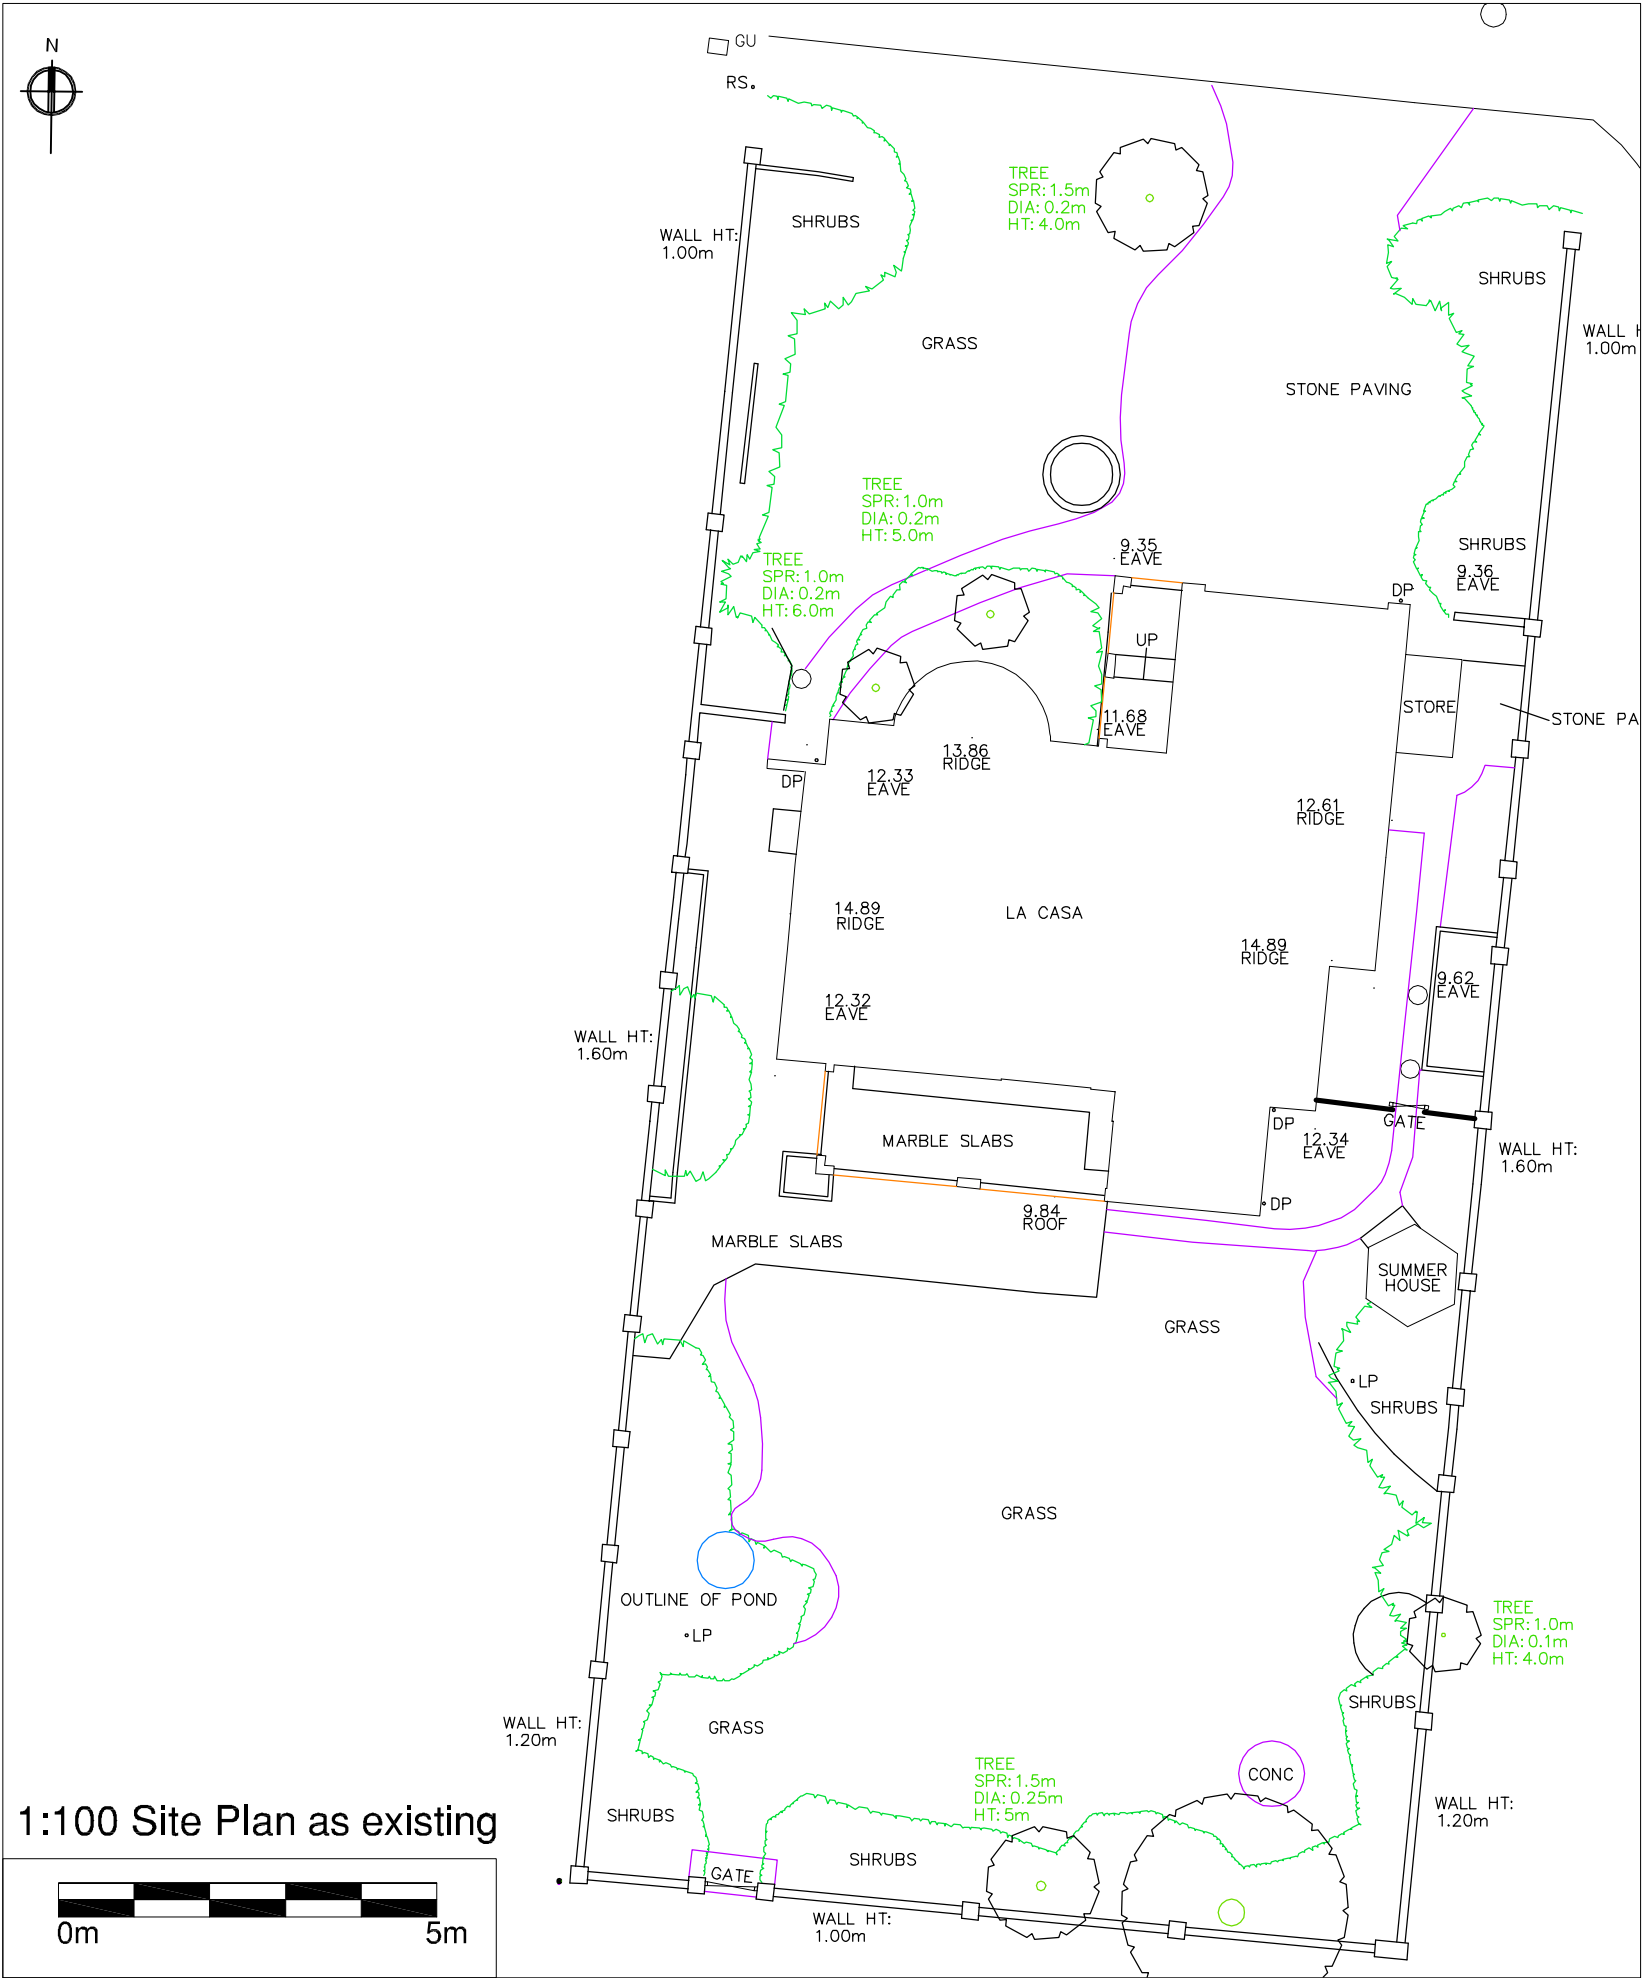

1:100 Site Plan as existing



ONLY FIGURED DIMENSIONS TO BE USED FOR CONSTRUCTION PURPOSES. ALL DIMENSIONS ARE TO BE CHECKED ON SITE PRIOR TO INSTALLATION AND ANY DISCREPANCIES TO BE NOTIFIED TO THE ARCHITECT.

© This drawing is copyright and must not be reproduced without the written consent of the Architect.

REV	DATE	DESCRIPTION
-----	------	-------------

PRELIMINARY

La Casa, Coastal Road

1:100 Site Plan as existing

saville jones | architects

date: Sep 17

scale: as shown @A3

1716

SK

16

DWG: \DRAWINGS\PROFORM\SJA_A1_200.DWG