



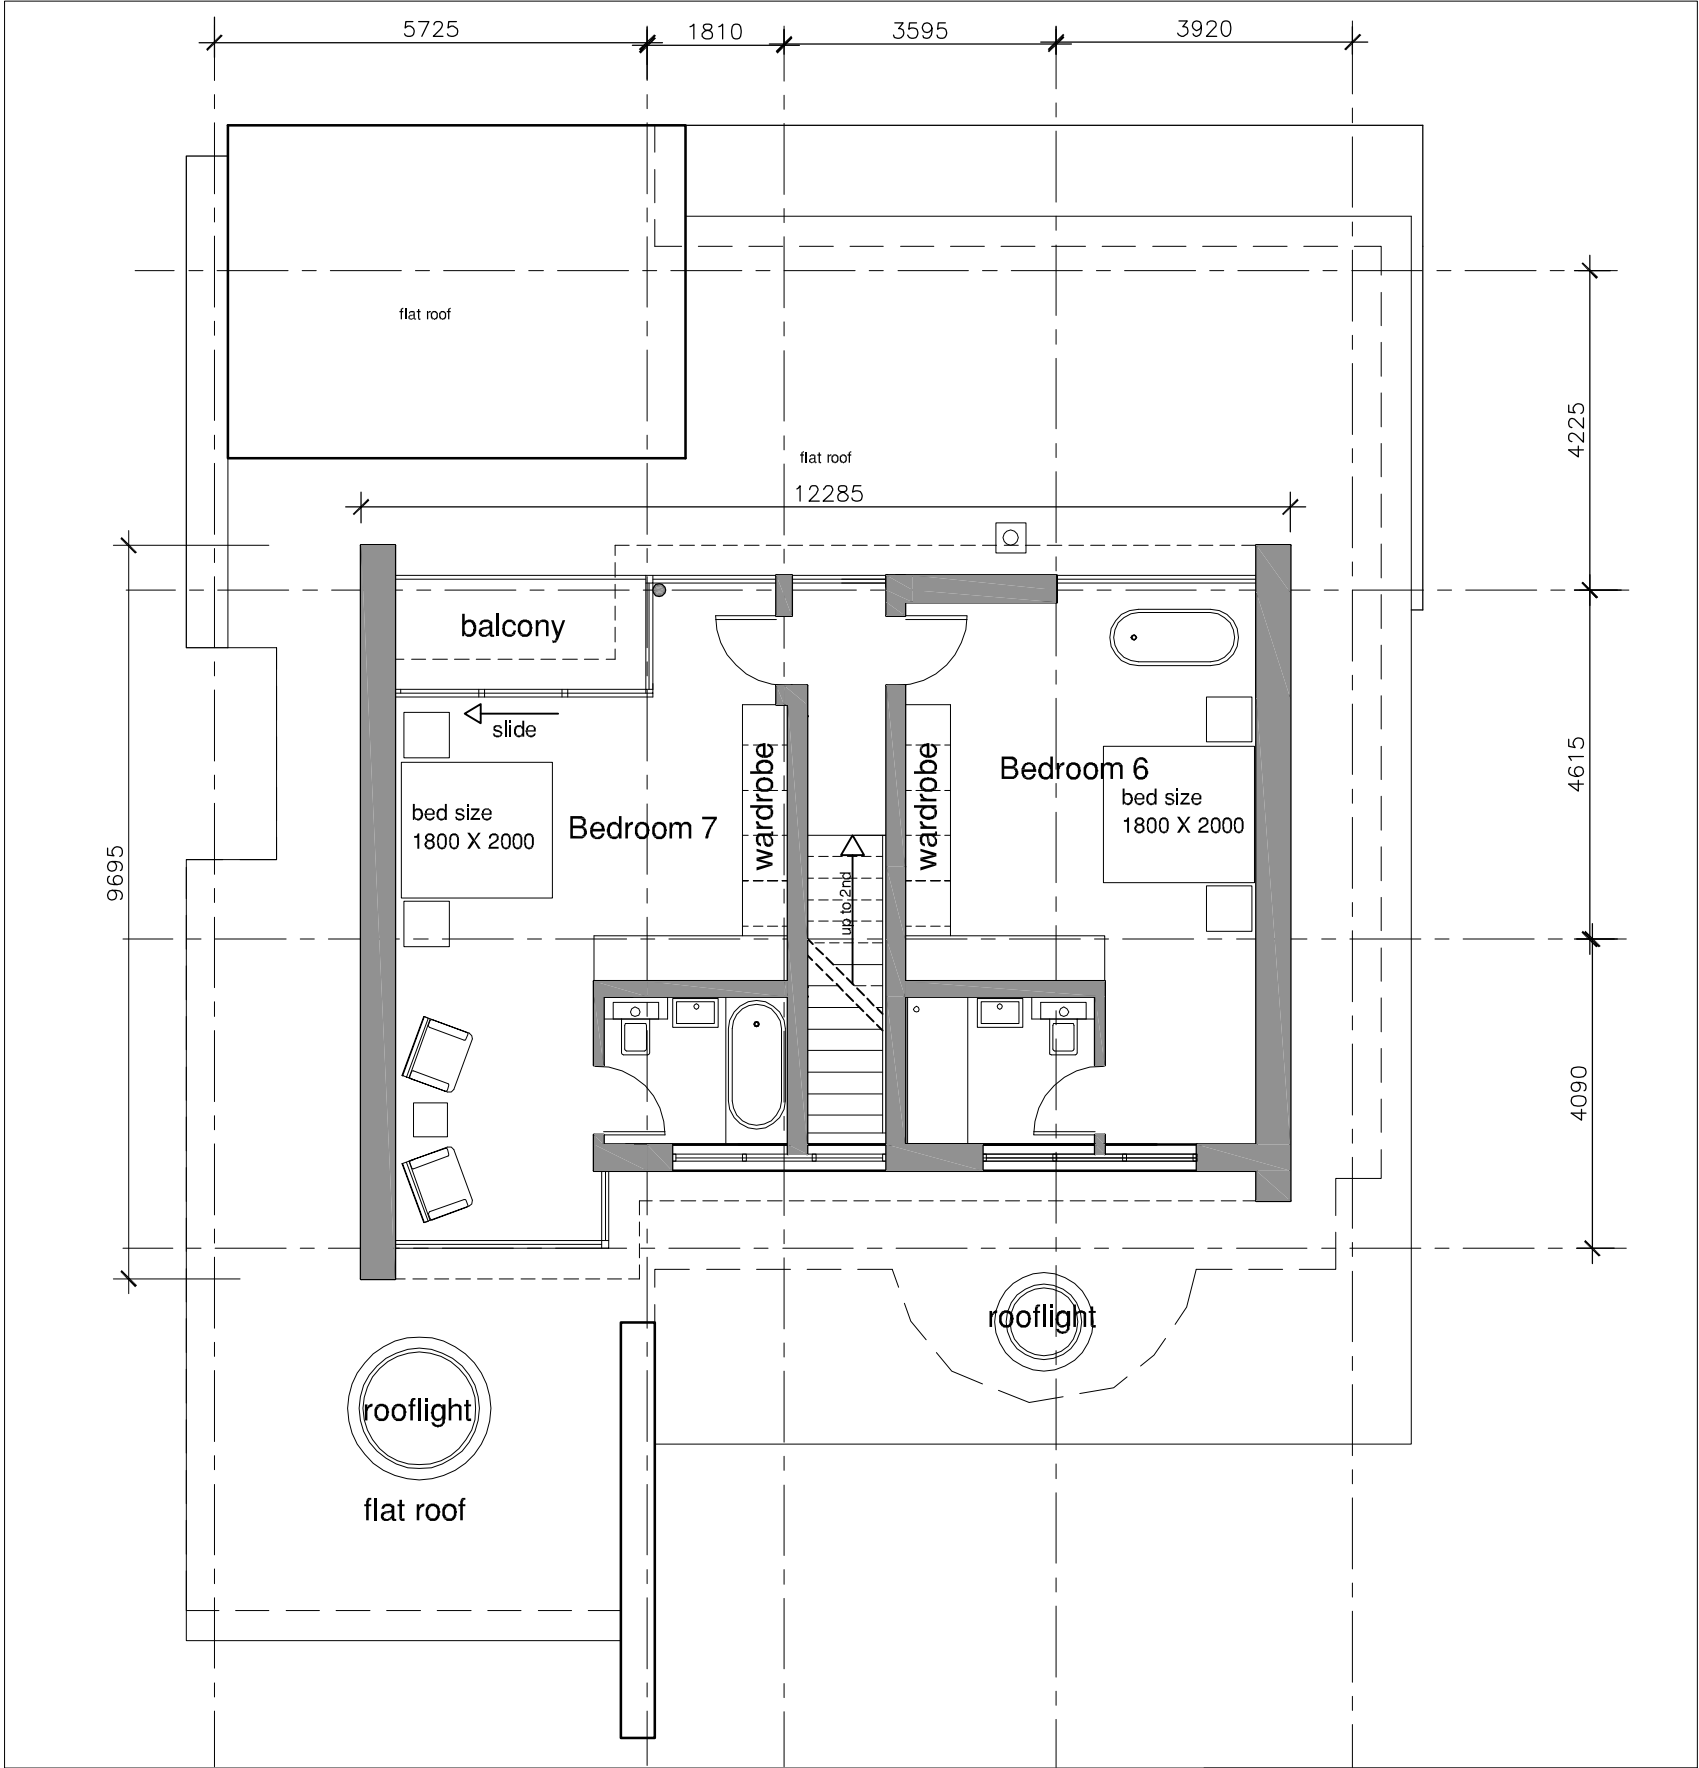

1:100 Second Floor Plan as proposed

 

ONLY FIGURED DIMENSIONS TO BE USED FOR CONSTRUCTION PURPOSES. ALL DIMENSIONS ARE TO BE CHECKED ON SITE PRIOR TO INSTALLATION AND ANY DISCREPANCIES TO BE NOTIFIED TO THE ARCHITECT.

© This drawing is copyright and must not be reproduced without the written consent of the Architect.

REV	DATE	DESCRIPTION
A	04.10.17	Revised following client comments dated 04 October 2017.
B	21 Feb 18	Revised layout following meeting with Planner.
C	27 Feb 18	Revised following client comments dated 27 February 2018.
D	01 Mar 18	Revised following client comments dated 01 March 2018.
E	02 Mar 18	Revised following client comments dated 02 March 2018.
F	07 Mar 18	Revised for Planning 03 March 2018.
G	20 Mar 18	Bedrooms reference numbers amended.

PLANNING

La Casa, Coastal Road

Second Floor Plan as proposed



saville jones | architects

date: Sep 17

scale: as shown @A3

1716

SK

13G