


REV	DATE	DESCRIPTION
A	20 Mar 18	Revised following client's comments dated 20 March 2018.

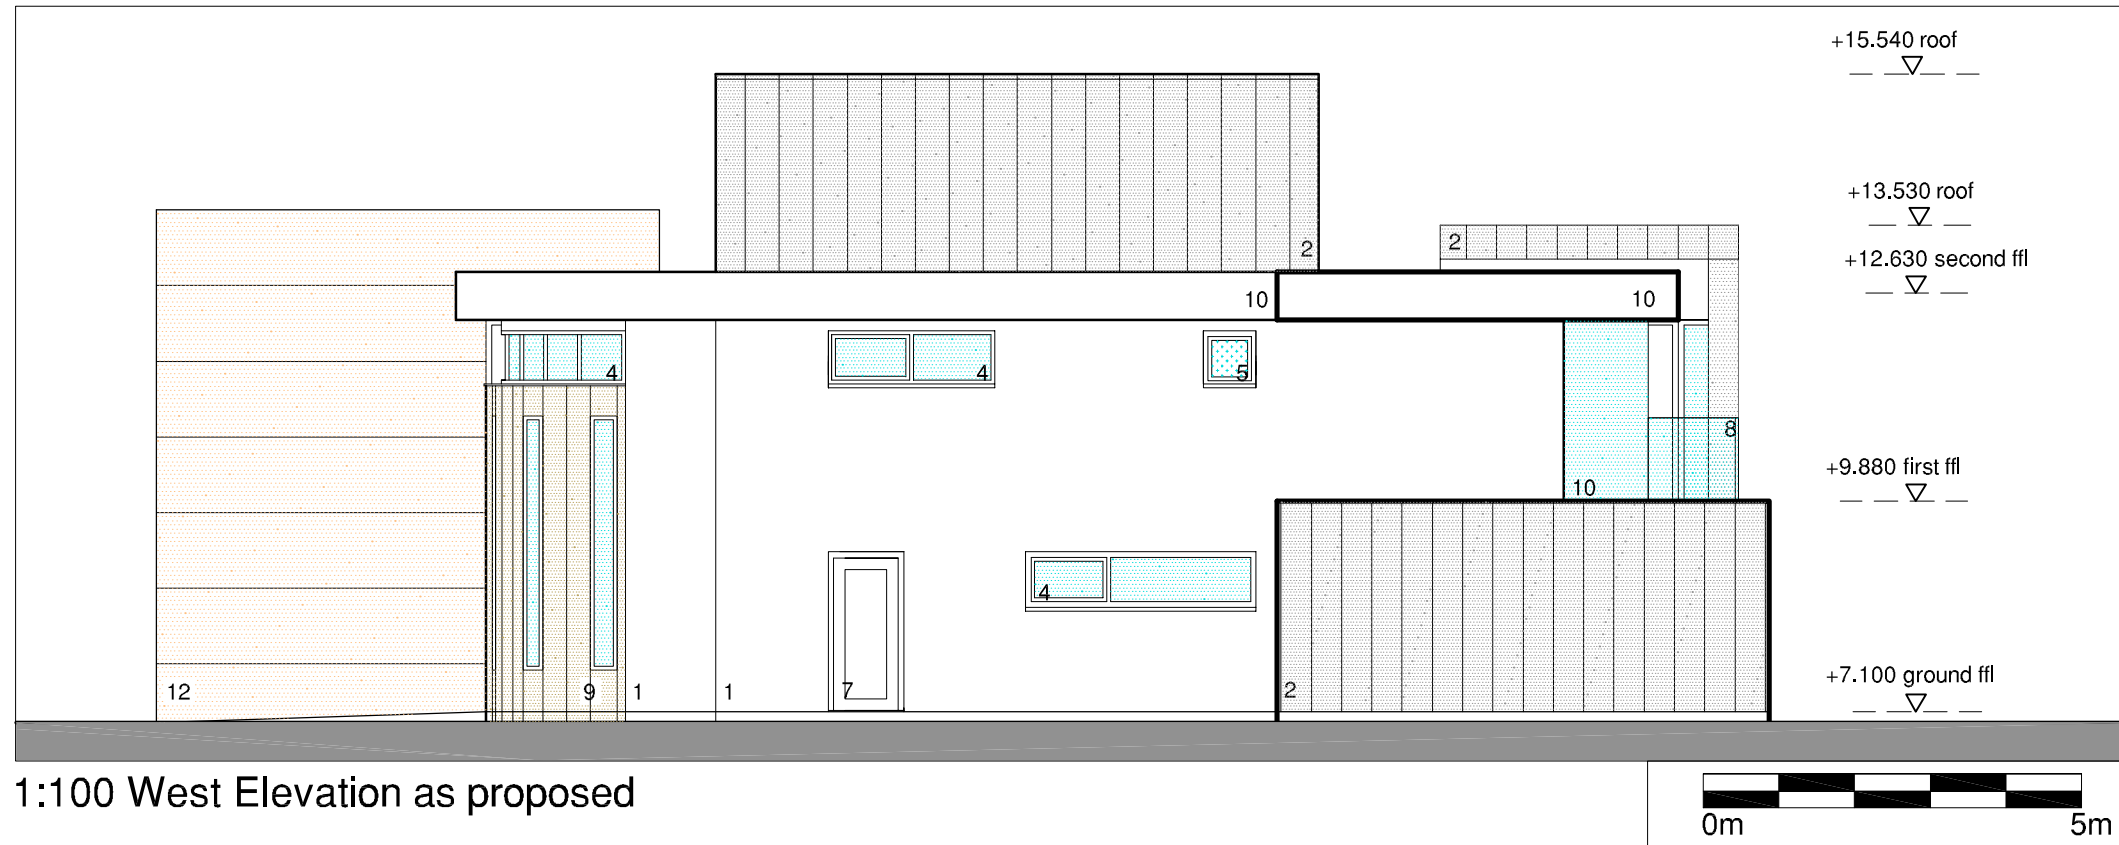

1:100 West Elevation as proposed



1:100 East Elevation as proposed

Key:

1. Render, colour tba
2. Pre-patinated zinc, colour tba
3. Powder coated aluminium window frame, colour tba
4. Powder coated aluminium window clear glass, colour tba
5. Powder coated aluminium window opaque glass, colour tba
6. Powder coated aluminium glazed door, colour tba
7. Powder coated aluminium solid door, colour tba
8. Glass Balustrade
9. Timber cladding, colour tba
10. Powder coated aluminium fascia, colour tba
11. Frameless glass window
12. Stone cladding, tba
13. Powder coated aluminium garage door, colour tba

PLANNING

La Casa, Coastal Road

West & East Elevations as proposed



saville jones | architects

date: Mar 18

scale: as shown @A3

1716

SK

28A