



ONLY FIGURED DIMENSIONS TO BE USED FOR CONSTRUCTION PURPOSES. ALL DIMENSIONS ARE TO BE CHECKED ON SITE PRIOR TO INSTALLATION AND ANY DISCREPANCIES TO BE NOTIFIED TO THE ARCHITECT.
© This drawing is copyright and must not be reproduced without the written consent of the Architect.

REV	DATE	DESCRIPTION
A	02 Mar 18	Revised following client comments dated 02 March 2018.
B	07 Mar 18	Revised for Planning.
C	20 Mar 18	Revised following client comments dated 20 March 2018.

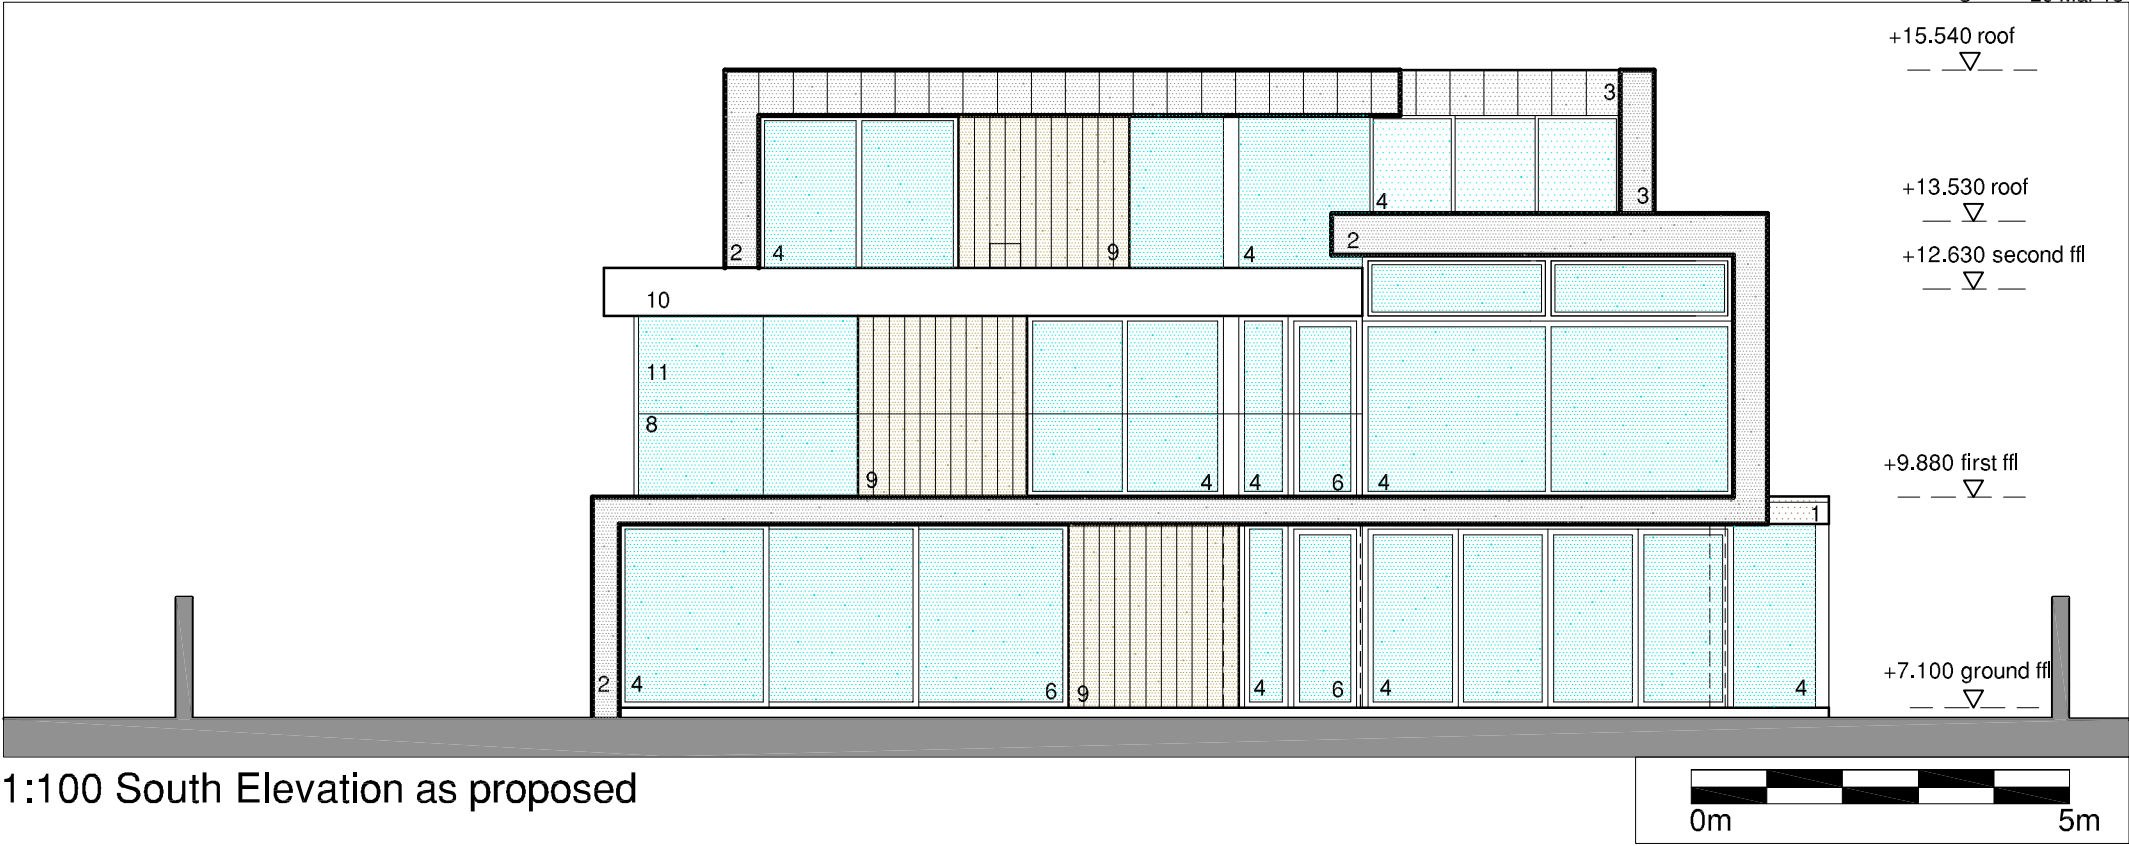

1:100 South Elevation as proposed

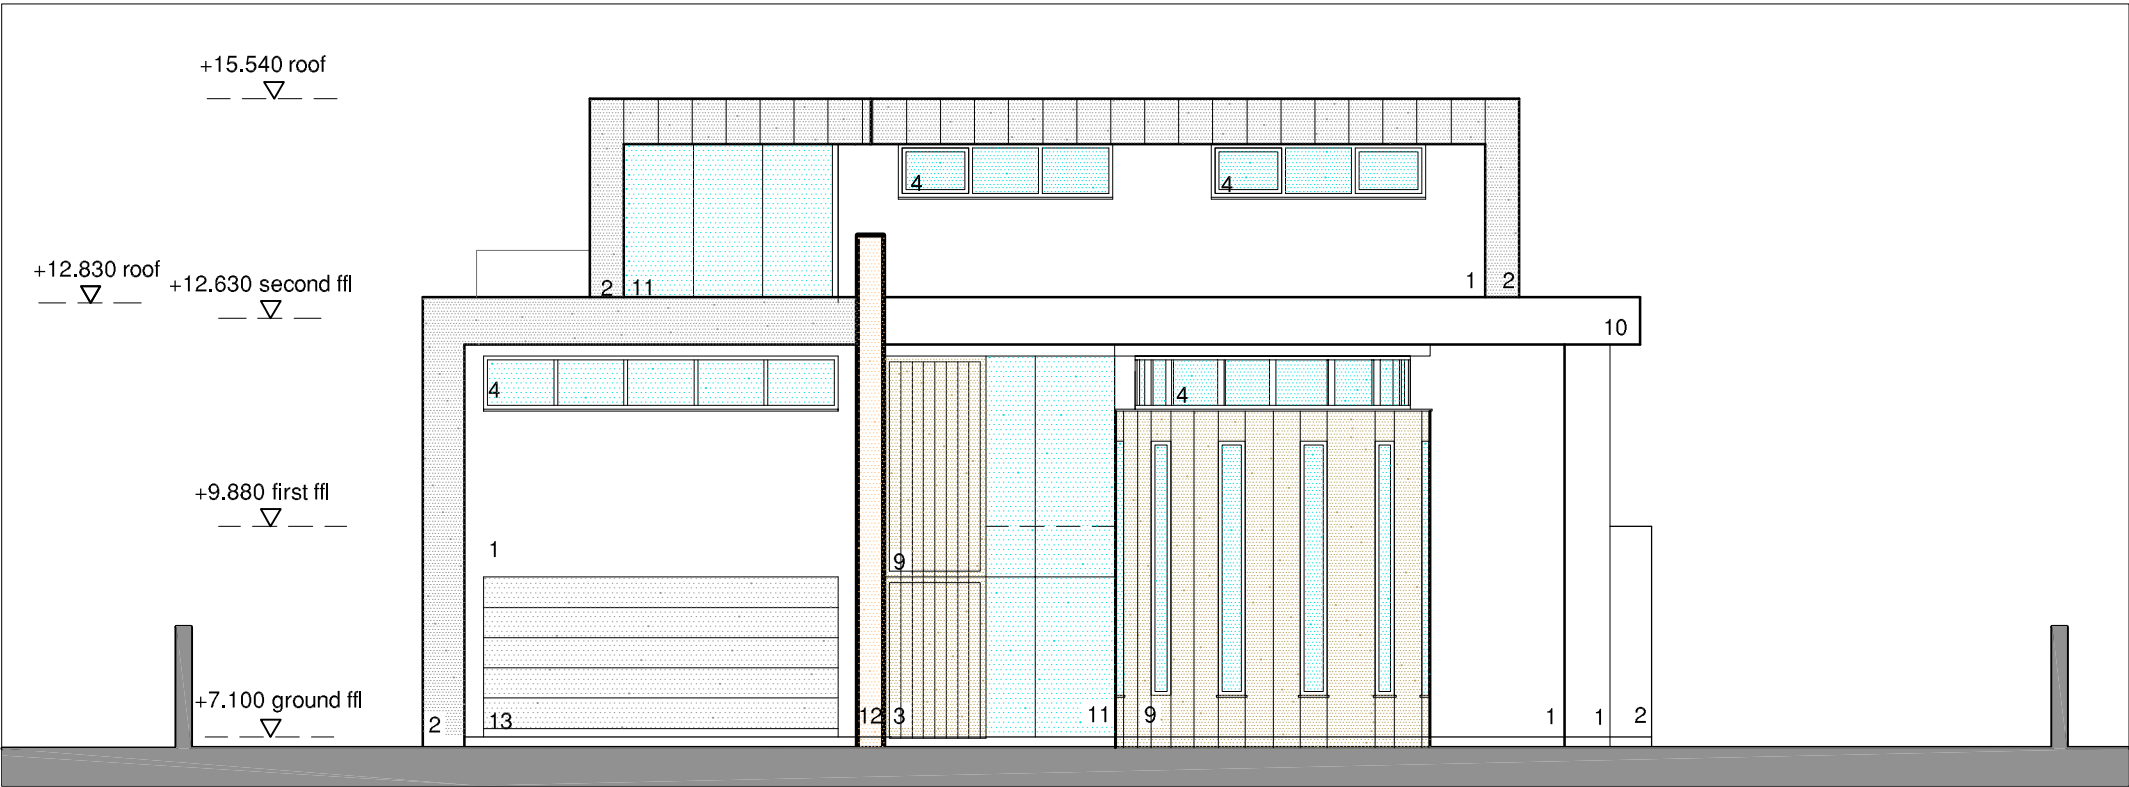

1:100 North Elevation as proposed

- Key:
- 1. Render, colour tba
 - 2. Pre-patinated zinc, colour A tba
 - 3. Timber frame & clad door, colour tba
 - 4. Powder coated aluminium window clear glass, colour tba
 - 5. Powder coated aluminium window opaque glass, colour tba
 - 6. Powder coated aluminium glazed door, colour tba
 - 7. Powder coated aluminium solid door, colour tba
 - 8. Glass Balustrade
 - 9. Timber cladding, colour tba
 - 10. Powder coated aluminium fascia, colour tba
 - 11. Frameless glass window
 - 12. Stone cladding, tba
 - 13. Powder coated aluminium garage door, colour tba

PLANNING

La Casa, Coastal Road South & North Elevations as proposed

saville jones architects	date: Mar 18	1716	SK	26C
	scale: as shown @A3			